CASTLE STREET

FLAT 1 - 1 bed = 72sqm

FLAT 2 - 1 bed = 72sqm

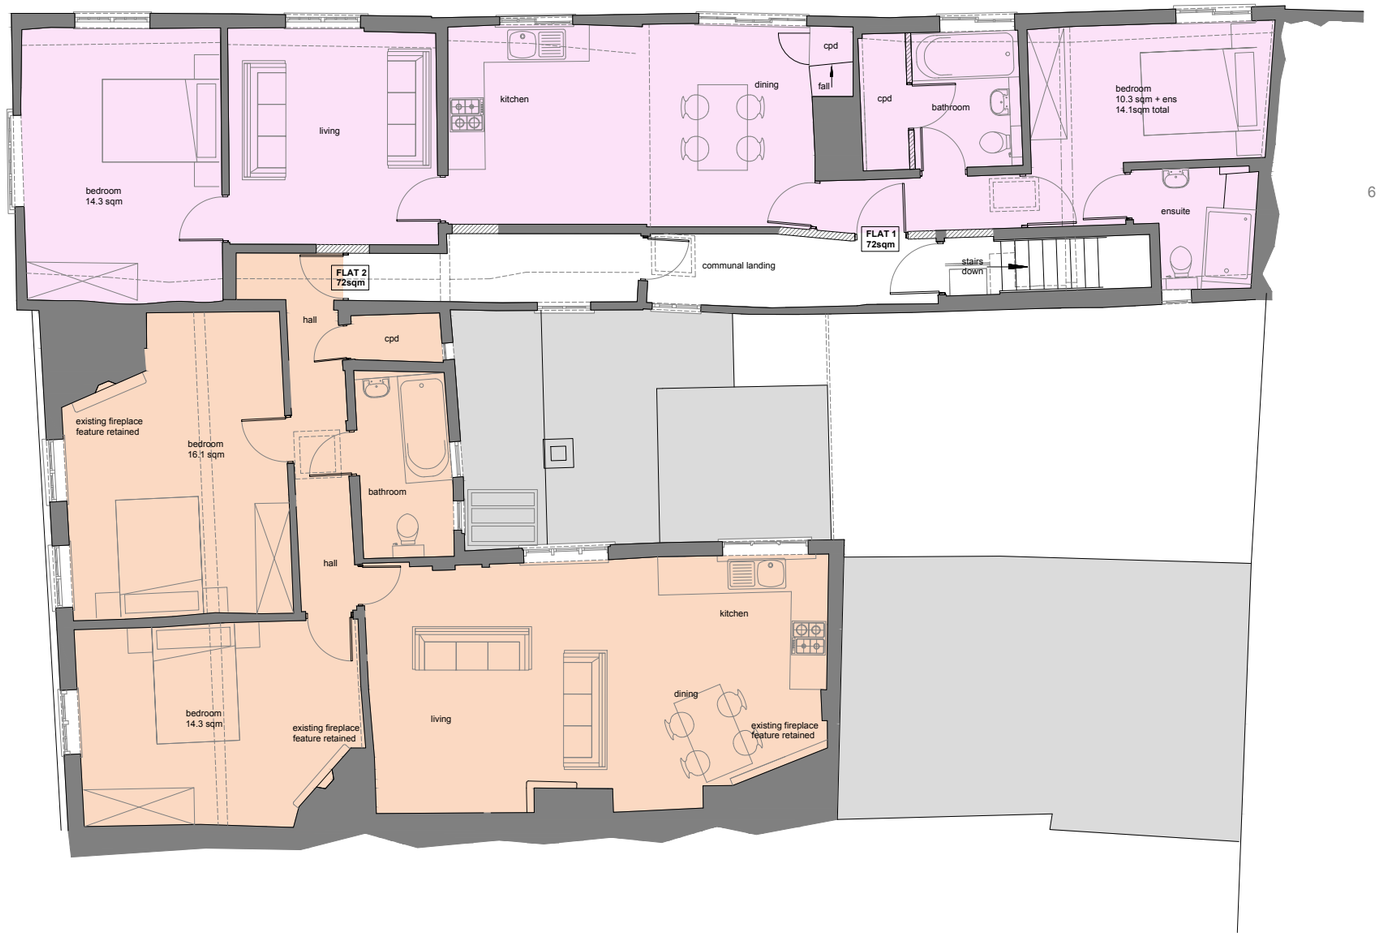

6 CASTLE STREET

ST MARY'S BUTTS

35 ST MARY'S BUTTS

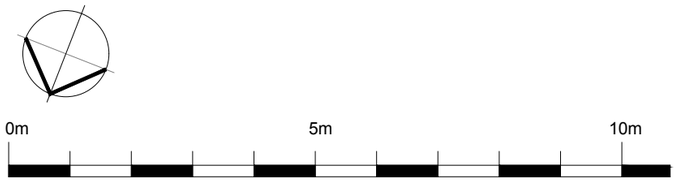

General Notes:

1. PLEASE DO NOT SCALE FROM DRAWINGS.
2. Areas are approximate and indicative only.
3. Drawings to be used for planning purpose only.
4. All dimensions should be checked and confirmed on site.

Revision	Date	By
A - Revised layouts	25.10.24	ML

TOWN PLANNING DESIGN

t: 020 8191 0480

e: info@townplanningdesign.co.uk

w: www.townplanningdesign.co.uk

TPD Associates Ltd.
Company no: 14792600
Registered office: Crown House, 27 Old Gloucester Street, London WC1N 3AX

Site: The Horn, Reading RG1 2LS

Date: May 2024

Title: **Proposed First Floor**

Rev: A

Drg No: **24/253/05**

Scale: 1:100 @ A3

© Information contained within this drawing is the sole copyright of TPD Associates Ltd. and is not to be reproduced without their express permission. This document must not be copied without written permission and the contents must not be imparted to a third party nor be used for any unauthorised purpose.