


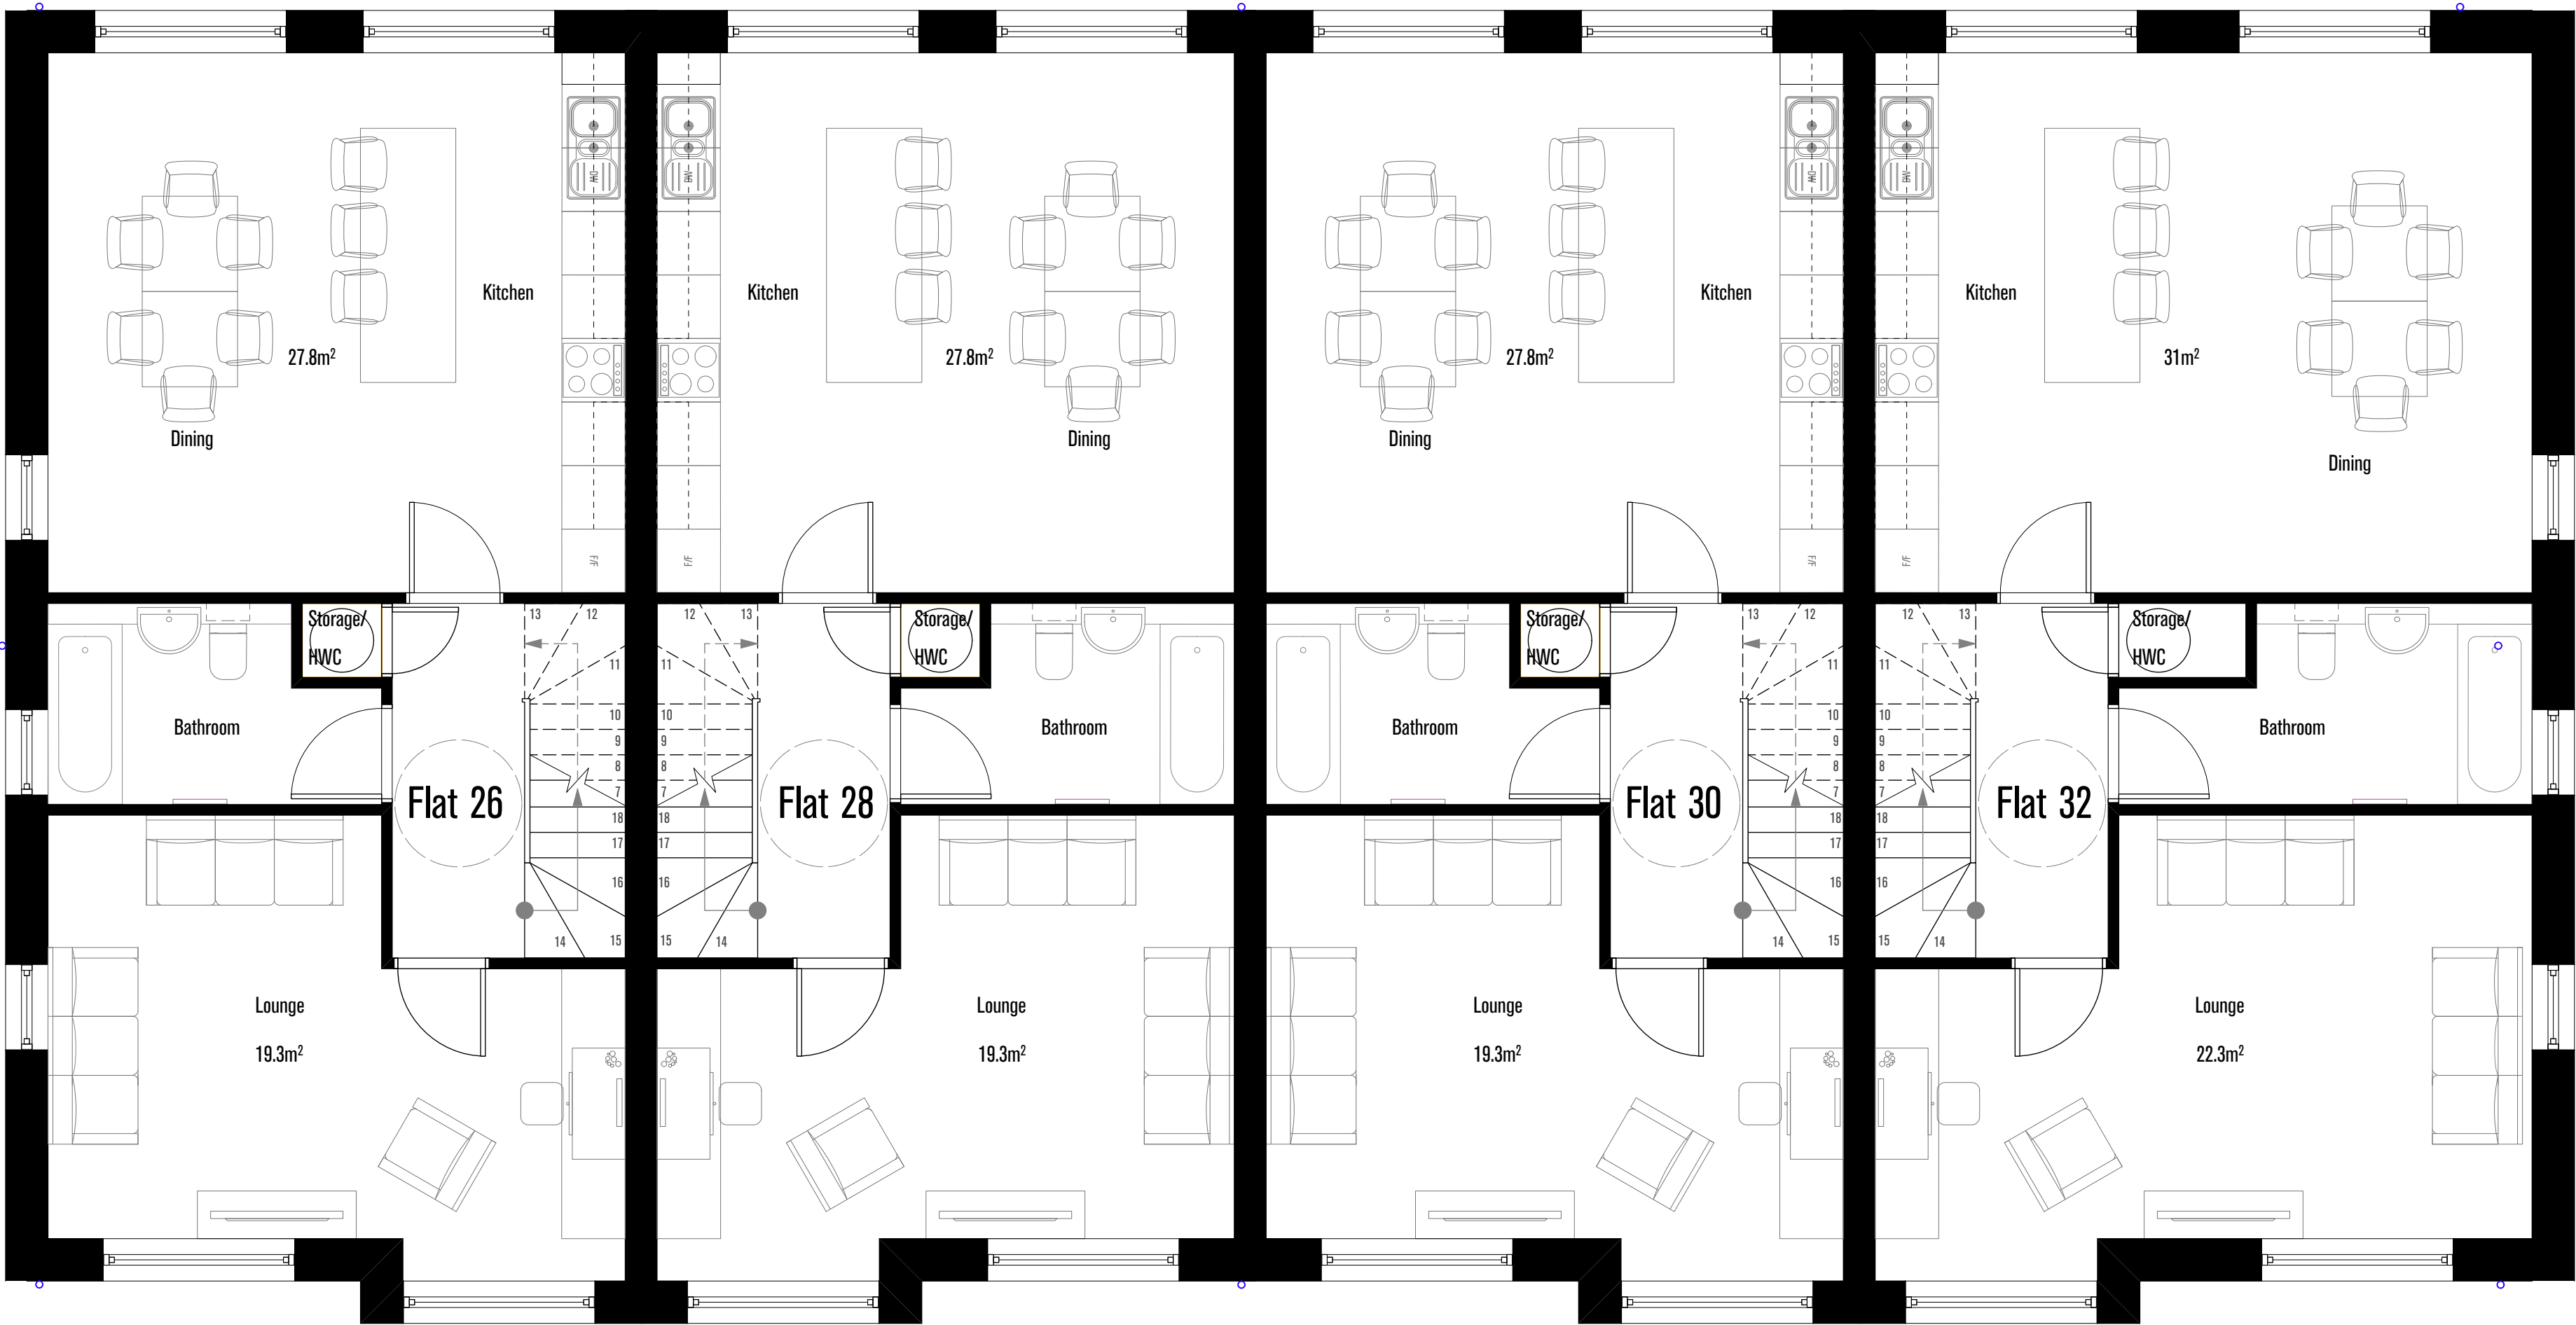

BLOCK 4 - First Floor


SCALE @ A1: 1:50
SCALE @ A3: 1:100

00.51.01.52.0

M

A1

A3

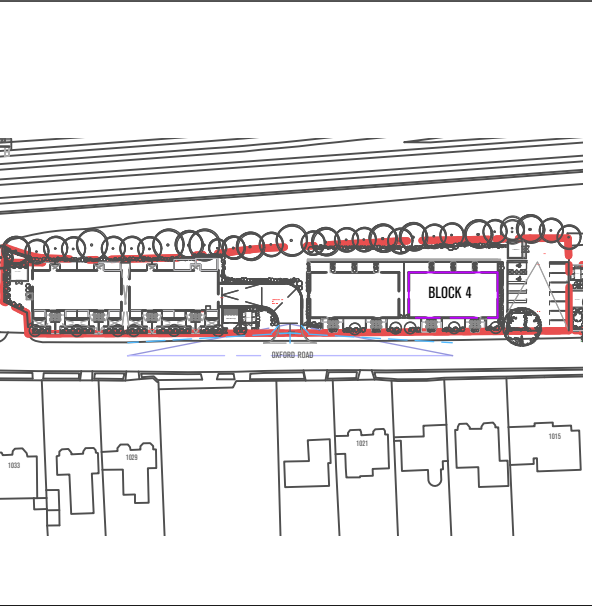

NOTES

- Default drawing size is A1
- To print at A3 please 'scale by 50%

- Check printed scale against scale bar above

Schedule of Accommodation (Block 4)			
Flat type	Flat No.	Floor level	GIA/m² each
1B2P	25	Ground floor	52
	27	Ground floor	52
	29	Ground floor	52
	31	Ground floor	52
3B5P	26	1 st & 2 nd Floor	110
	28	1 st & 2 nd Floor	110
	30	1 st & 2 nd Floor	110
	32	1 st & 2 nd Floor	110

DRAWING DATE: 23/10/2024

Sawkings Architects Ltd copyright 2024
This drawing must not be reproduced in part or whole without prior written consent.
Scale to be checked against scale bar as this drawings has been provided electronically.
Check and confirm all dimensions on site prior to commencing work.
IF IN DOUBT ASK.

REV.	DATE	NOTES
P1	23/10/2024	Planning Issue

PROJECT

Charters, Reading

CLIENT

Maxika Homes

Sawkings Architects
The Box Hill Studio
1 The Quarry,
Batchworth,
Surrey RH3 7BY

01737 845580
hello@sawkingsarchitects.com
www.sawkingsarchitects.com

RIBA

Chartered Practice

STATUS	DRAWN BY	CHECKED BY
PLANNING	RN	CC
JOB NO.	DRAWING NO.	REV
A4685	3110	P1
DRAWING TITLE	Proposed First Floor - Block 4	

HAZARDS LEADING TO UNUSUAL OR SIGNIFICANT RISK DURING THE CONSTRUCTION PROCESS ARE IDENTIFIED ON THIS DRAWING AS:
SAWKINGS ARCHITECTS SPECIFIC RISKS & HAZARDS:

NOTE: THE LIST ABOVE IDENTIFIES CERTAIN RISKS WHICH ARE DEEMED TO BE UNUSUAL, ABNORMAL OR UNEXPECTED TO A COMPETENT CONTRACTOR CARRYING OUT WORK OF THIS NATURE BUT DOES NOT COVER ALL POSSIBLE SITUATIONS WHICH MAY BE ENCOUNTERED DURING THE CONSTRUCTION PROCESS. IT IS THEREFORE THE MAIN CONTRACTOR'S RESPONSIBILITY TO IDENTIFY ANY FURTHER RISKS/HAZARDS AND TAKE APPROPRIATE ACTION.