


FOR CONTINUATION REFER TO DRAWING No. 33707-E-6222-2

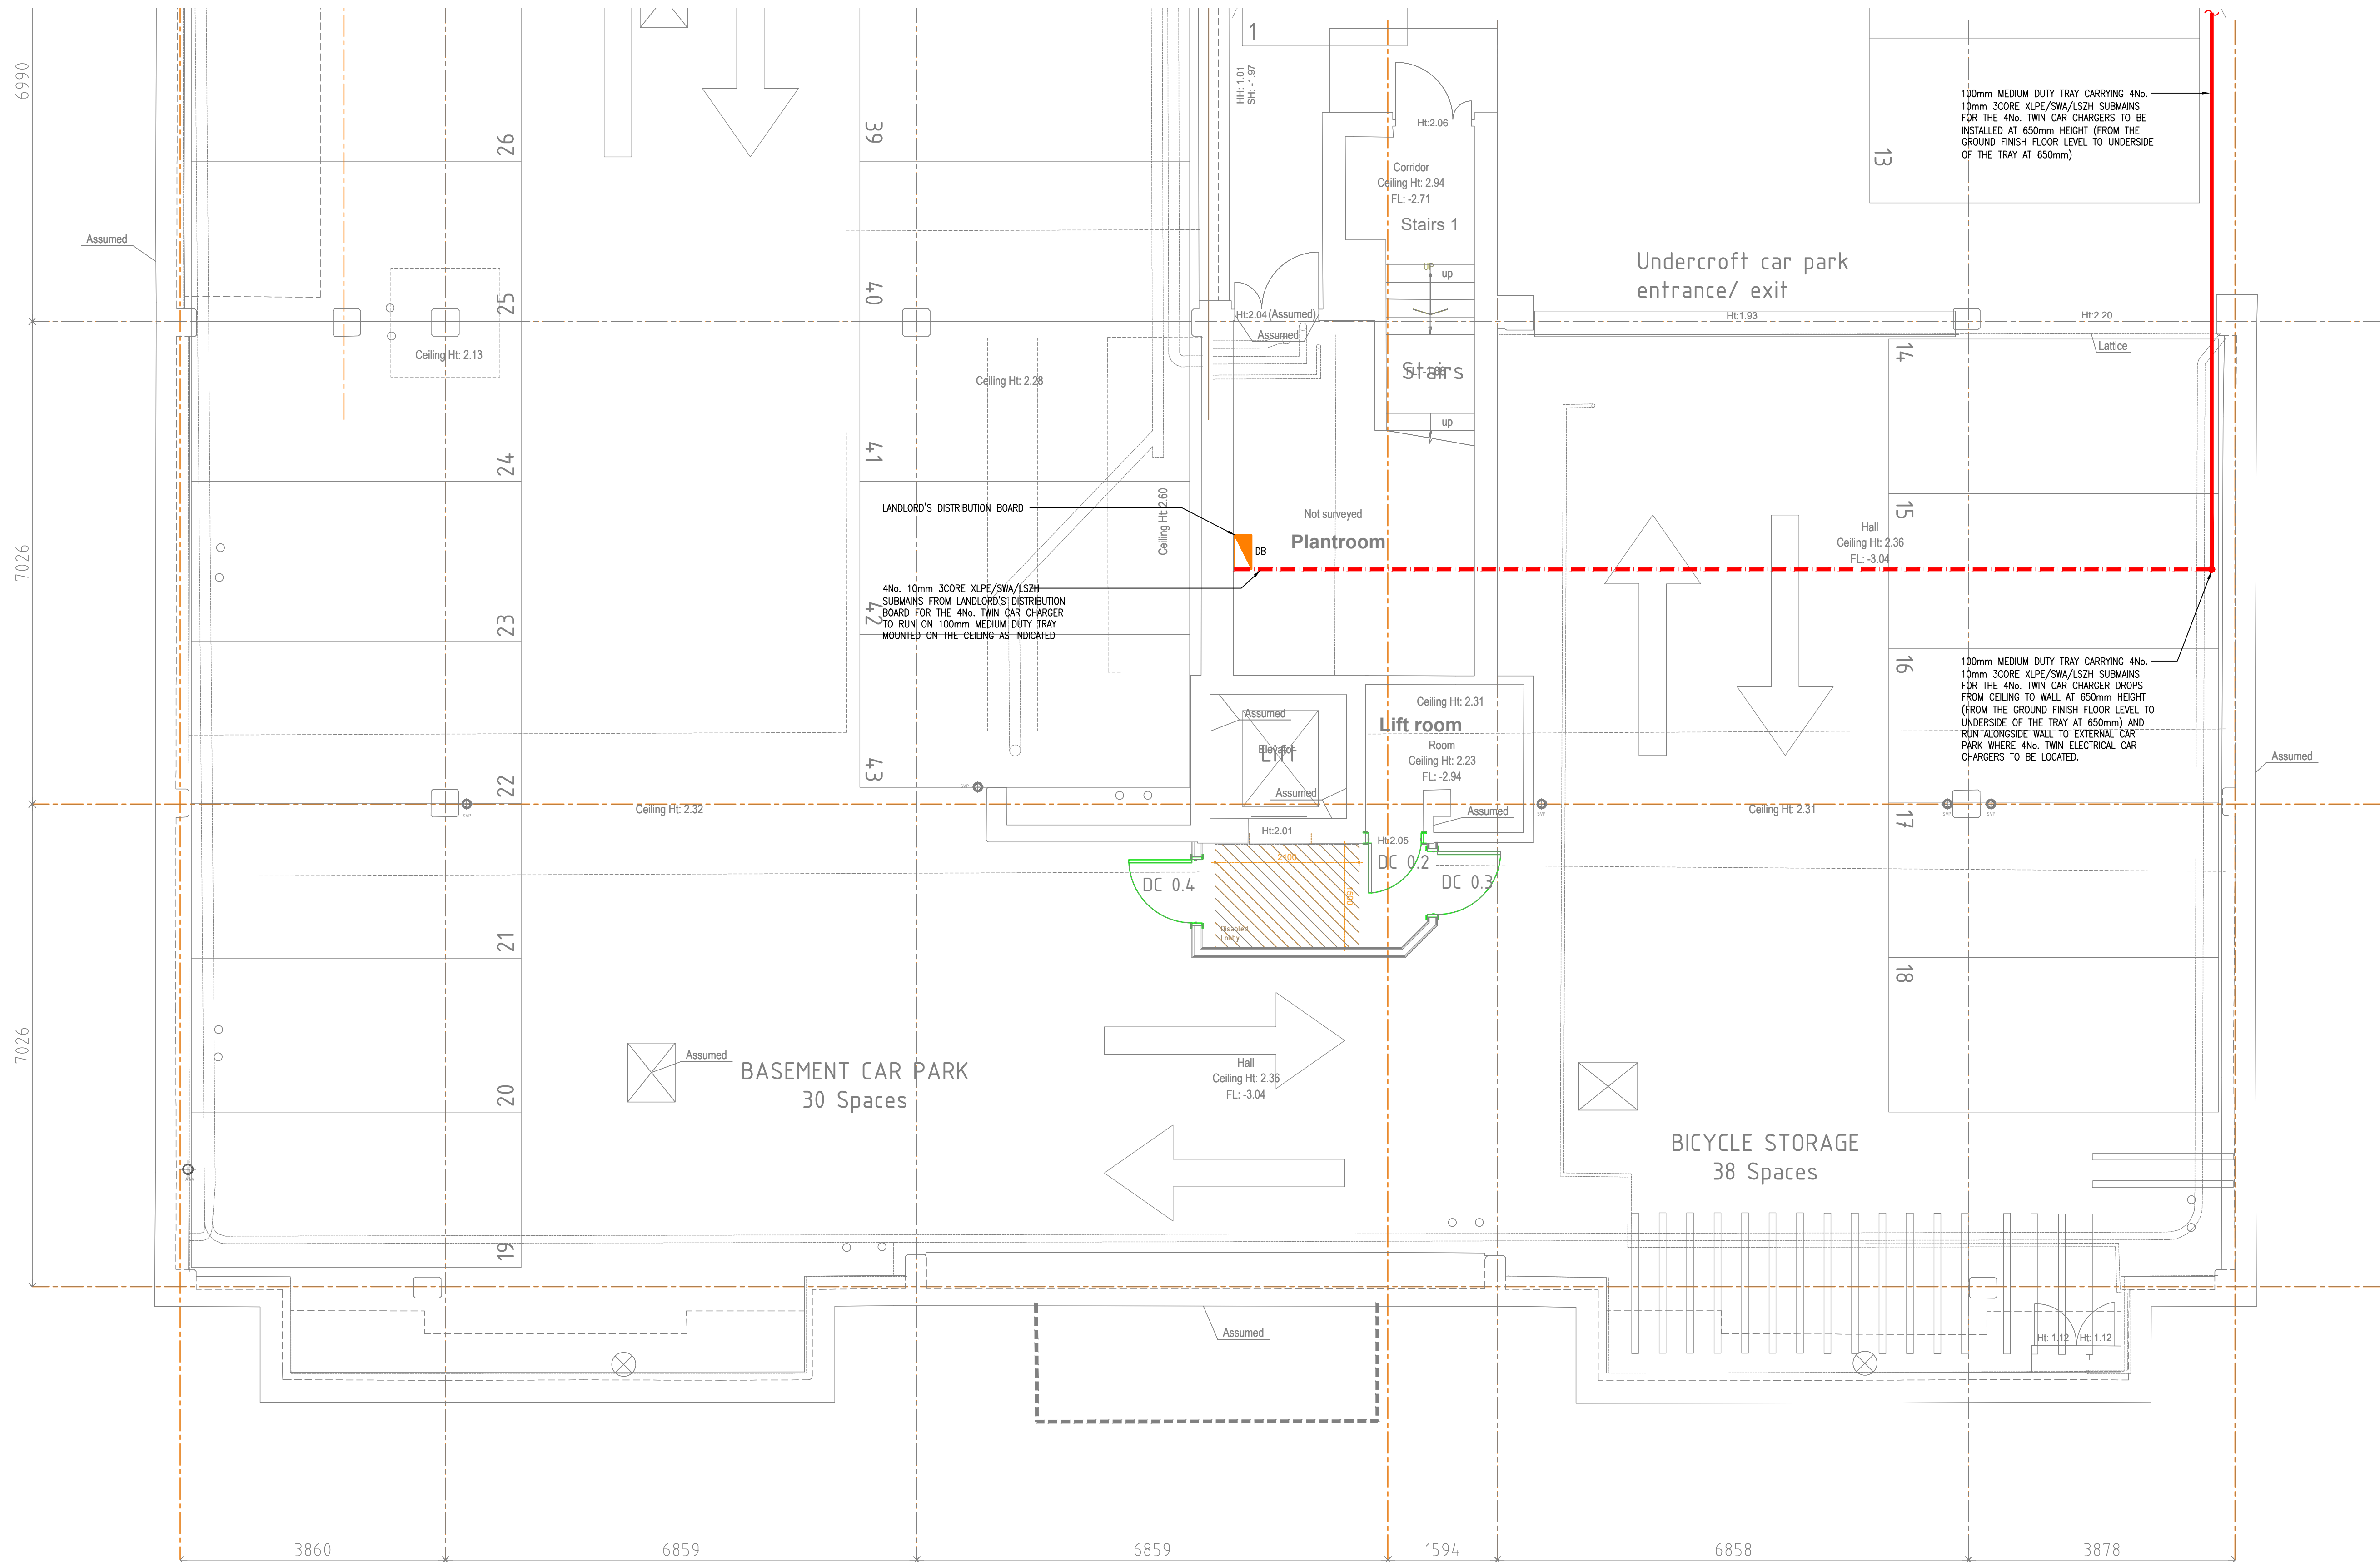

T1	TENDER ISSUE					
	M.S.	18.09.23	M.R.	18.09.23	M.R.	18.09.23
Rev	Drawn By	Date	Chkd By	Date	Apprvd By	Date
Status	Purpose of Issue					

ENDER

Project

ALEXANDER HOUSE,
205-207 KING'S RD,
READING, RG1 4LS

Drawing Title

EV CHARGER LOCATION
SHEET 1 of 2



Consult JA Ltd

8 Grove Close Uxbridge UB10 8QN +44(0) 7922 165 870 www.consult-ja.co.uk

Client

BMR PROPERTY GROUP

Scale 1:50 @ A1 CJA Proj.No. 33707

DRG.No.	Revision
---------	----------

33707 - E - 6222-1

T1