


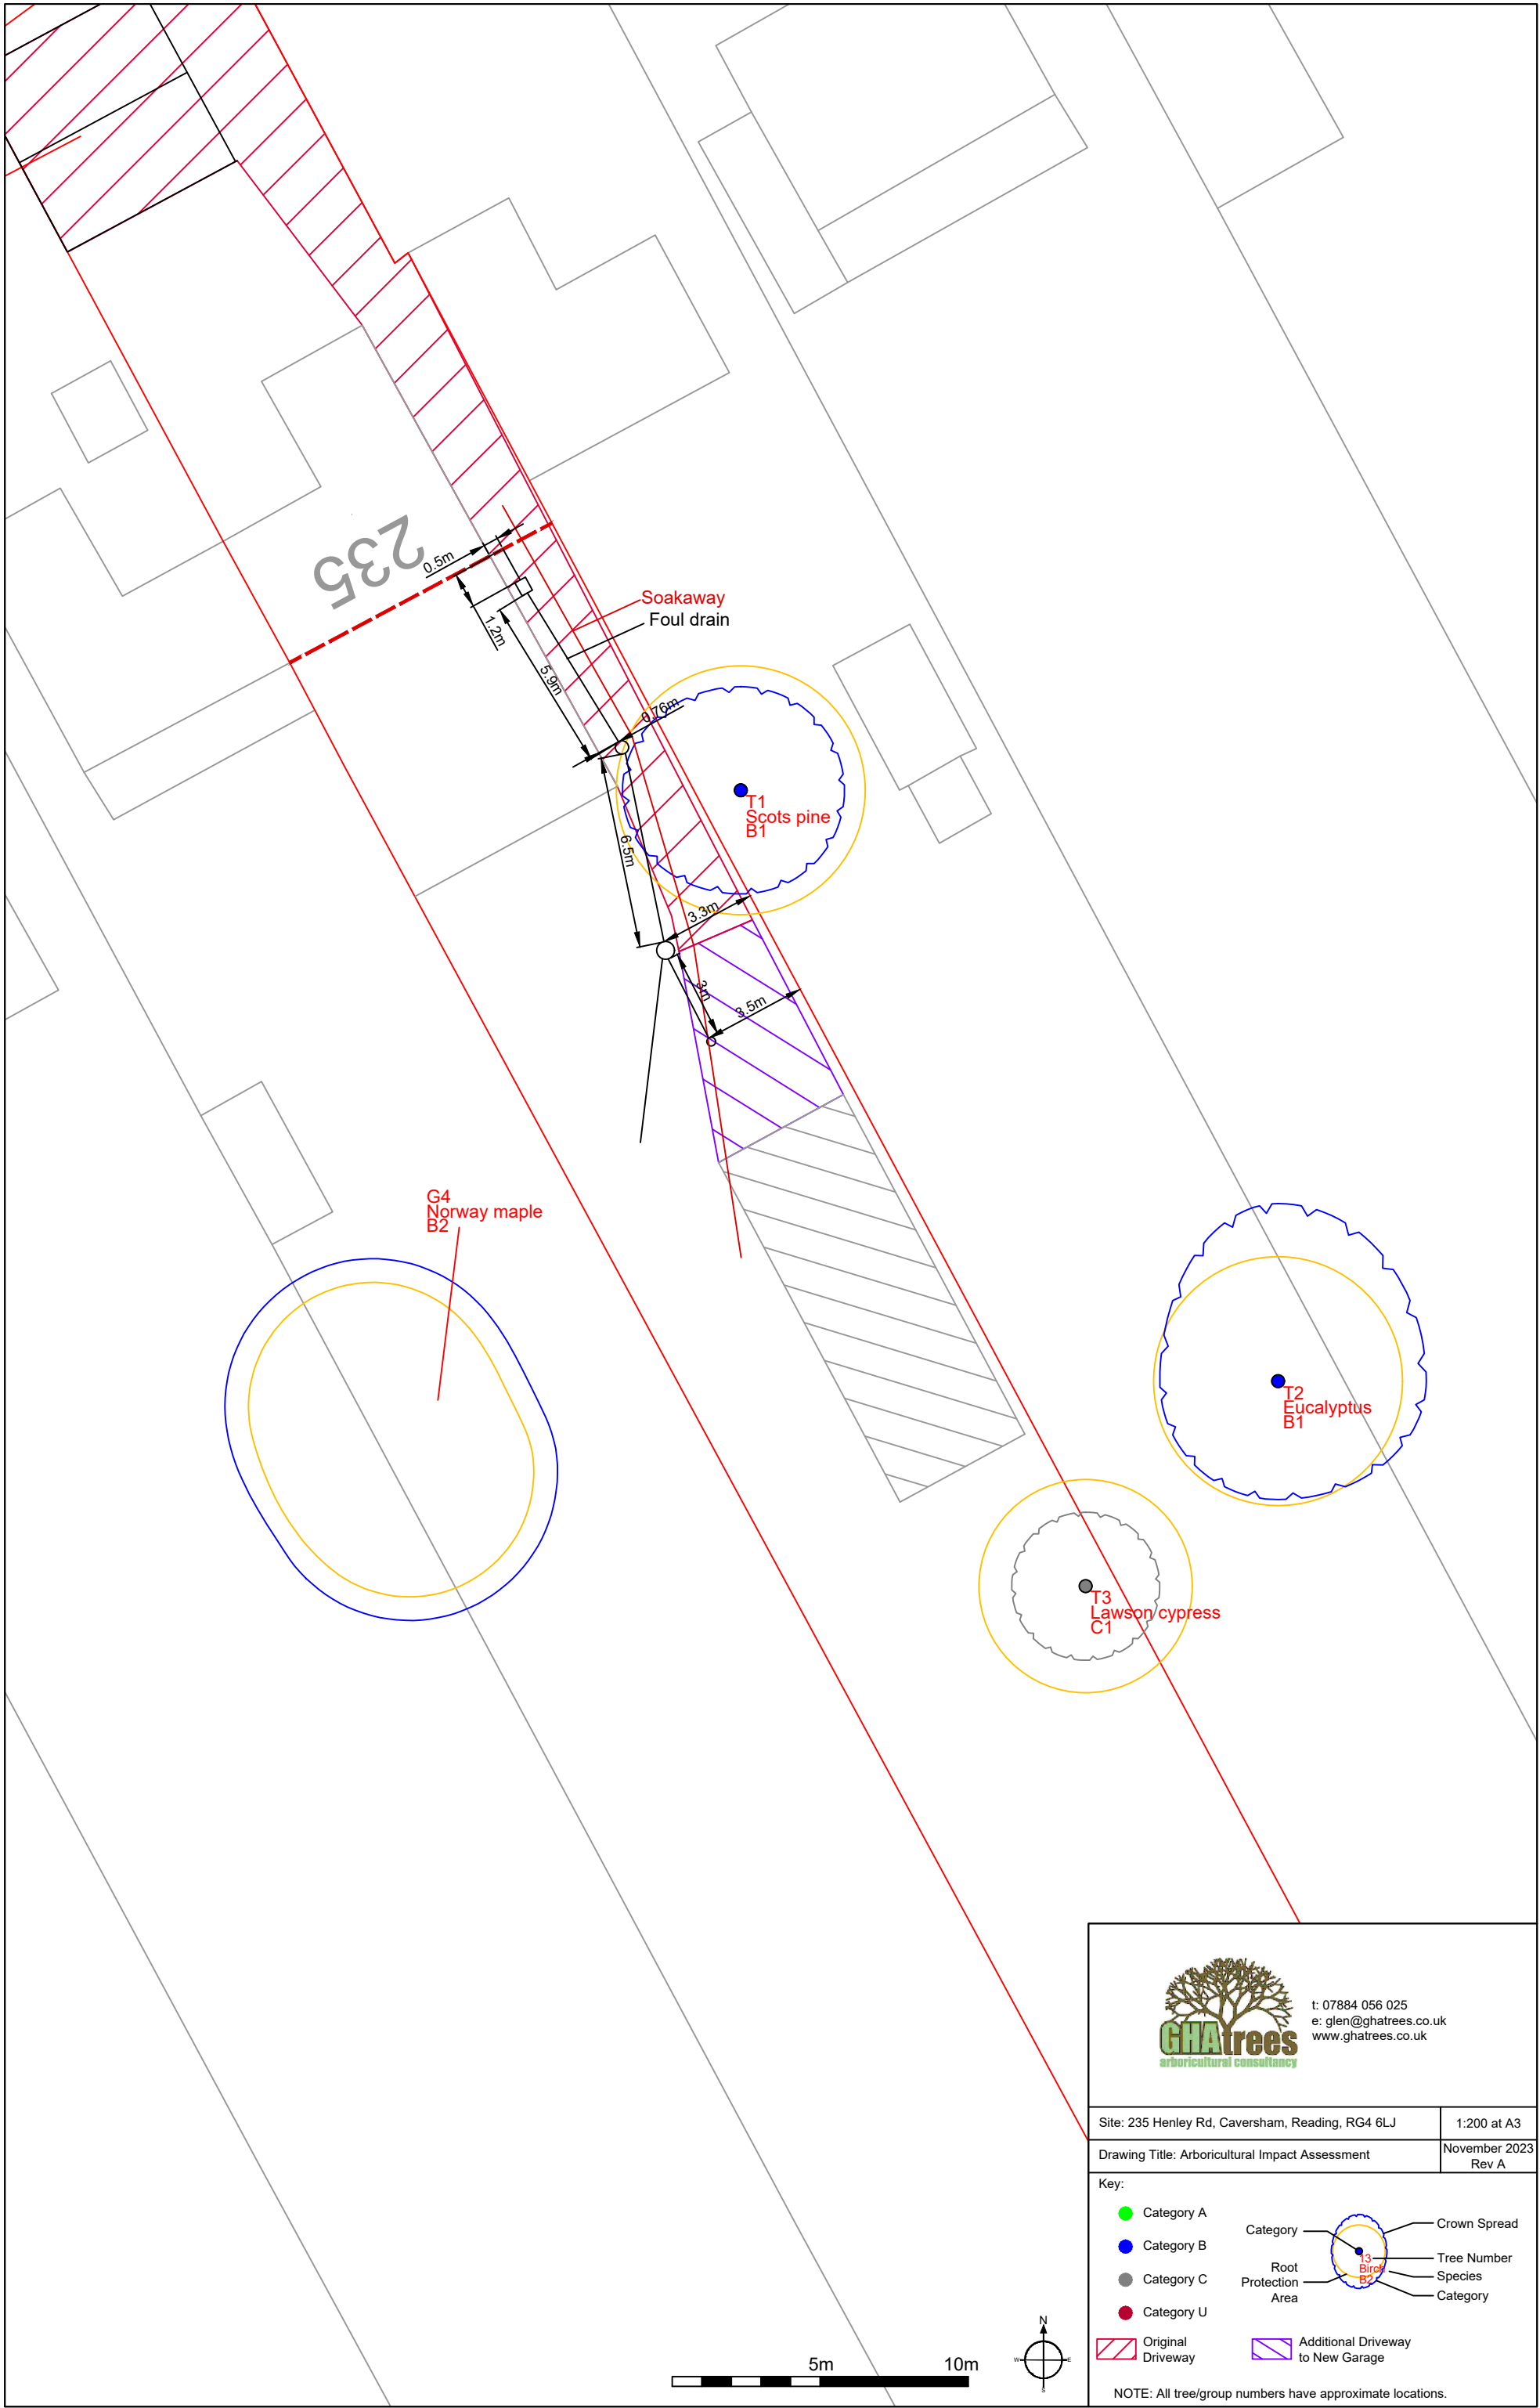

t: 07884 056 025
e: glen@ghatrees.co.uk
www.ghatrees.co.uk

Site: 235 Henley Rd, Caversham, Reading, RG4 6LJ	1:200 at A3
Drawing Title: Arboricultural Impact Assessment	November 2023 Rev A

Key:

- Category A
- Category B
- Category C
- Category U

Category

Root Protection Area

Crown Spread

Tree Number

Species

Category

Original Driveway

Additional Driveway to New Garage

NOTE: All tree/group numbers have approximate locations.