


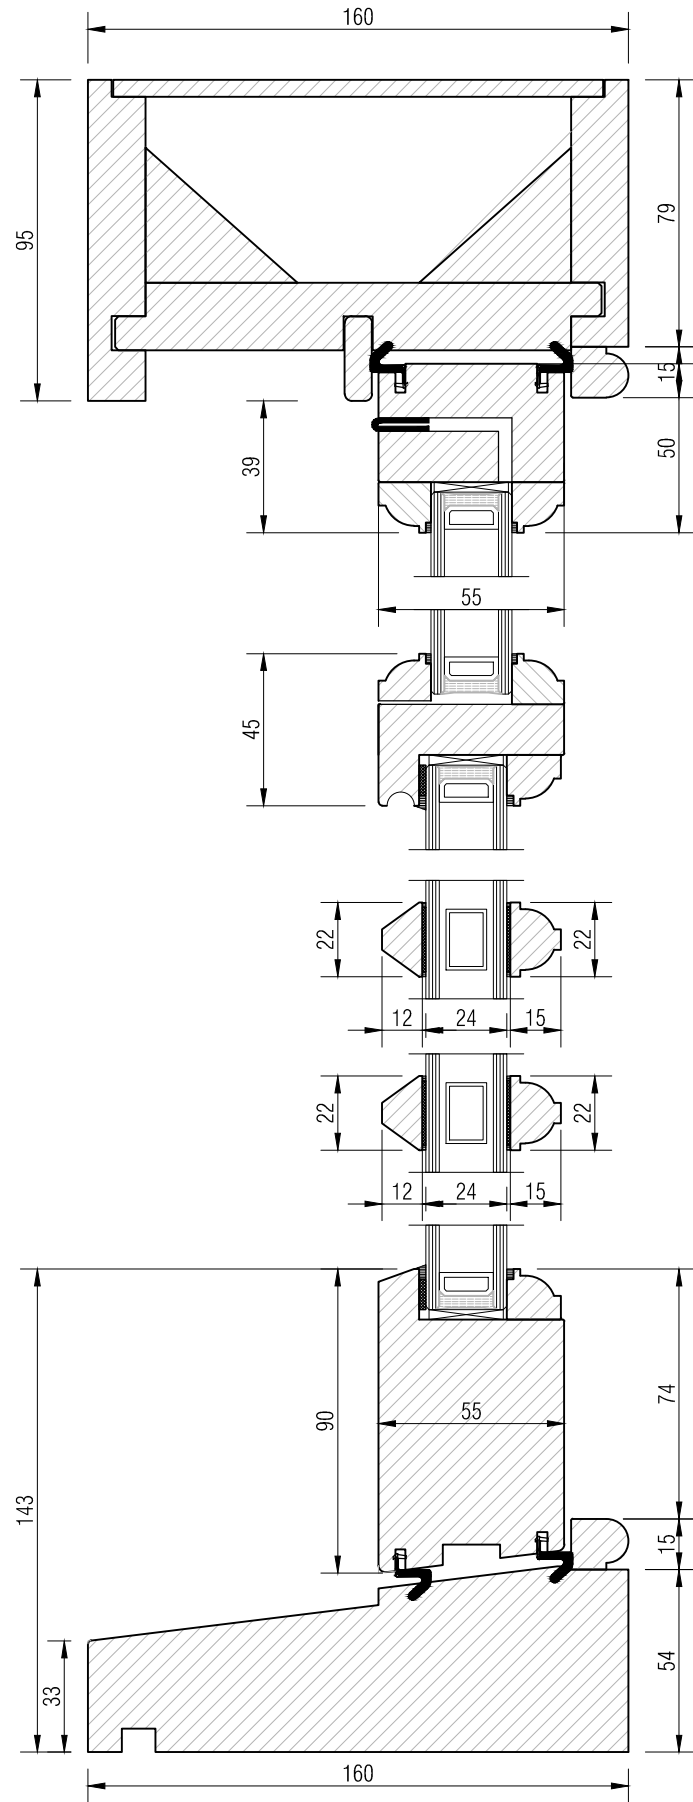

W5 SECTION SECOND FLOOR BOW WINDOW
SCALE 1:2

ISSUE DATE

No.	Date	Description
1		

ADDRESS

TITLE

W5 WINDOW DETAILS

SHEET SCALE

A-1.5B AS-SHOWN
@A3

DATE

28-09-2023