
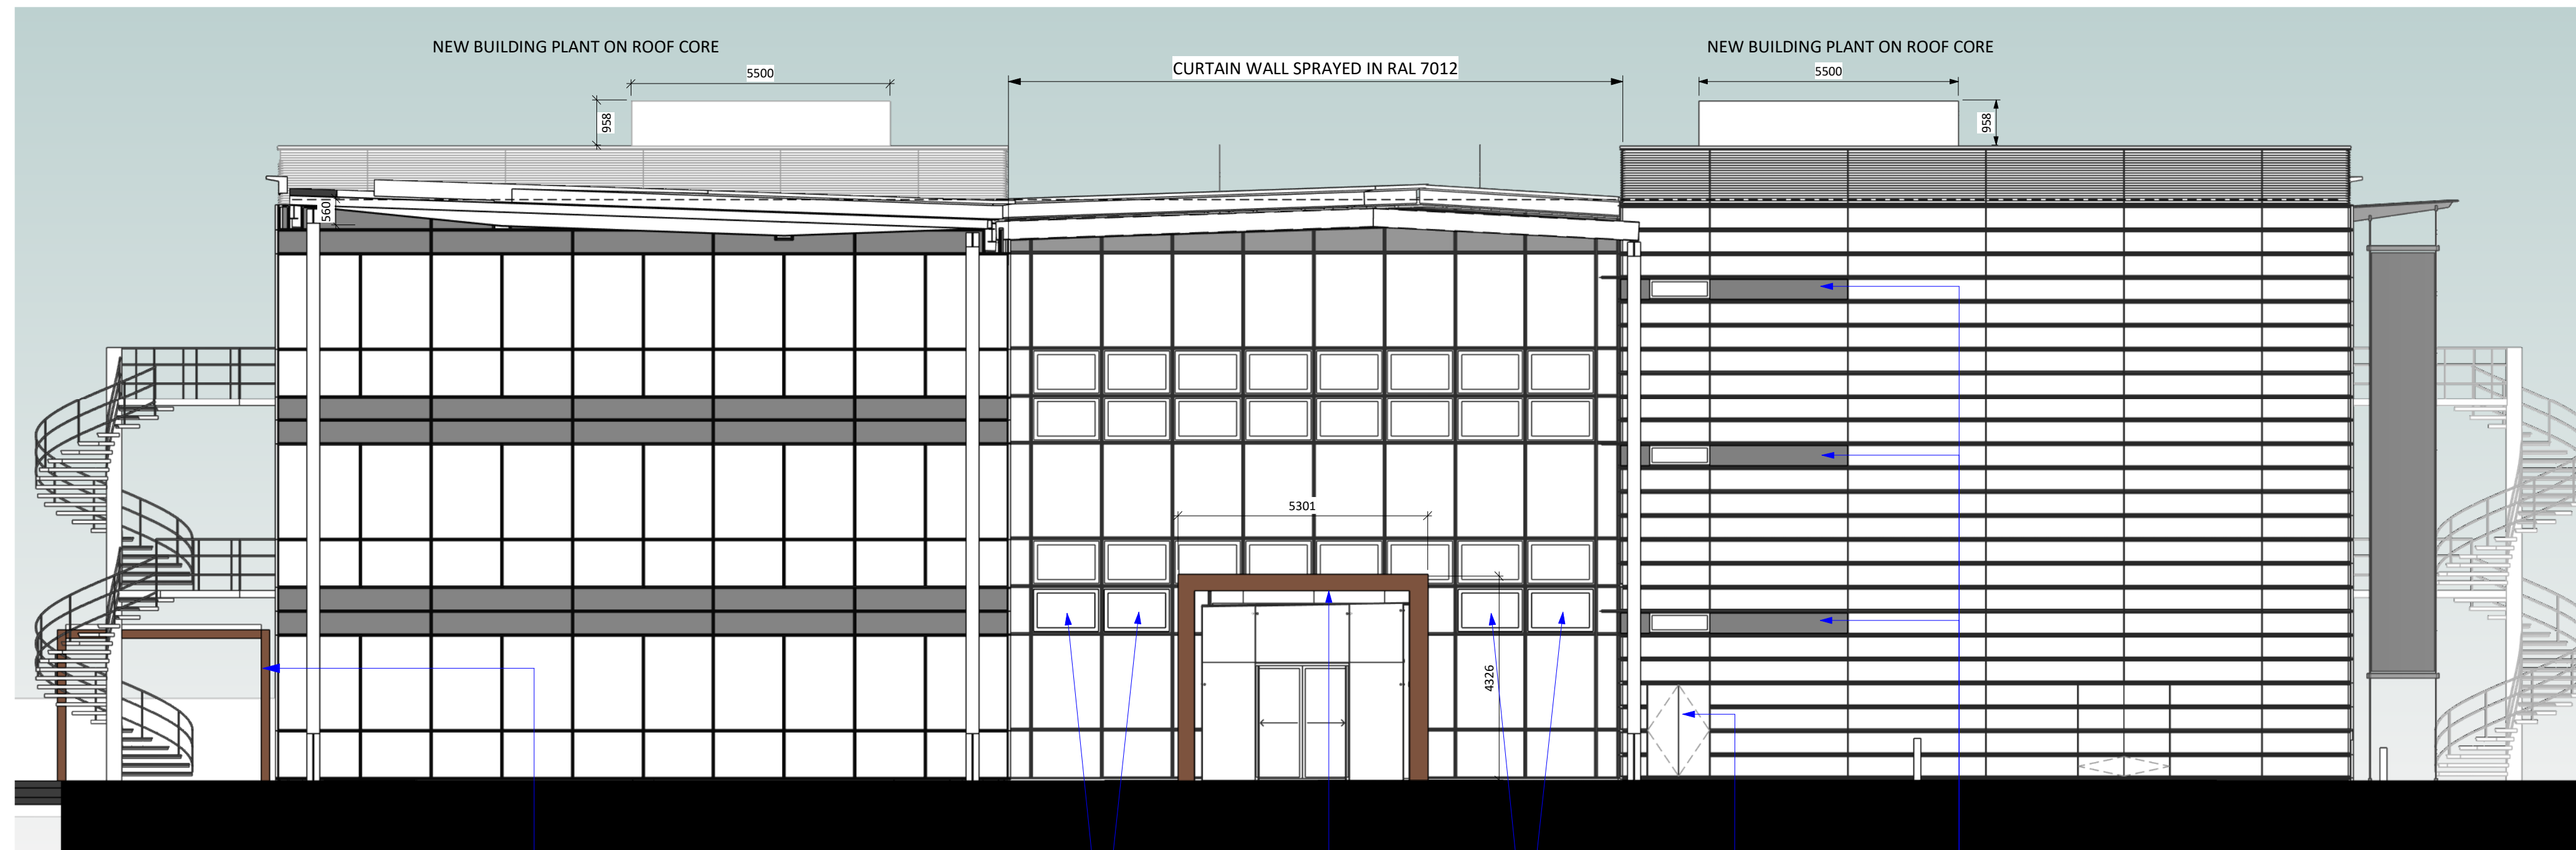
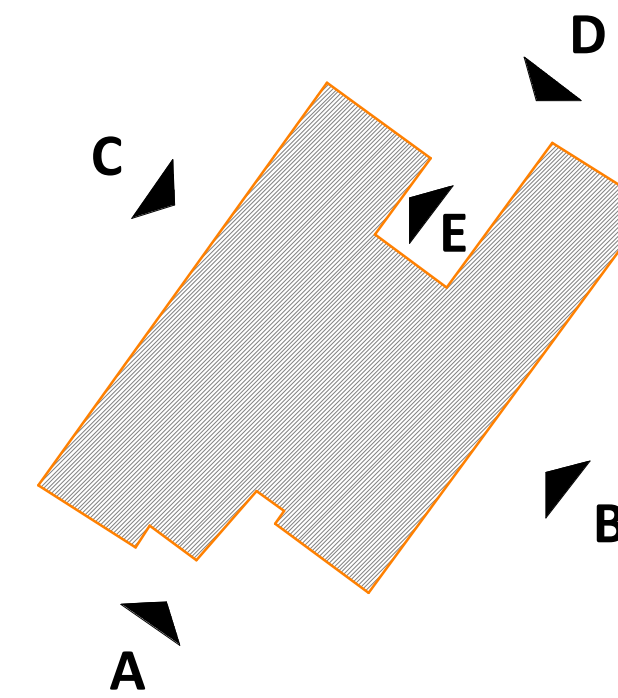


STATUS	REV	DATE	DESCRIPTION
S2	P02	19/01/2024	Issued for Planning
S2	P04	05/02/2024	Issued for Planning
S2	P05	14/02/2024	Issued for Planning
S2	P07	20/02/2024	Final Planning Pack
S2	P08	04/03/2024	Final Planning Pack Revised
S2	P15	05/04/2024	STAGE 3+ PRELIMINARY DESIGN
S4	P16	19/04/2024	STAGE 3+ ISSUE
PL	P22	21/10/2024	UPDATED PLANNING PACK
PL	P27	05/11/2024	PLANNING ISSUE FINAL

General Notes:
Drawing information has been based on existing record drawings. Stride Treglown accept no responsibility for omissions and errors made in the production of this base line information or errors in new construction information deriving from the existing drawings.

All figured dimensions should be checked on site and any discrepancies reported to Stride Treglown immediately.

This drawing is to be read in conjunction with all other relevant drawings and information prepared by consultants and sub-contractors.

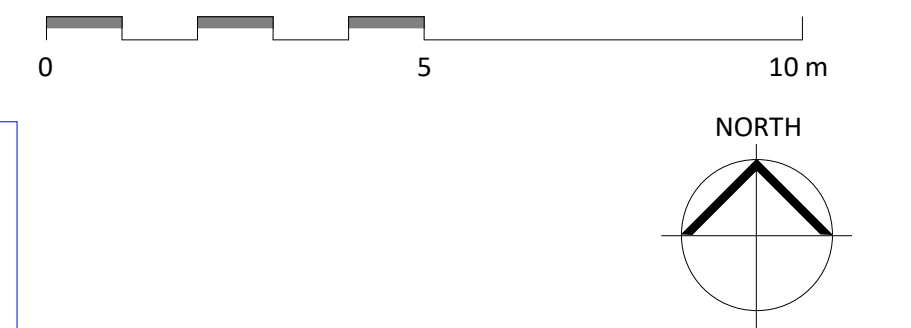

GA Elevation - A
1 : 100

NEW PERGOLA OVER NEW
OPENING/TERRACE AREA


2no NEW OPENING
WINDOWS WITH
ACTUATORS

NEW METAL
DECORATIVE ARCH.
345 x 345mm RHS
STEEL PPC FRAME.
COLOUR TBC.

2no NEW OPENING
WINDOWS WITH
ACTUATORS

NEW DOUBLE DOOR
FIRE ESCAPE


APPLY FILM EXTERNALLY TO
SPANDREL PANEL - GREY TO
MATCH WINDOW FRAME

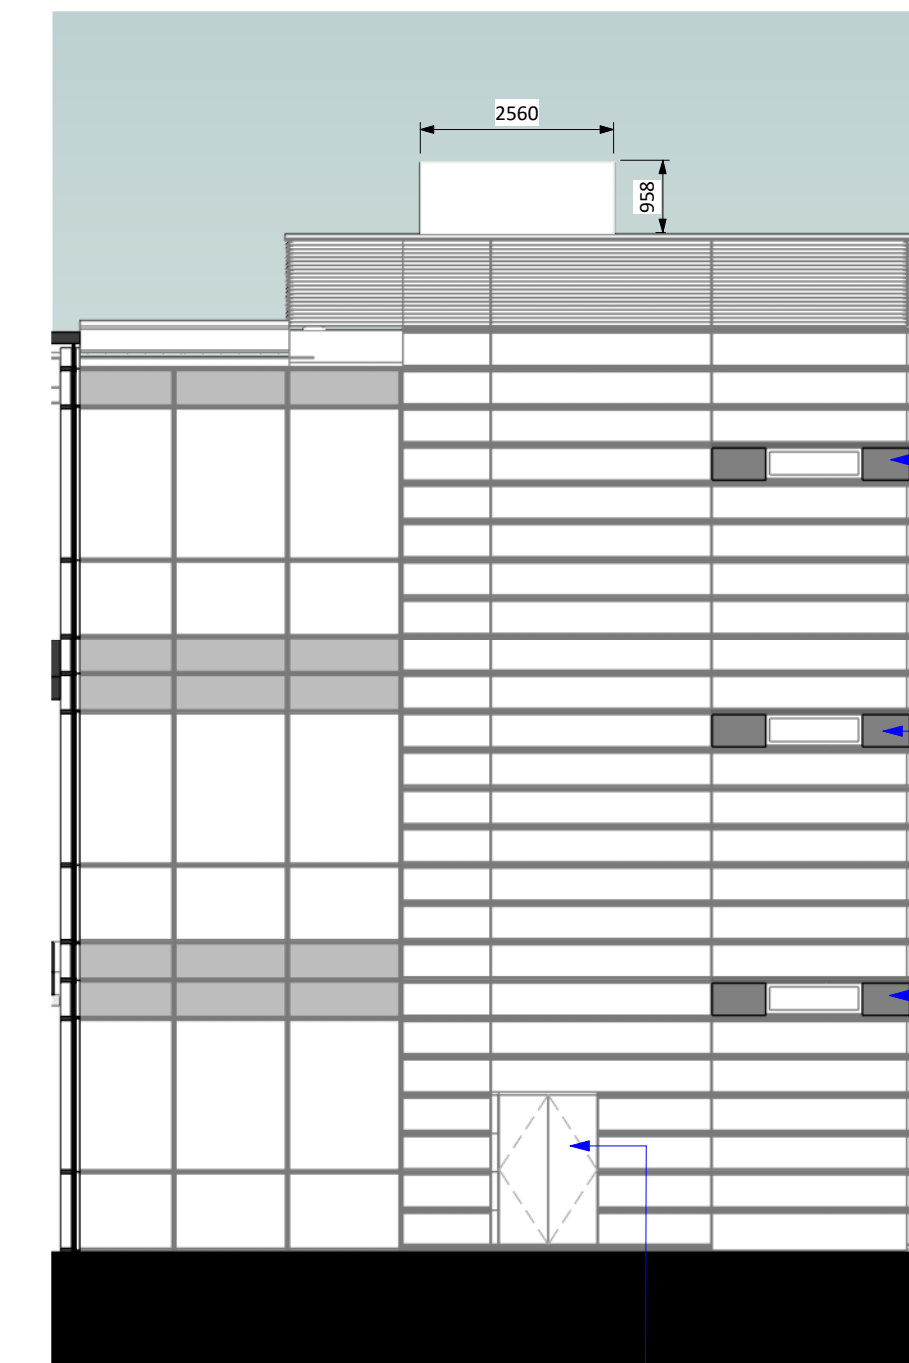

GA Elevation - E
1 : 100

NEW DOUBLE DOOR
FIRE ESCAPE

APPLY FILM EXTERNALLY TO
SPANDREL PANEL - GREY TO
MATCH WINDOW FRAME

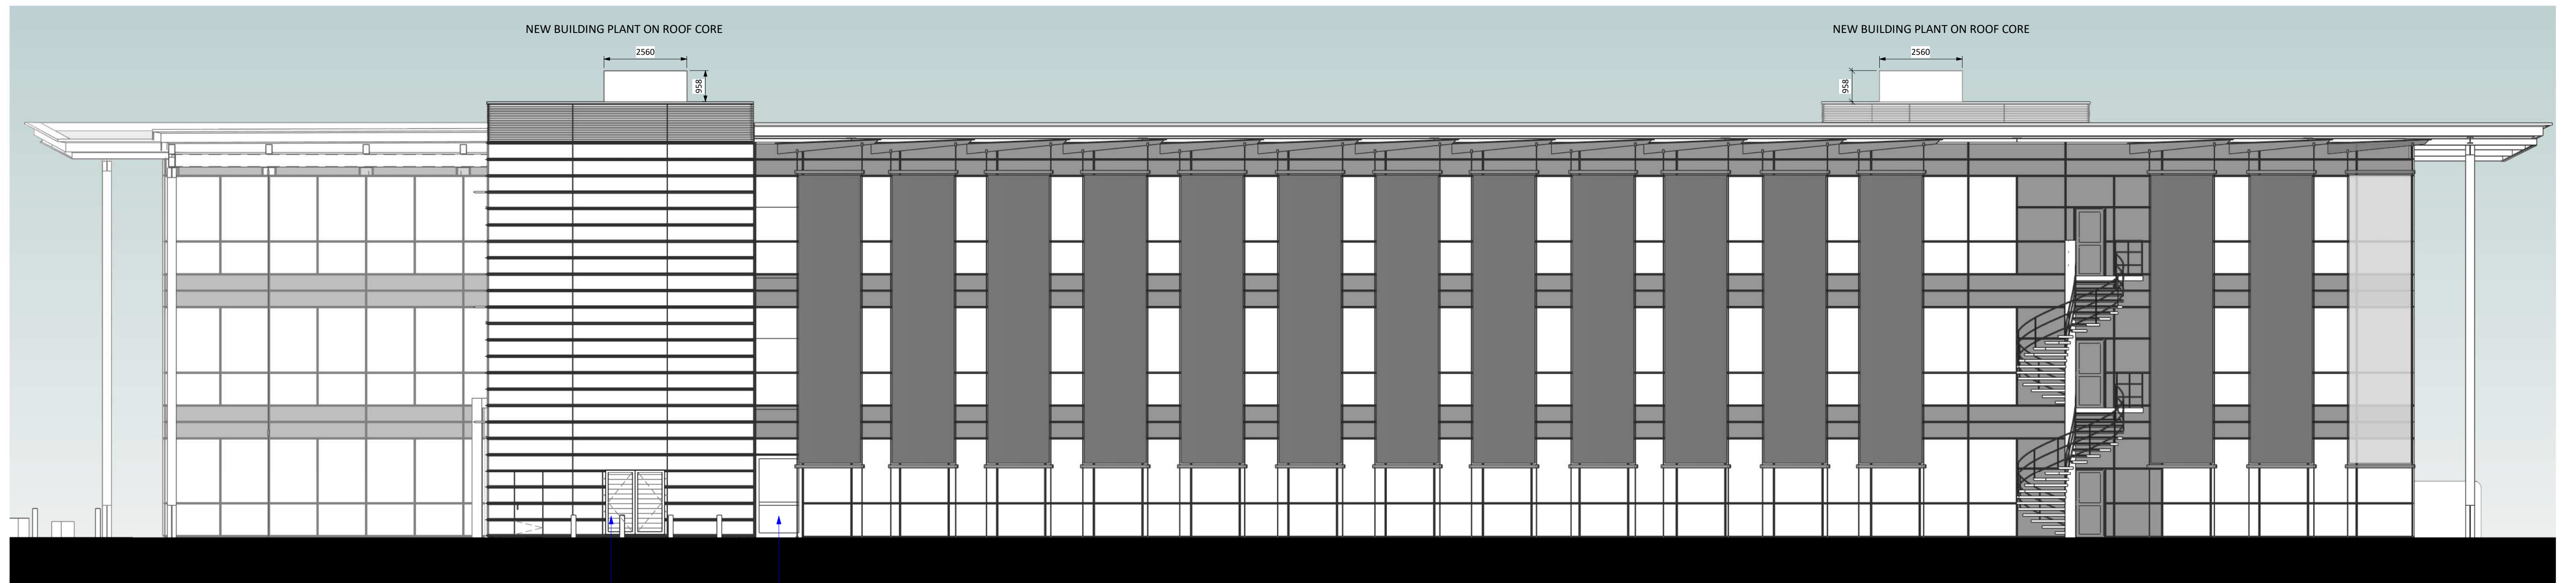

GA Elevation - B
1 : 100

NEW FULLY LOUVRED METAL DOUBLE DOOR SET
WITH PPC FRAME. COLOUR TBC.

NEW SINGLE LEAF GLAZED DOOR TO FIT WITHIN
EXISTING CURTAIN WALL.

TITLE: Proposed Building Elevations - Sheet 01
PROJECT: 300 Brook Drive
CLIENT: Mapletree Investments

REVISED BY: ACS
CHECKED BY: GW
ORIGINATOR NO: 156210

SUITABILITY STATUS: PL : Authorized and accepted
DRAWING USAGE: PLANNING ISSUE
SCALE: As indicated@A1

PROJECT-ORIGINATOR-VOLUME-LEVEL-TYPE-ROLE-CLASS.-NUMBER
156210-STL-XX-XX-DR-A-XXXX-20001
STATUS_REVISION: PL_P27

STRIDE TREGLOWN
www.stridetreglown.com © Stride Treglown Limited 2020