

KEY

HARD LANDSCAPE


S1	EXISTING MACADAM to be retained and made good where required.
S2	EXISTING CONCRETE SLAB PAVING to be retained, steam clean and where required slabs replaced to make good.
S3	CONCRETE SLAB PAVING 450 x 450 x 50 mm, Natural
S4	COMPOSITE DECKING Coppered Oak
S5	EXISTING SELF BINDING GRAVEL to be retained and made good where required.
S6	SELF BINDING GRAVEL to match the existing self binding gravel
S7	EXISTING PEBBLE MAINTENANCE STRIP to be retained and made good where required.
S8	MAINTENANCE STRIP 40-20mm Cobbles & Pebbles
S9	EXISTING TAR SPRAY AND CHIP To be made good where required
S10	TAR SPRAY AND CHIP Buff, to match existing
S11	BLISTER TACTILE 400 x 400 x 50 mm, Standard Natural.
E1	TIMBER EDGING 3000 x 150 x 38 mm, Gravel board
E2	ALUMINUM EDGING 75mm
E3	FLUSH PIN KERB 50 x 250 x 914 mm, Natural
E4	TRANSITION KERB - LEFT & RIGHT 125 x 255/150 x 915 mm, Natural
E5	DROP KERB 125 x 225 x 915 mm, Natural
E6	EXISTING KERB to be retained and made good where required
E7	STRAIGHT KERB 125 x 225 x 915 mm, Natural

SOFT LANDSCAPE

	EXISTING TREE to be retained
	PROPOSED EXTRA HEAVY TREE
	RELOCATED TREE
	PROPOSED WILD FLOWER
	EXISTING GRASS to be retained
	EXISTING HERBACEOUS BED to be retained
	PROPOSED HERBACEOUS BED
	EXISTING SHRUBS/GROUNDCOVER to be retained
	PROPOSED GROUNDCOVER
	EXISTING HEDGE to be retained
	RELOCATED HEDGE
	HEDGE
	RAIN GARDEN
	SITE BOUNDARY

SPOT GRADES

FGL	FINISHED GRADE LEVEL
FFL	FINISHED FLOOR LEVEL
EX	EXISTING LEVEL

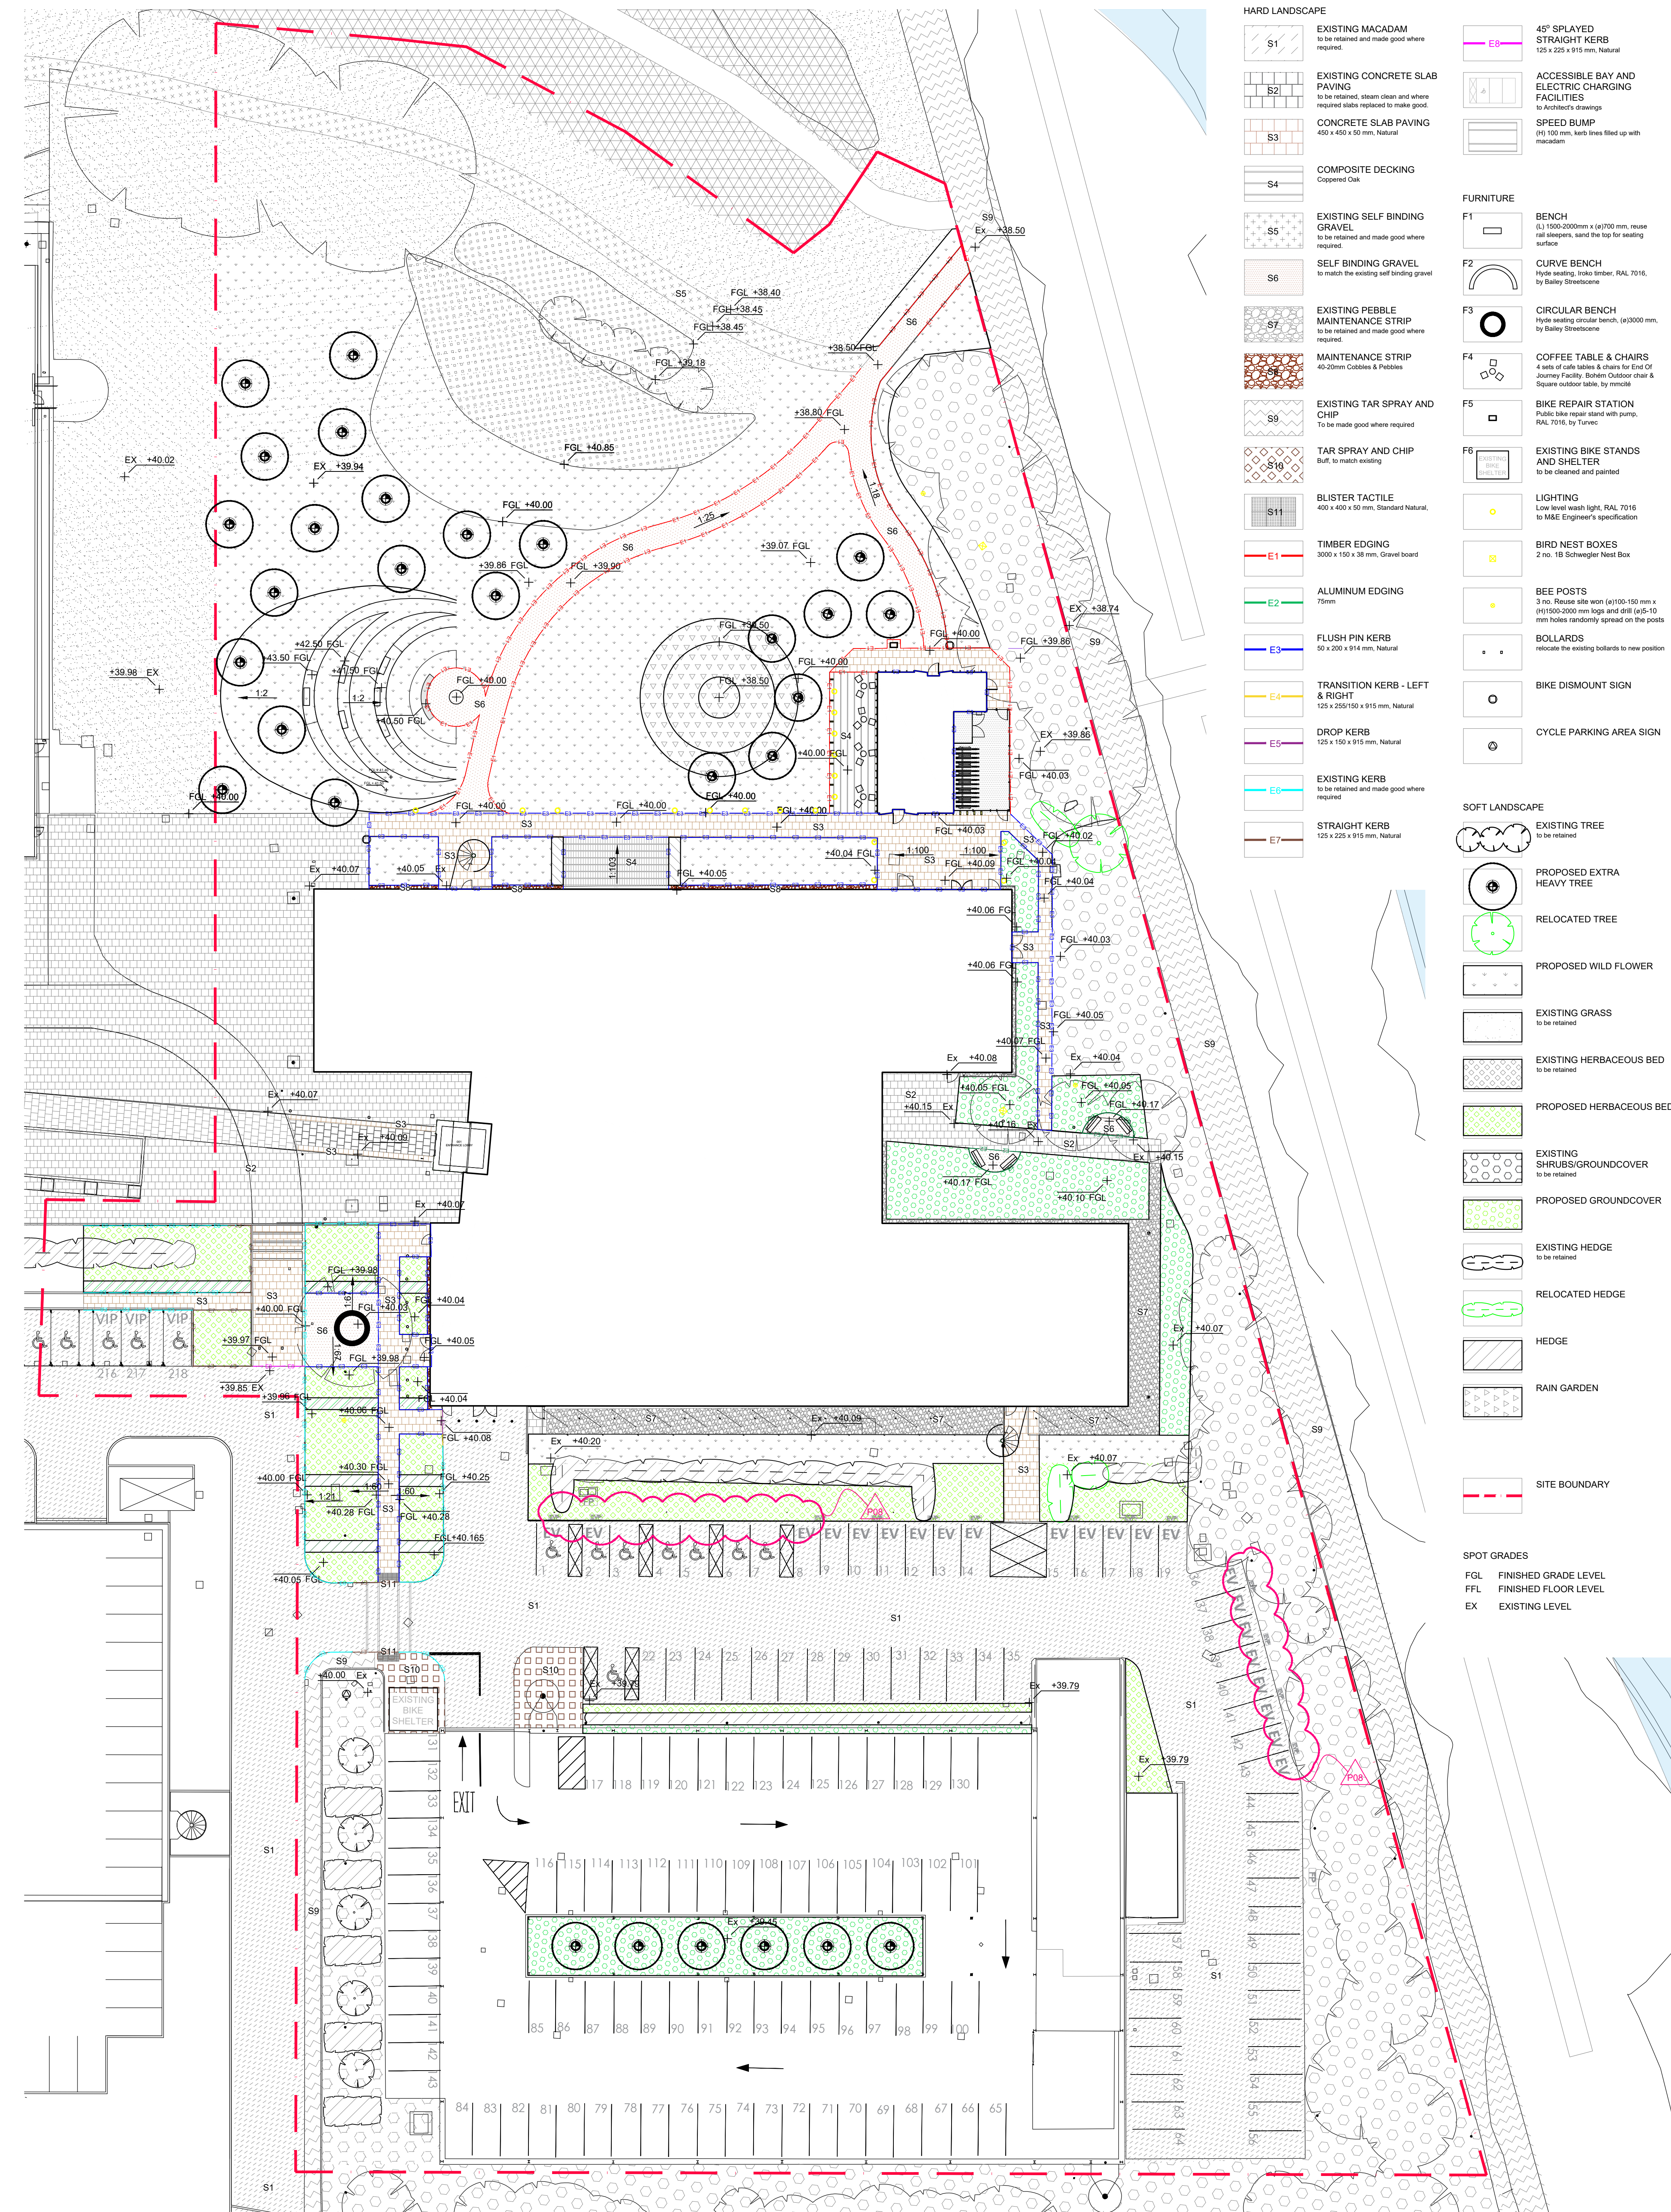

Drawing Information
Copyright of Place Design Ltd. 2024 | All Rights Reserved | PLEASE NOTE: Figured dimensions take precedent over scale, do not scale from drawings. | Inform Place Design Ltd of any discrepancies before works commence on site. | All dimensions to be checked on site | DO NOT SCALE FROM DRAWING

SIGNIFICANT HEALTH, SAFETY & ENVIRONMENTAL INFORMATION RELATING TO COM HEALTH:

SAFETY:
Heavy furniture and paving to be lifted with mechanical lifting equipment.
Contractor to note the level changes across site and ensure stability when installing plants, paving and furniture on the landscaped mound.

ENVIRONMENTAL:
IT IS ASSUMED ALL WORKS WILL BE CARRIED OUT BY A COMPETENT CONTRACTOR WORKING, WHERE APPROPRIATE, TO AN AGREED METHOD STATEMENT

No.	Revision	date	by	checked
P04	Amendments to western lawn.	10/09/24	CHC	GH
P05	Amendments to western lawn.	25/09/24	CHC	GH
P06	Minor amendments.	14/10/24	CHC	GH
P07	Minor amendments.	17/10/24	CHC	GH
P08	Amendments to car park layout.	24/10/24	CHC	GH

NOTE:
EV charging point for car park to Architect's car park layout.

Client
Green Park (Reading) No.1 Limited
Magpieh UK Management Limited
4th Floor - WestWorks
White City Place
185 Wood Lane
London, W12 7FQ

Project Title
300 Brook Drive
Drawing Title
Landscape General Arrangement
Project Stage
Stage 2

PLACE DESIGN

scale 1:250 A1
1004_PL_001

16 West Barnes Lane
London, SW20 0BU, UK
+44 208944 1940

date 07/08/23
drawn by CHC
checked by GH
rev no.
P08