


General Notes:
Drawing information has been based on existing record drawings. Stride Treglown accept no responsibility for omissions and errors made in the production of this base line information or errors in new construction information deriving from the existing drawings.

All figured dimensions should be checked on site and any discrepancies reported to Stride Treglown immediately.

This drawing is to be read in conjunction with all other relevant drawings and information prepared by consultants and sub-contractors.

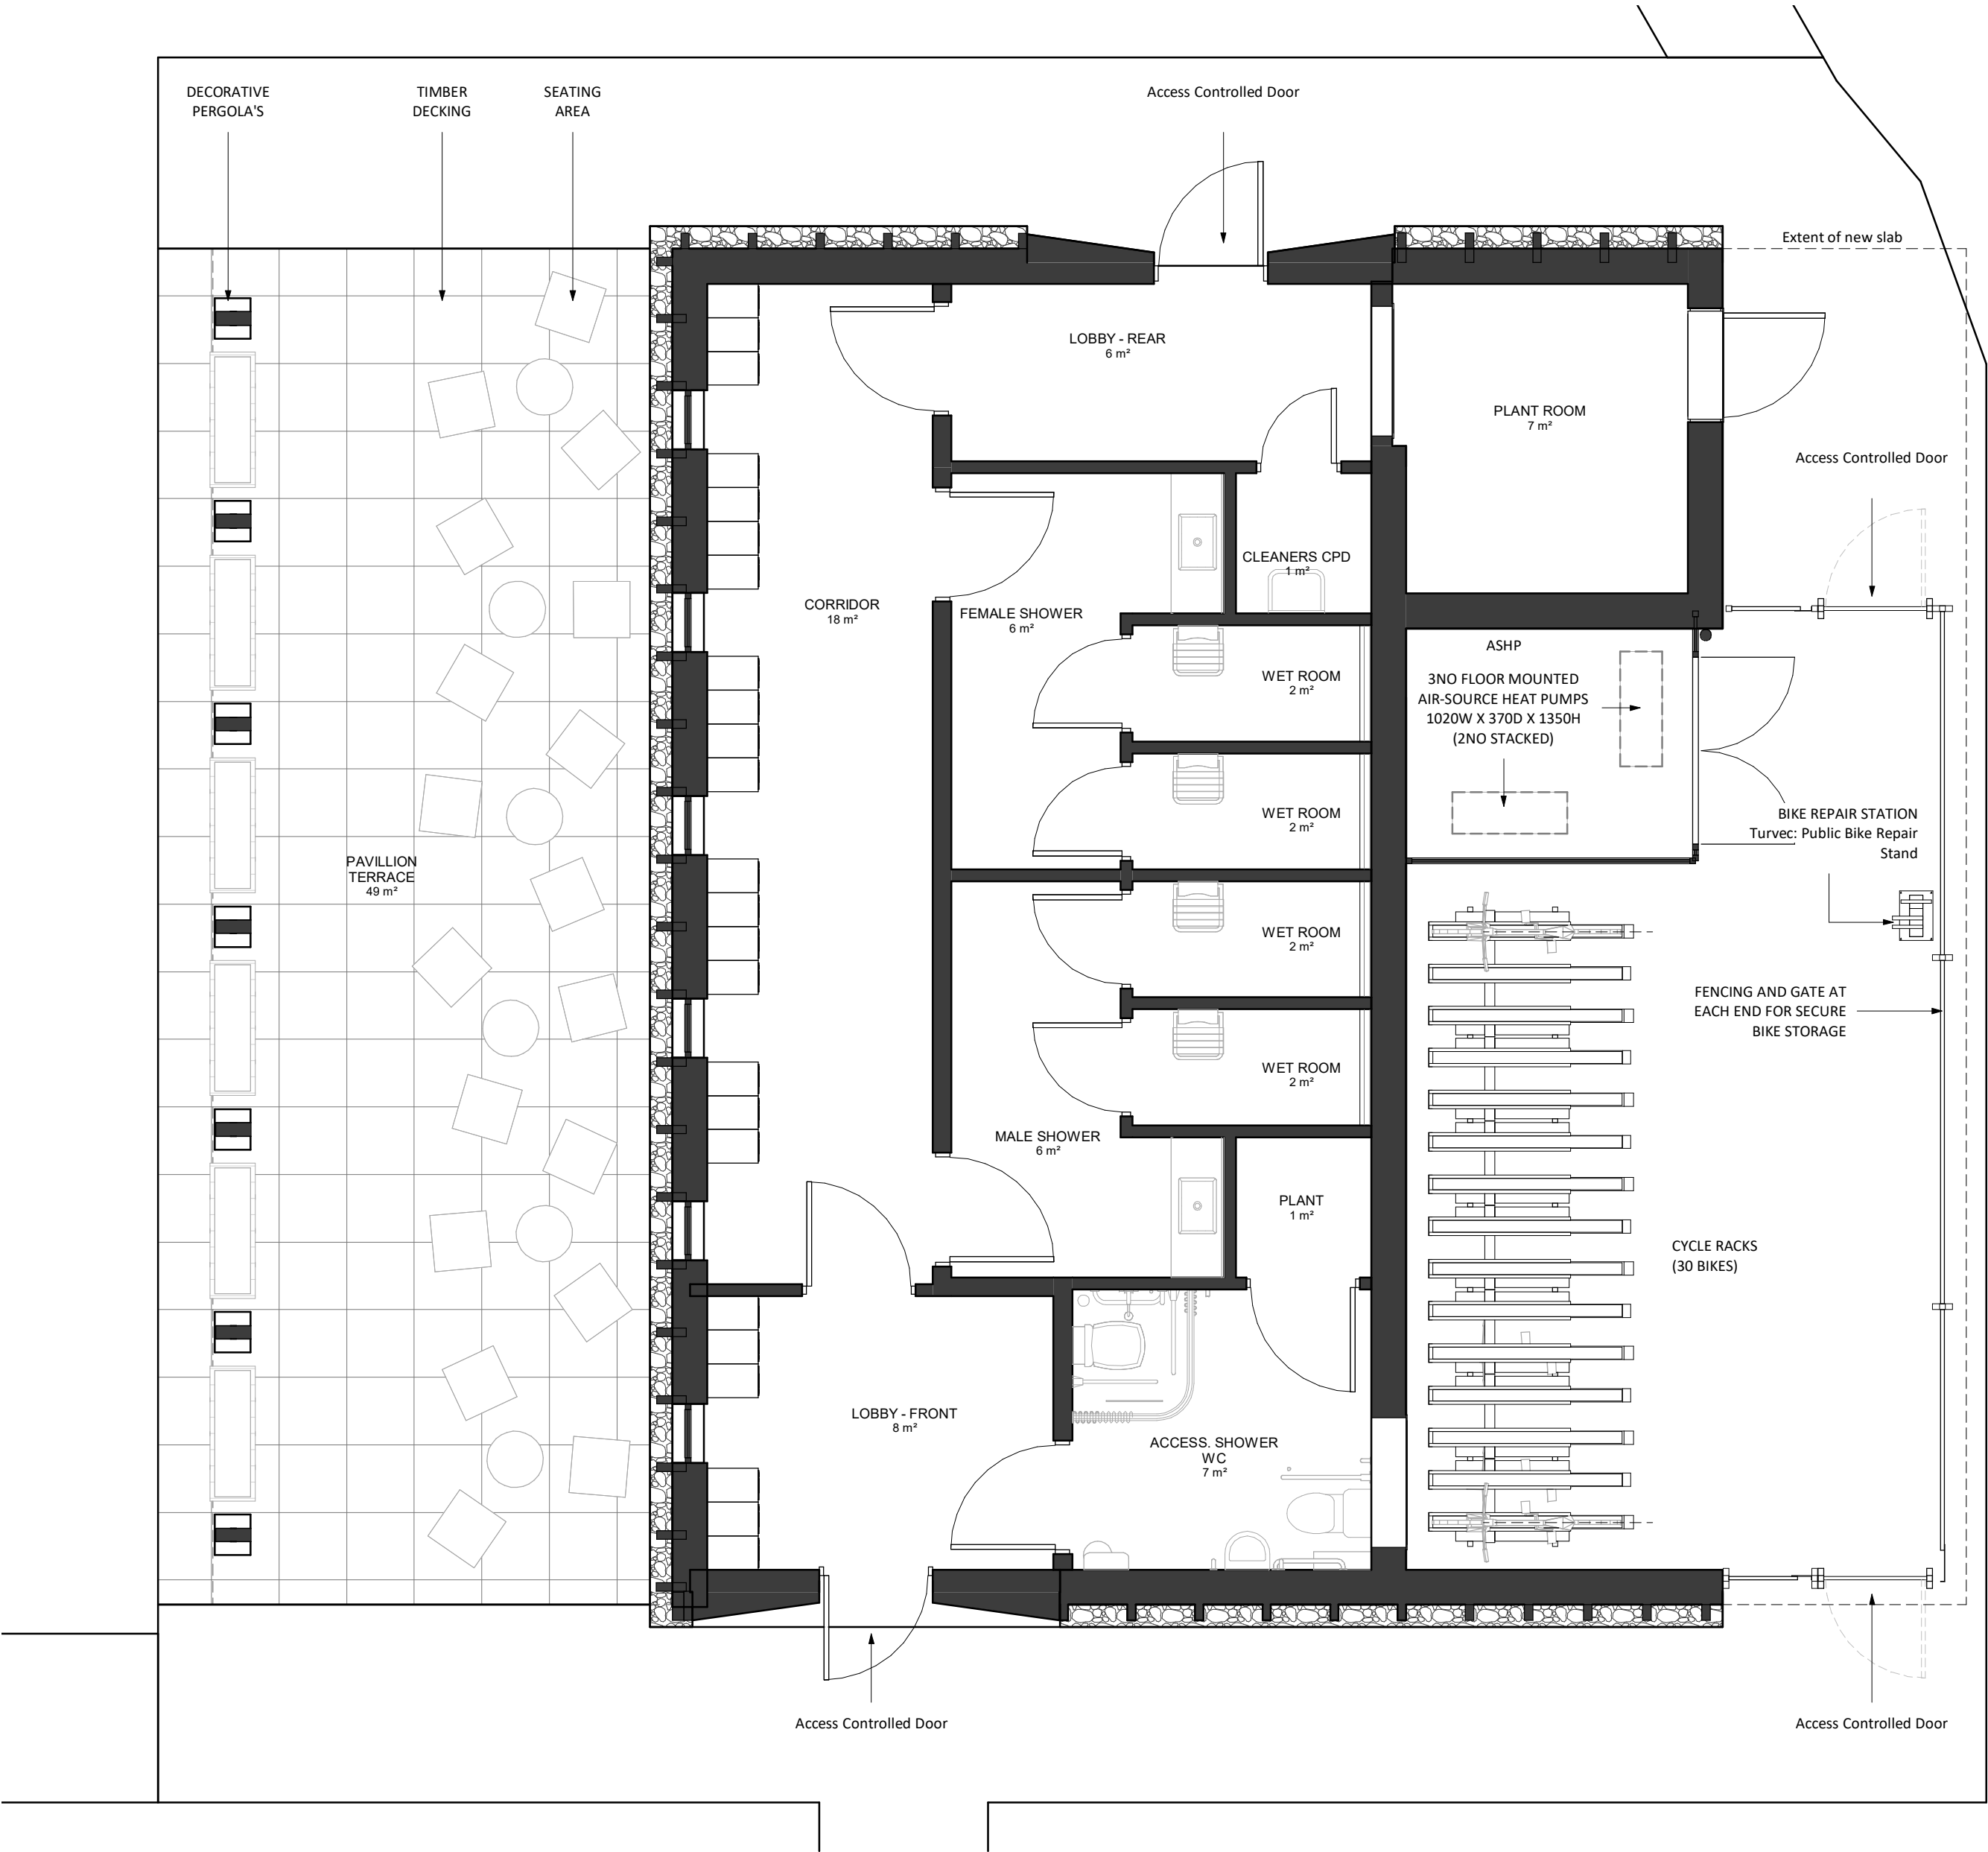

PL	P27	05/11/2024	PLANNING ISSUE FINAL	REVISED BY	JG
PL	P22	21/10/2024	UPDATED PLANNING PACK	CHECKED BY	CS
STATUS	REV	DATE	DESCRIPTION	ORIGINATOR NO	156210
CLIENT				Mapletree Investments	

CONSULTANT
STRIDE TREGLOWN
www.stridetreglown.com © Stride Treglown Limited 2020
PROJECT
300 Brook Drive
Green Park, Reading RG2 6UB

DRAWING TITLE
EOJF - Proposed GA Plan

SUITABILITY STATUS	SCALE
PL : Authorized and accepted	As indicated@A2
DRAWING USAGE: PLANNING ISSUE	
PROJECT - ORIGINATOR - VOLUME - LEVEL - TYPE - ROLE - CLASS - NUMBER	STATUS, REVISION
156210-STL-XX-00-DR-A-XXXX-10000	PL_P27