



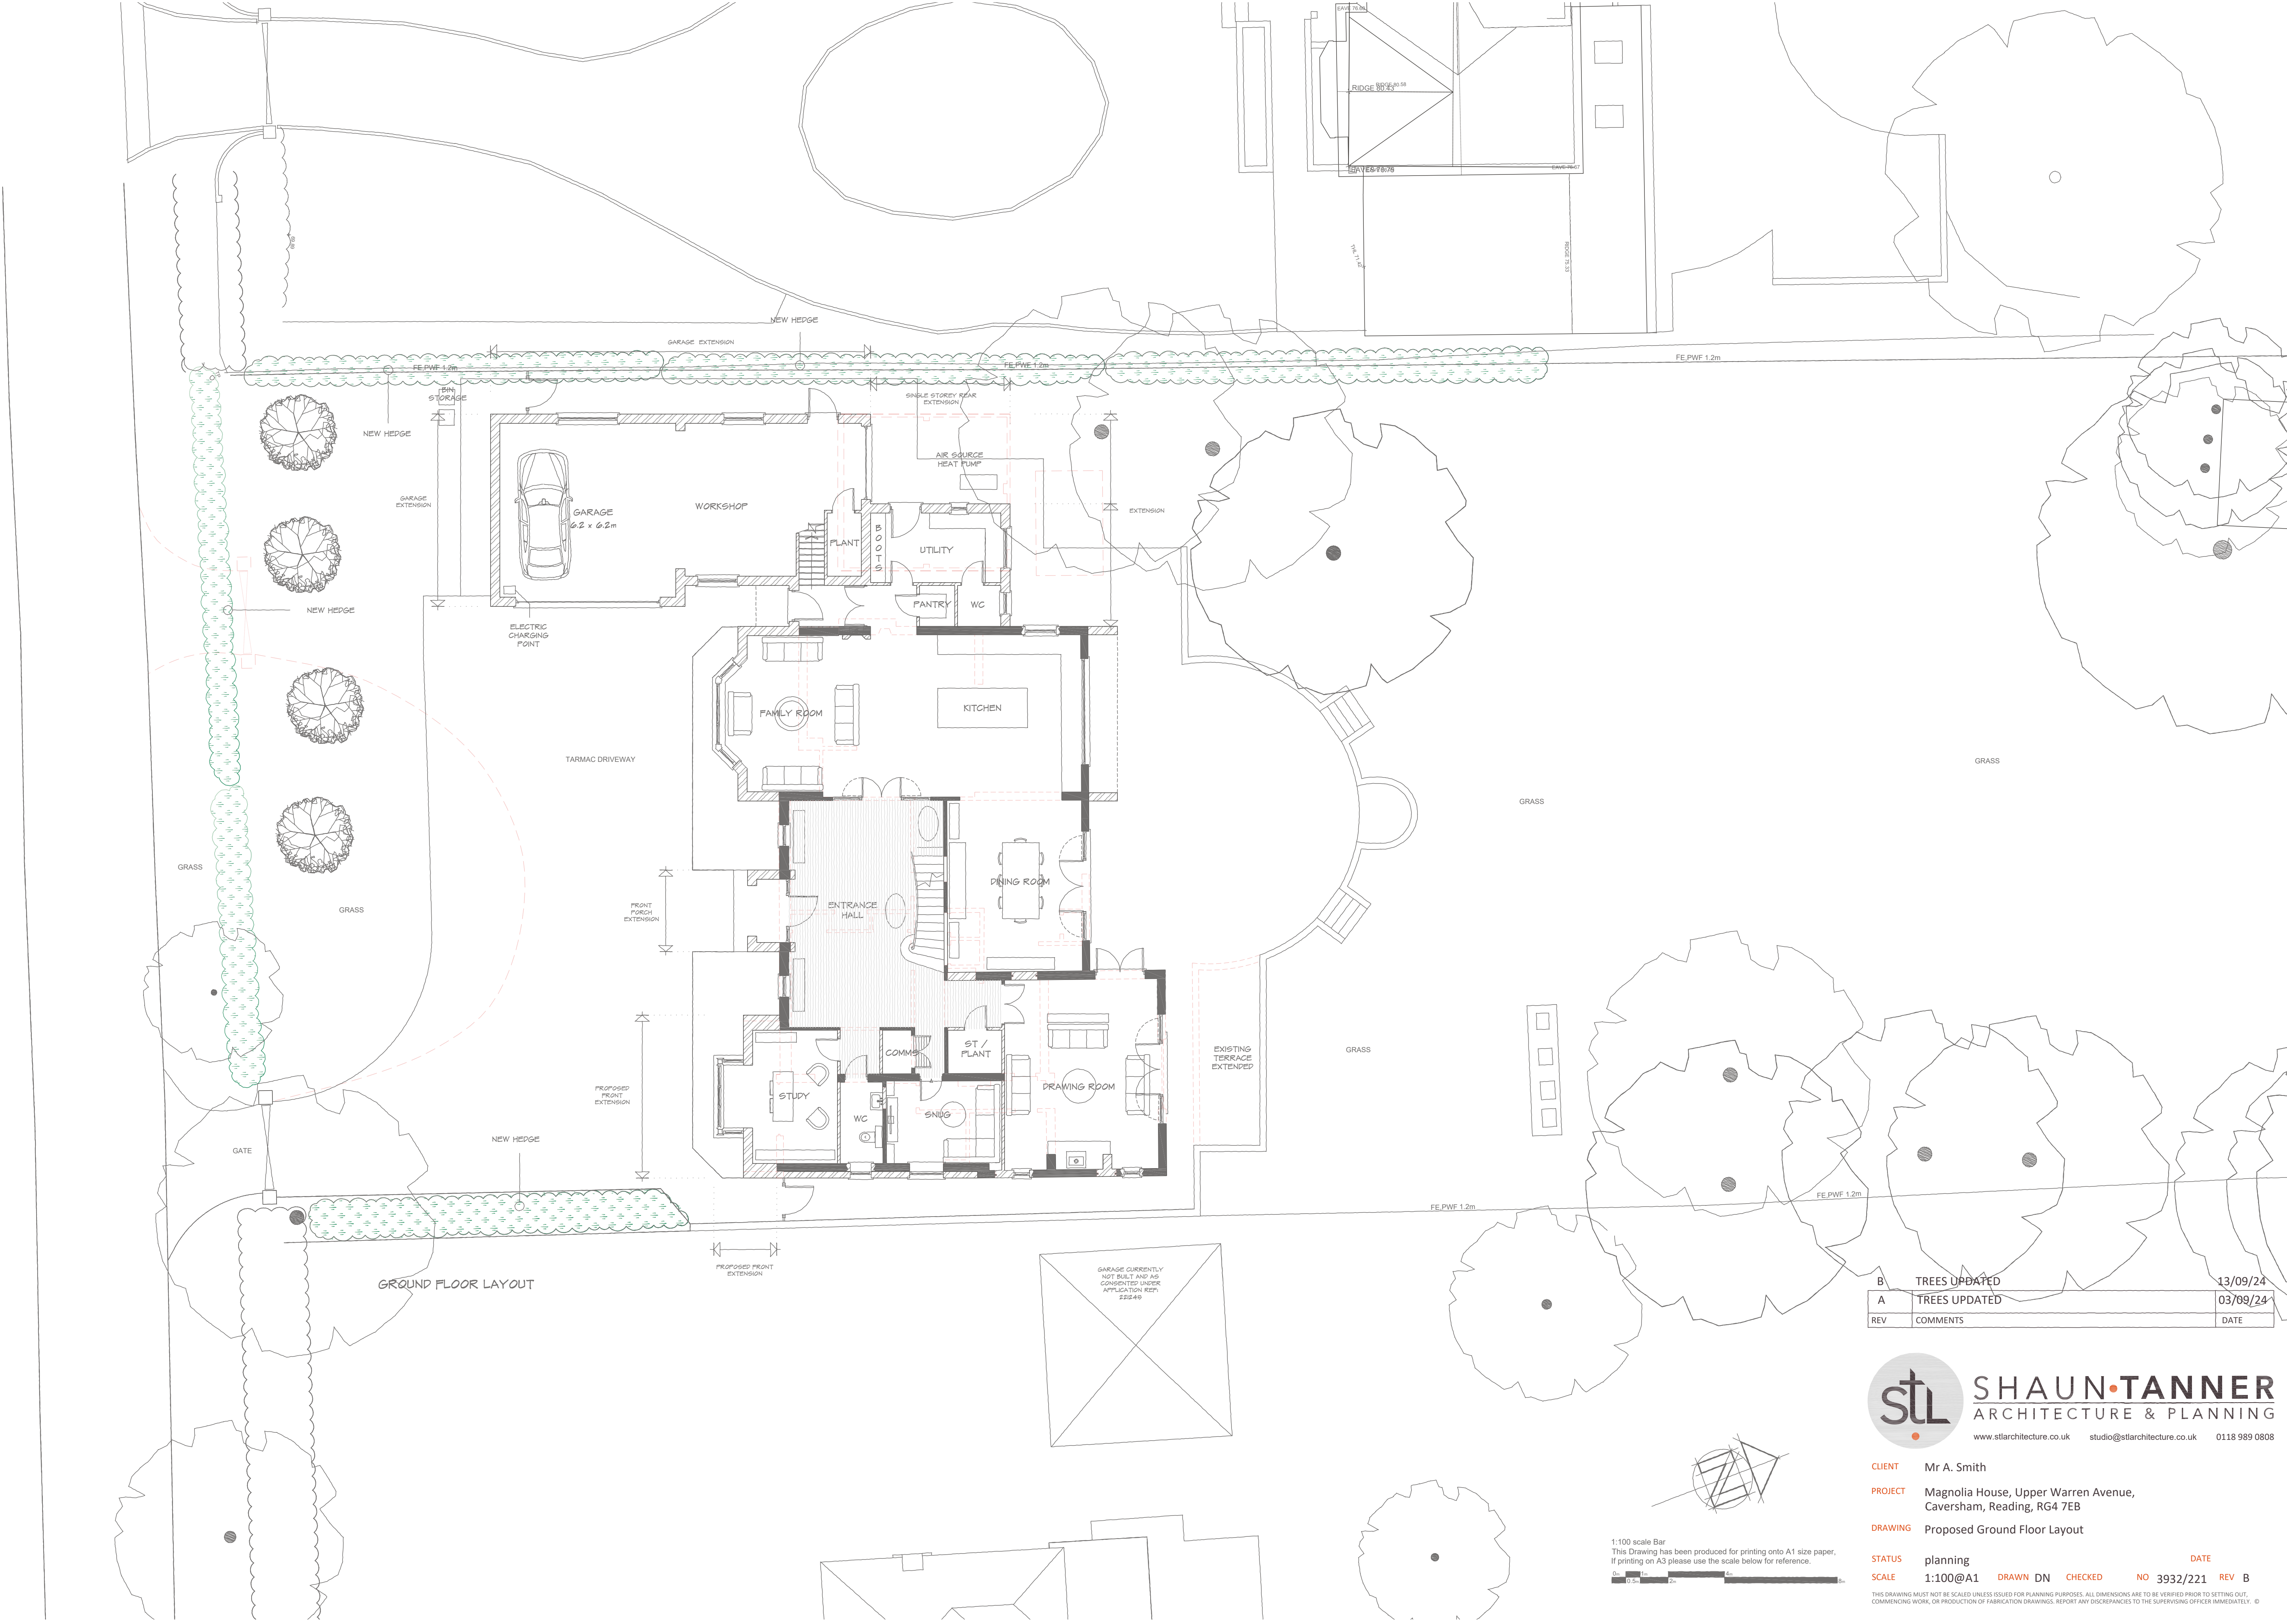

GROUND FLOOR LAYOUT

GARAGE CURRENTLY
NOT BUILT AND AS
CONSENTED UNDER
APPLICATION REF.
22649

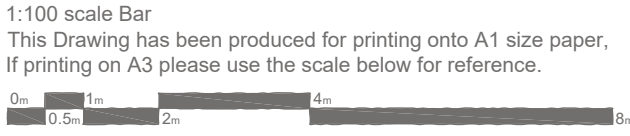

B	TREES UPDATED	13/09/24
A	TREES UPDATED	03/09/24
REV	COMMENTS	DATE



SHAUN TANNER
ARCHITECTURE & PLANNING
www.stiarchitecture.co.uk studio@stiarchitecture.co.uk 0118 989 0808

CLIENT Mr A. Smith
PROJECT Magnolia House, Upper Warren Avenue, Caversham, Reading, RG4 7EB
DRAWING Proposed Ground Floor Layout

STATUS planning
SCALE 1:100@A1 DRAWN DN CHECKED NO 3932/221 REV B

DATE
THIS DRAWING MUST NOT BE SCALED UNLESS ISSUED FOR PLANNING PURPOSES. ALL DIMENSIONS ARE TO BE VERIFIED PRIOR TO SETTING OUT, COMMENCING WORK, OR PRODUCTION OF FABRICATION DRAWINGS. REPORT ANY DISCREPANCIES TO THE SUPERVISING OFFICER IMMEDIATELY. ©