


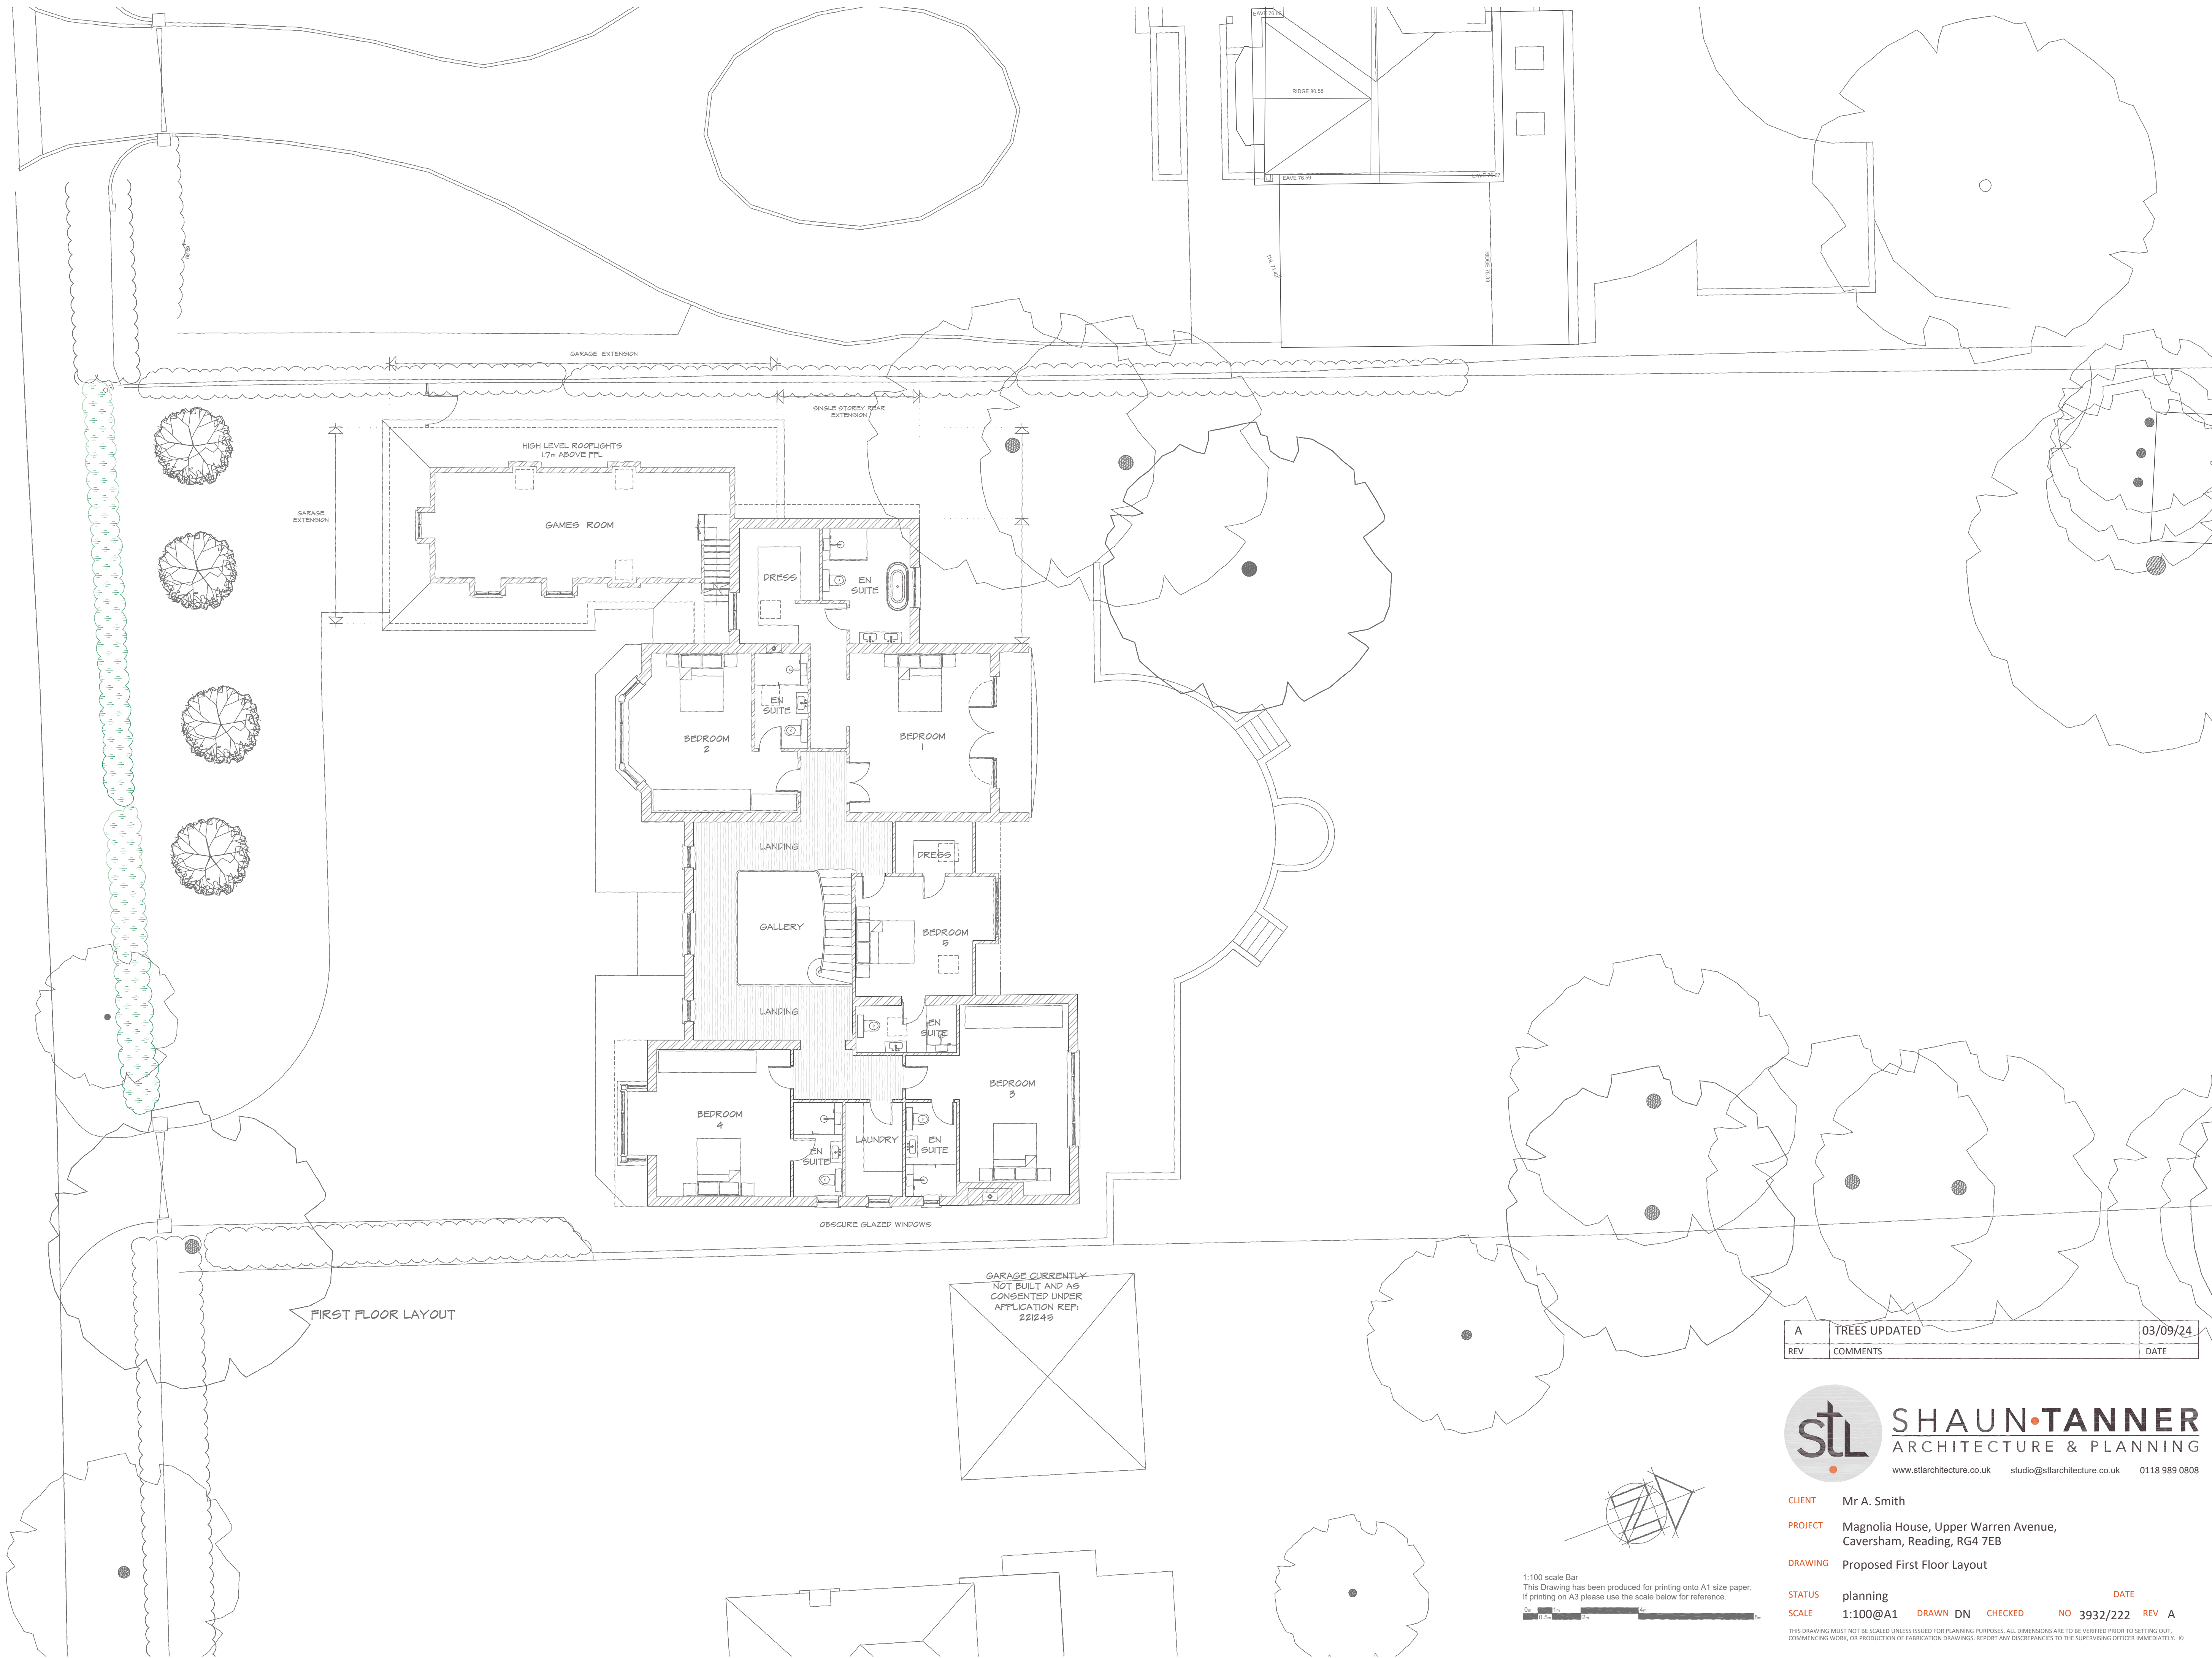

FIRST FLOOR LAYOUT

A	TREES UPDATED	03/09/24
REV	COMMENTS	DATE




SHAUN TANNER
ARCHITECTURE & PLANNING
www.stlarchitecture.co.uk studio@stlarchitecture.co.uk 0118 989 0808

CLIENT Mr A. Smith
PROJECT Magnolia House, Upper Warren Avenue, Caversham, Reading, RG4 7EB
DRAWING Proposed First Floor Layout

STATUS planning **DATE**
SCALE 1:100@A1 **DRAWN** DN **CHECKED** **NO** 3932/222 **REV** A

THIS DRAWING MUST NOT BE SCALED UNLESS ISSUED FOR PLANNING PURPOSES. ALL DIMENSIONS ARE TO BE VERIFIED PRIOR TO SETTING OUT, COMMENCING WORK, OR PRODUCTION OF FABRICATION DRAWINGS. REPORT ANY DISCREPANCIES TO THE SUPERVISING OFFICER IMMEDIATELY. ©

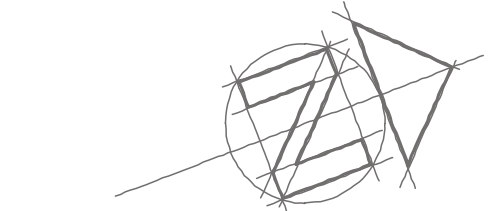

1:100 scale Bar
This Drawing has been produced for printing onto A1 size paper.
If printing on A3 please use the scale below for reference.
0m 0.5m 1m 2m 4m 8m