
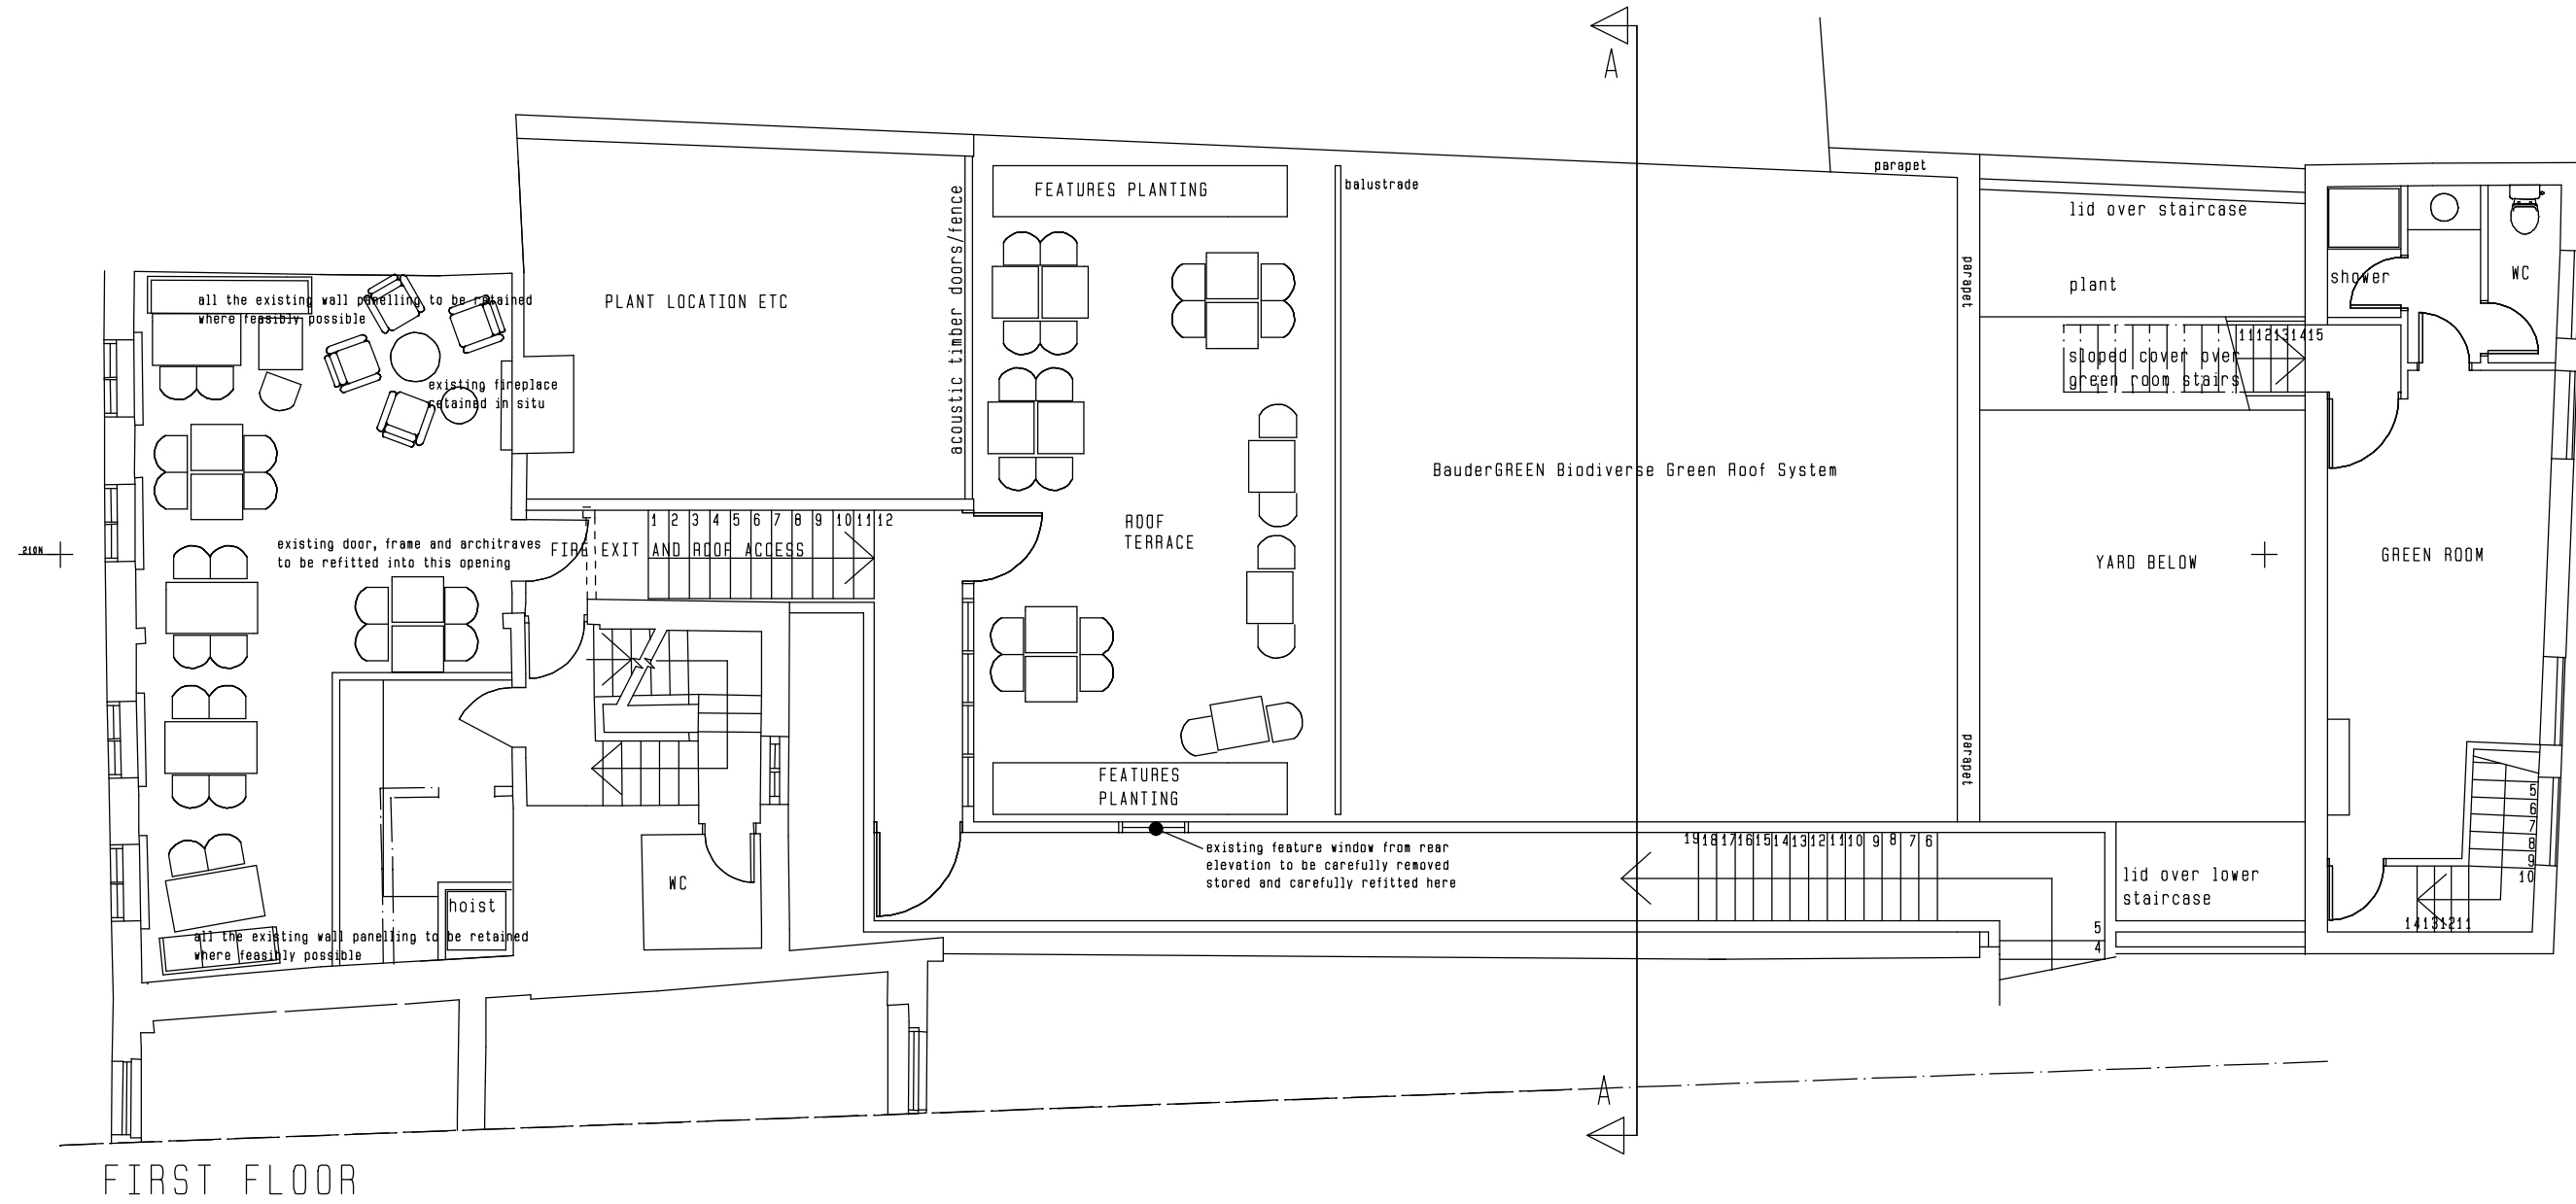


NOTES:  
all existing areas finishes and elements to be assessed and repaired made good.

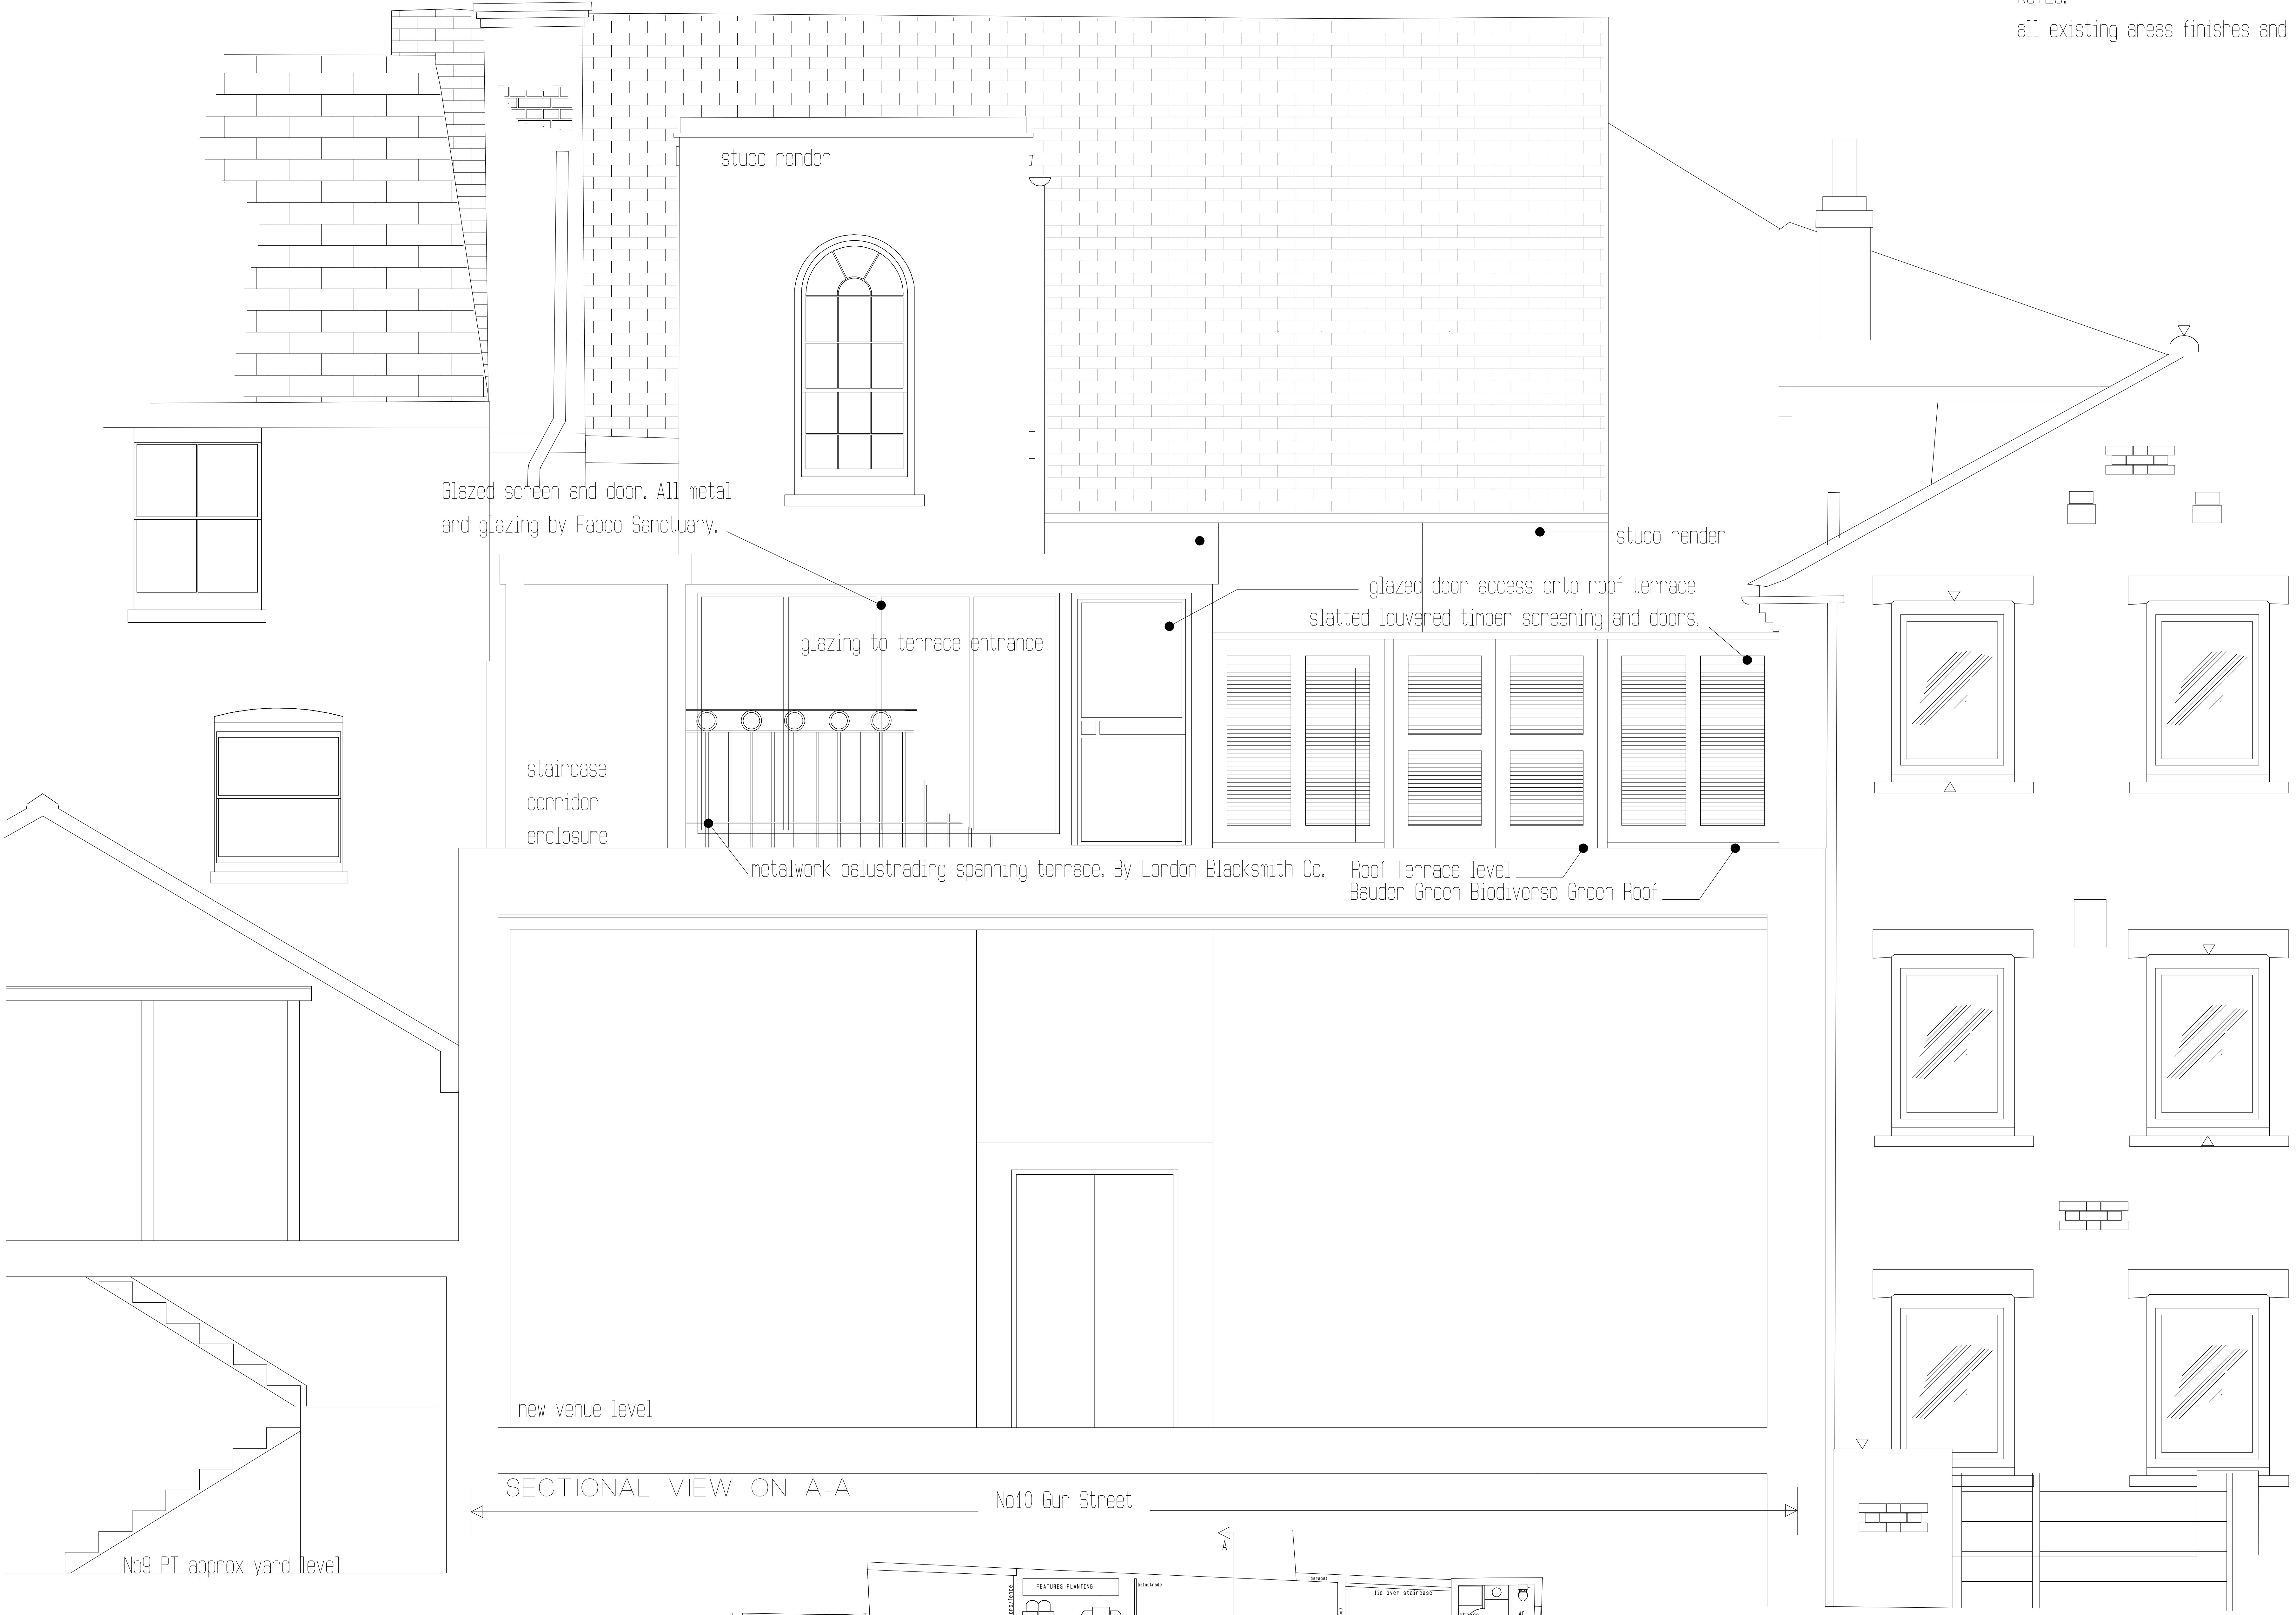

|                                                 |                    |                   |
|-------------------------------------------------|--------------------|-------------------|
| Issue                                           | Revision           | Date              |
| alan brown design                               |                    |                   |
| TEL: 07595 642589 E-MAIL: alambrown@hotmail.com |                    |                   |
| Project:<br>No10 Gun Street<br>Reading          |                    |                   |
| Title:<br>Rear Sectional View through Terrace   |                    |                   |
| Client: Property Rev Rental Ltd                 |                    |                   |
| Date<br>11/10/24                                | Scale<br>1:20 @ A0 | Drawn By<br>Rev.. |
| Drawing No:<br>2102-1114                        |                    |                   |