


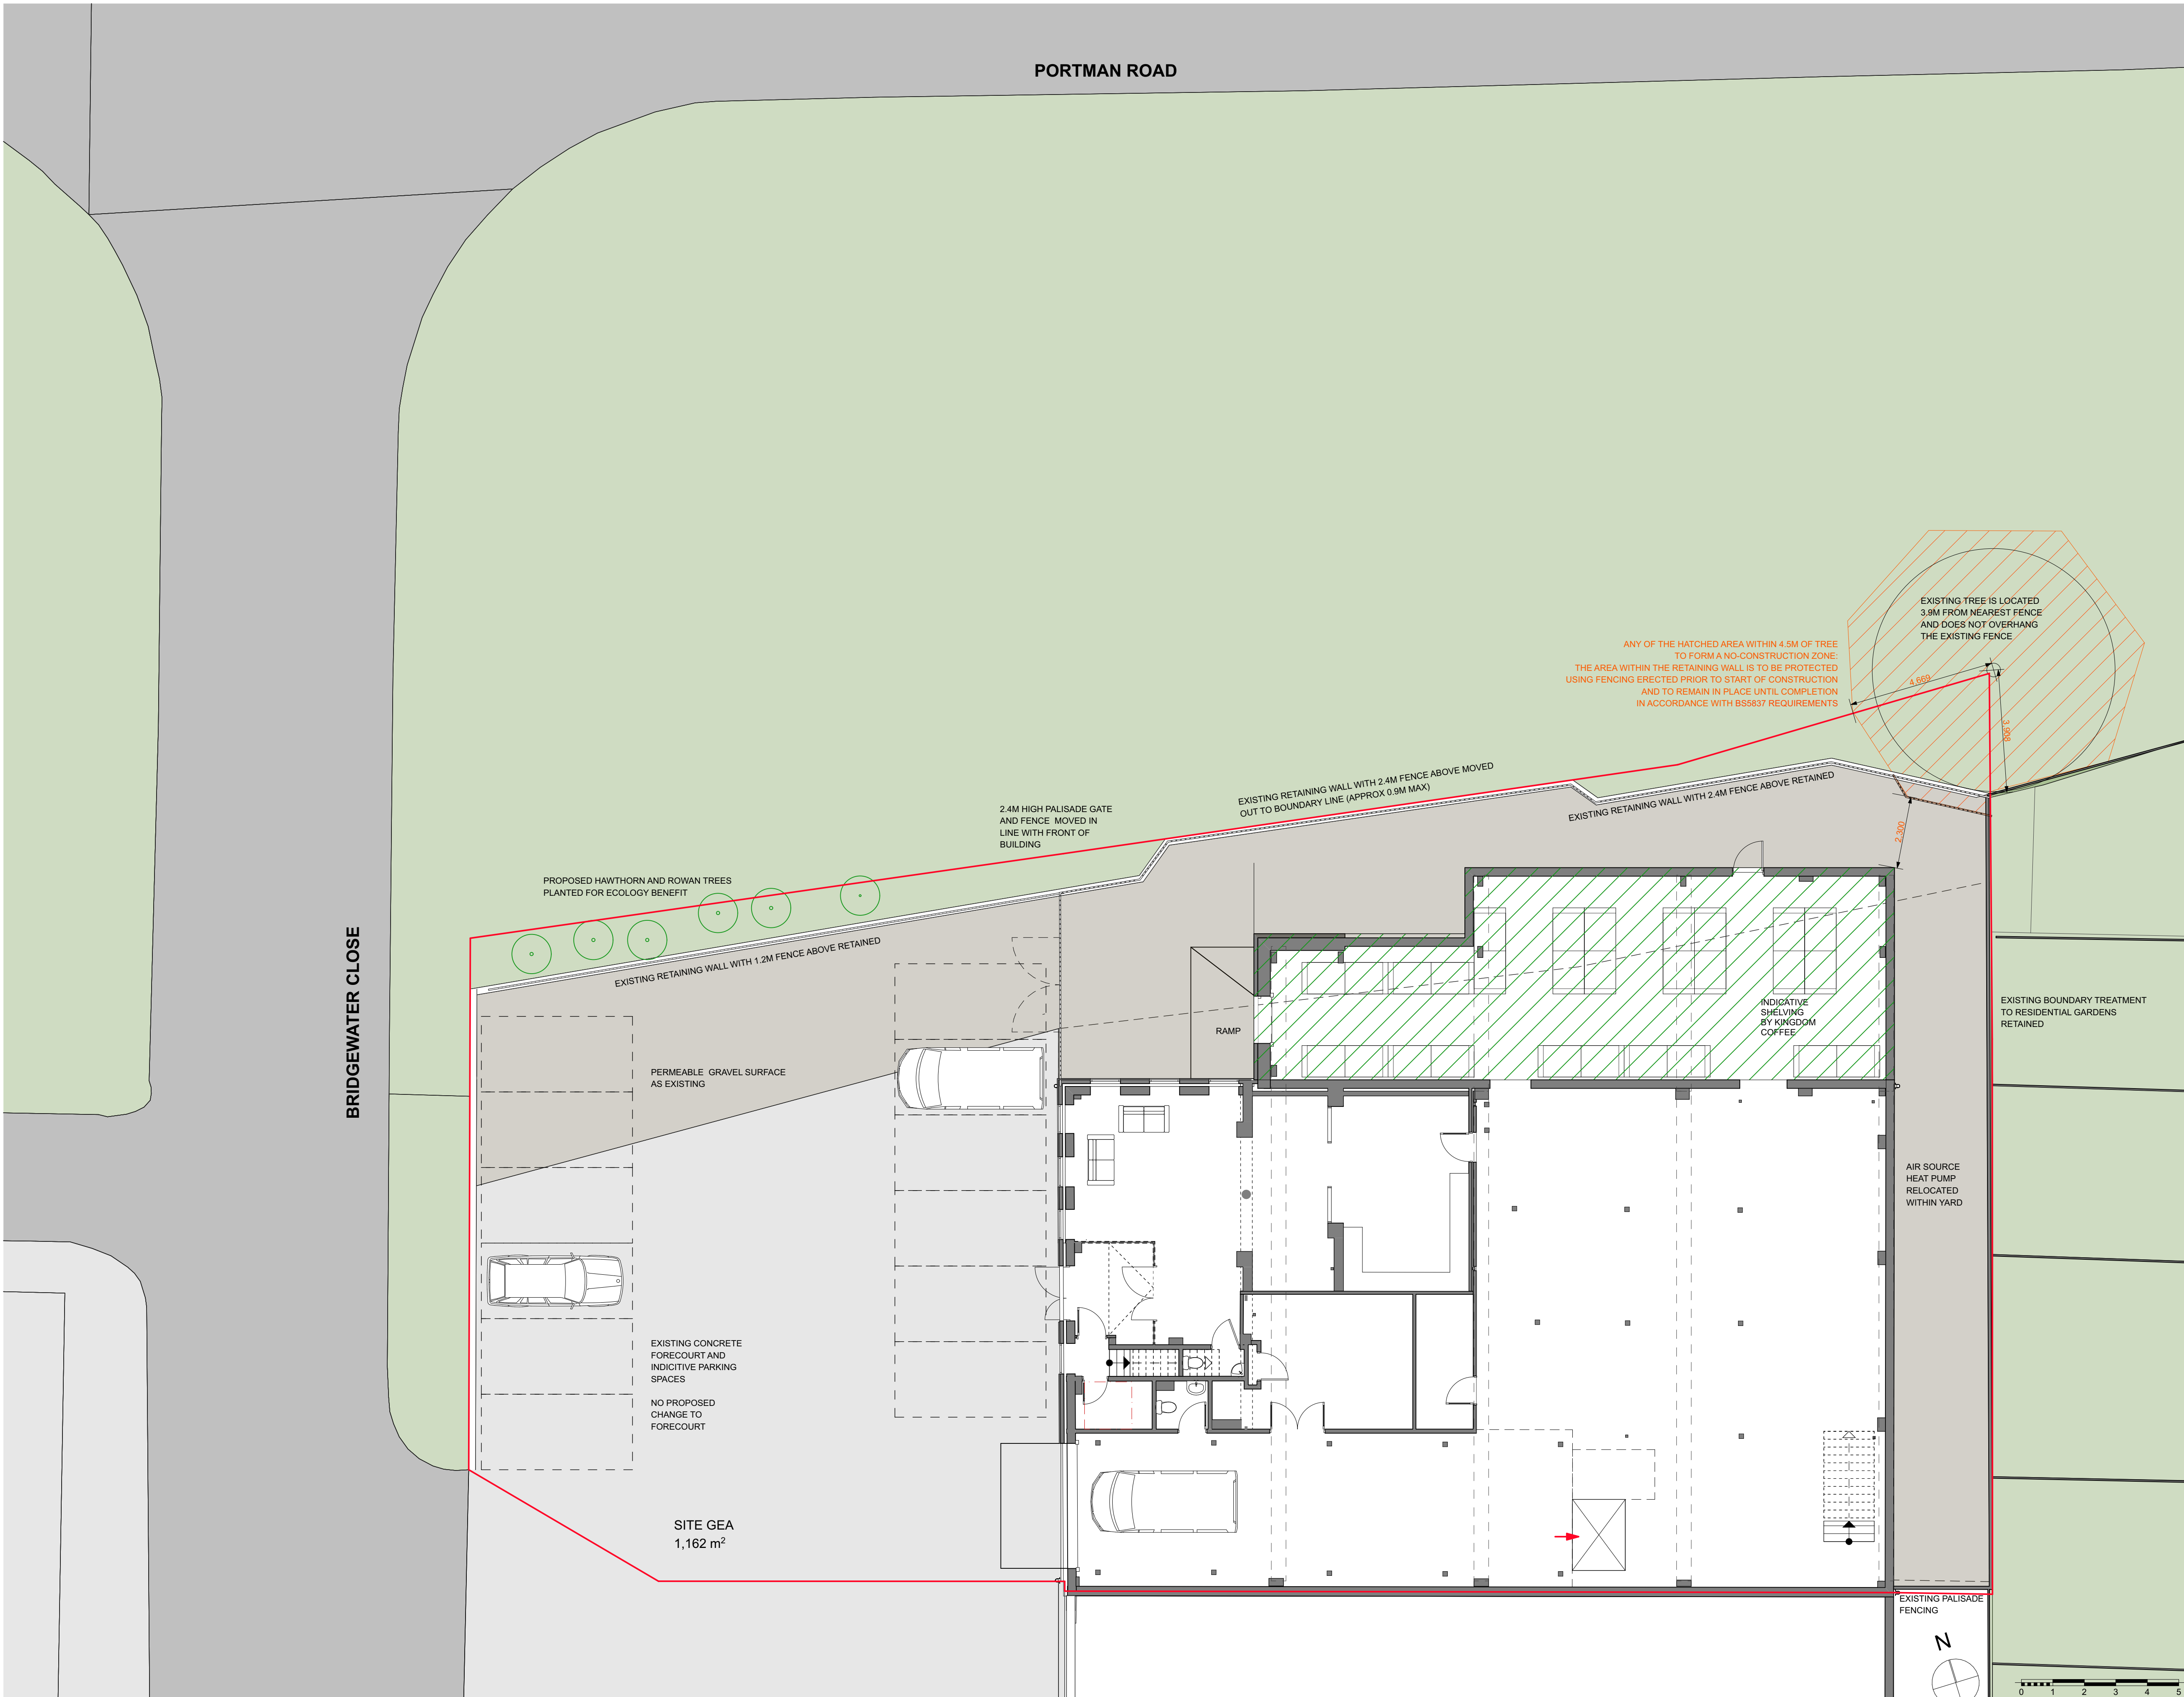

PROPOSED

BLOCK PLAN

scale at 1:100

NOTES

ORIGINAL A1
THIS DRAWING IS PREPARED FOR PLANNING SUBMISSION ONLY. THIS DRAWING IS BASED ON OS INFORMATION ONLY. THE PROPOSAL IS SUBJECT TO PLANNING, BUILDING CONTROL, DETAILED DESIGN, CDM, LEGAL INVESTIGATIONS, SURVEY, ETC. NO STRUCTURAL SURVEY, OR ADVICE HAS BEEN GIVEN.



- PROPOSED SIDE EXTENSION
- NO CONSTRUCTION AREA

KEY 1:100

Rev P8 22/11/2024 PLANNING ISSUE

Client
KINGDOM COFFEE

Site
1 BRIDGEWATER CLOSE, READING, RG30 1JT

Drawing title
SITE LOCATION PLAN AND BLOCK PLAN

Scale @ Drawing Size 1:100 @A1 Drawn CH Checked HW

Status
PLANNING

HIVES ARCHITECTS
SINCE 1934

Hives Architects LLP
29 Castle Street, Reading, RG1 7SB
0118 958 7331, admin@hivesarchitects.co.uk

Project Drawing Revision
2660 012P9