




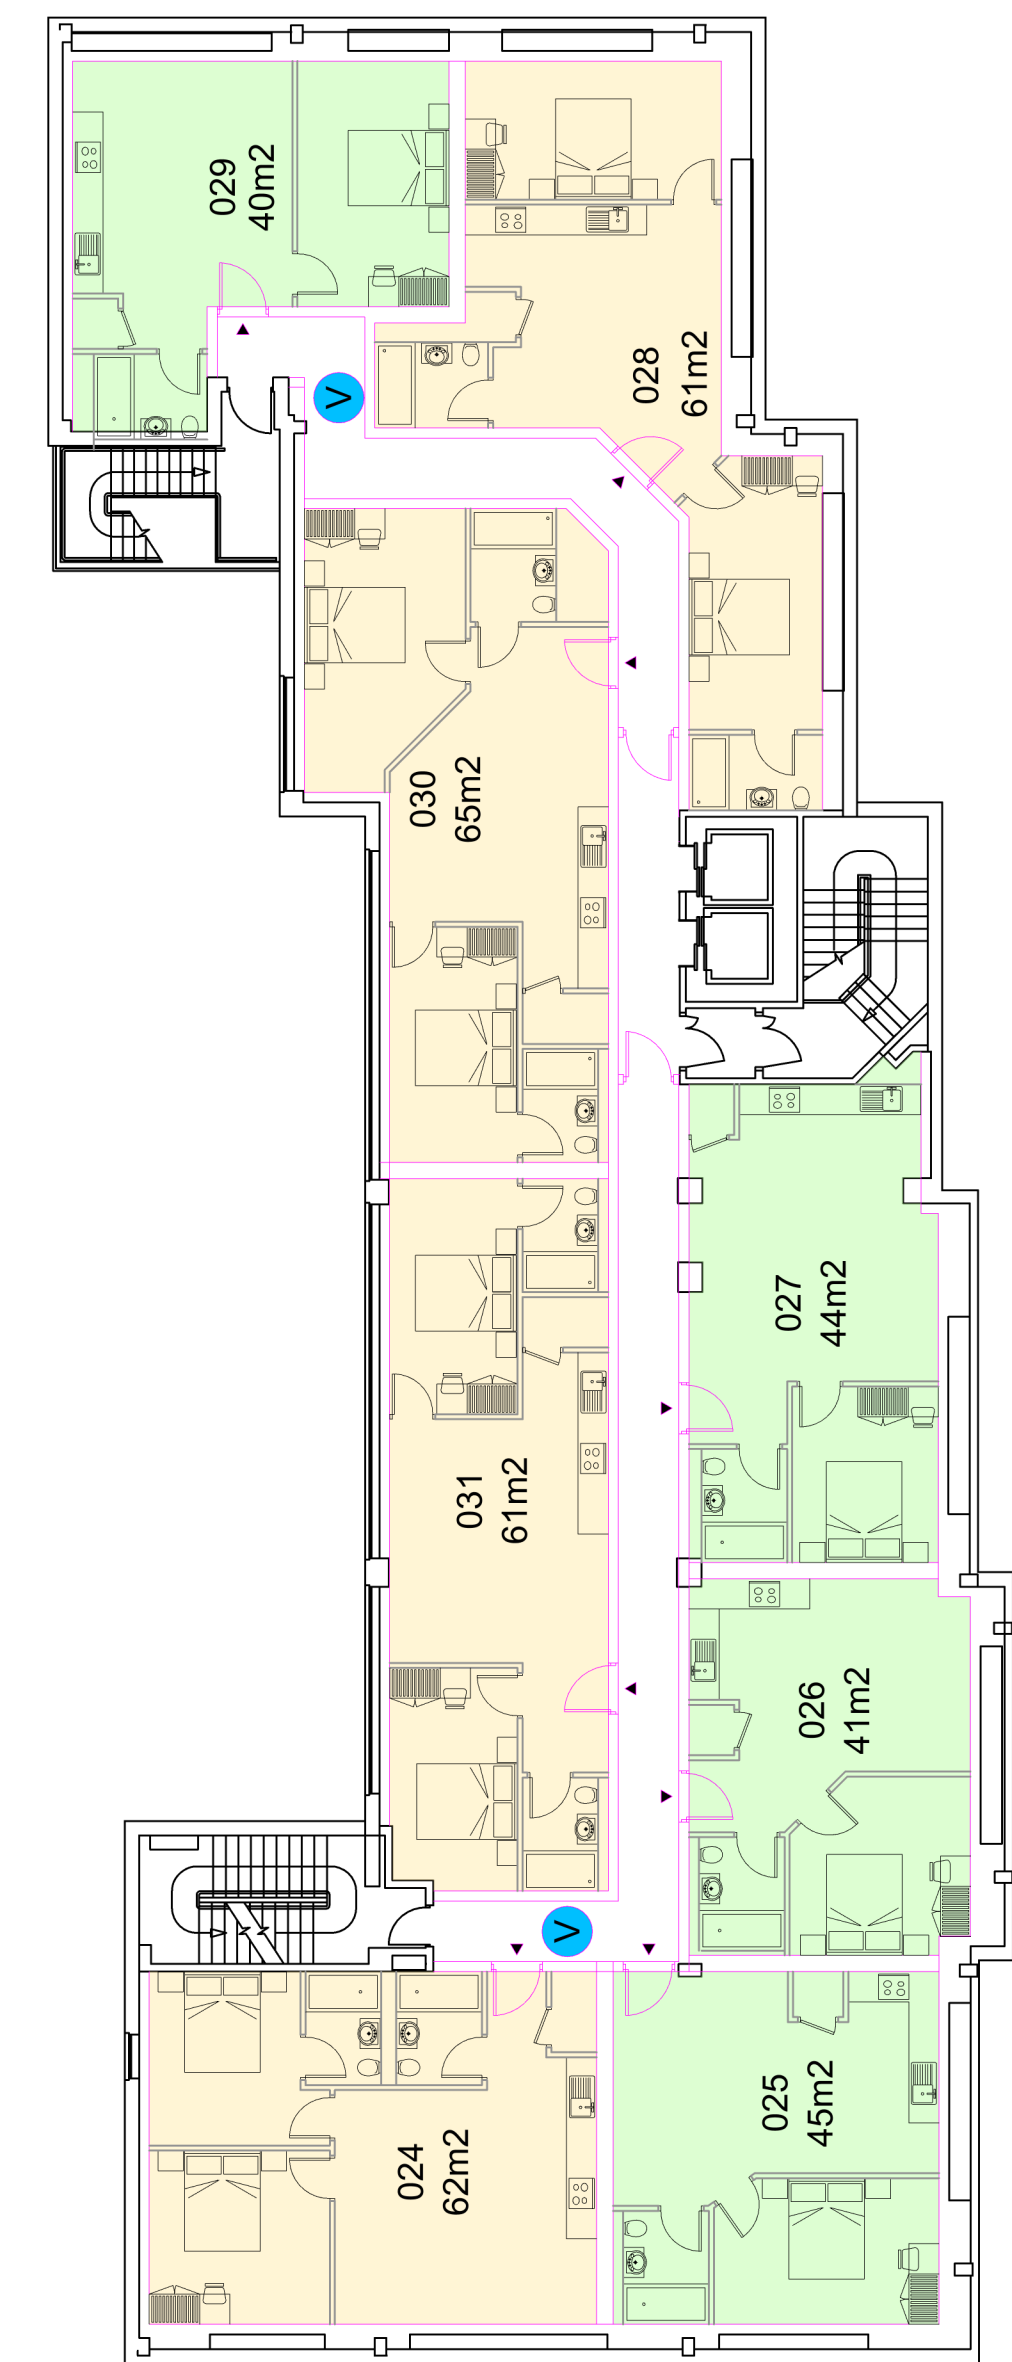


THIRD FLOOR PLAN

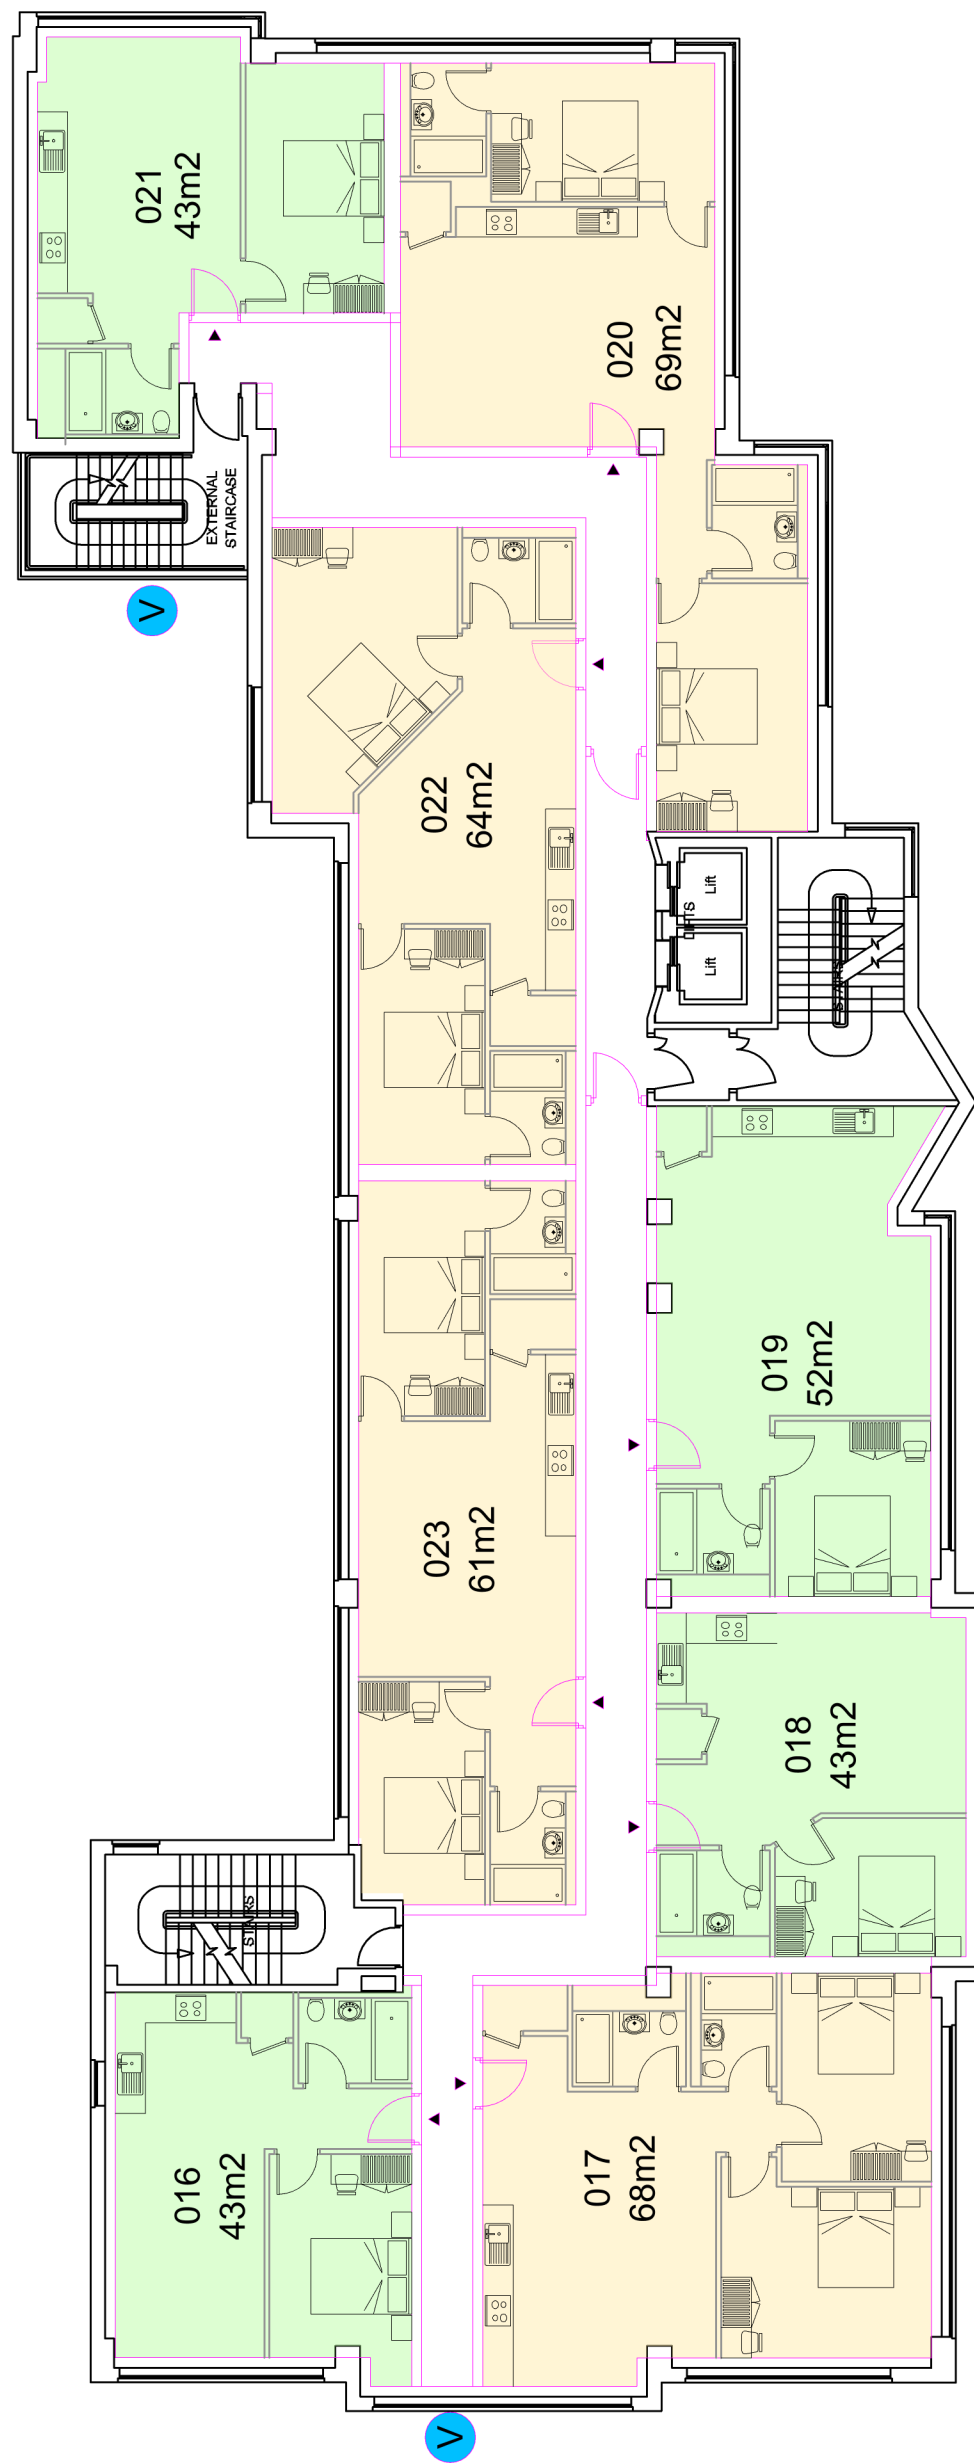


SECOND FLOOR PLAN

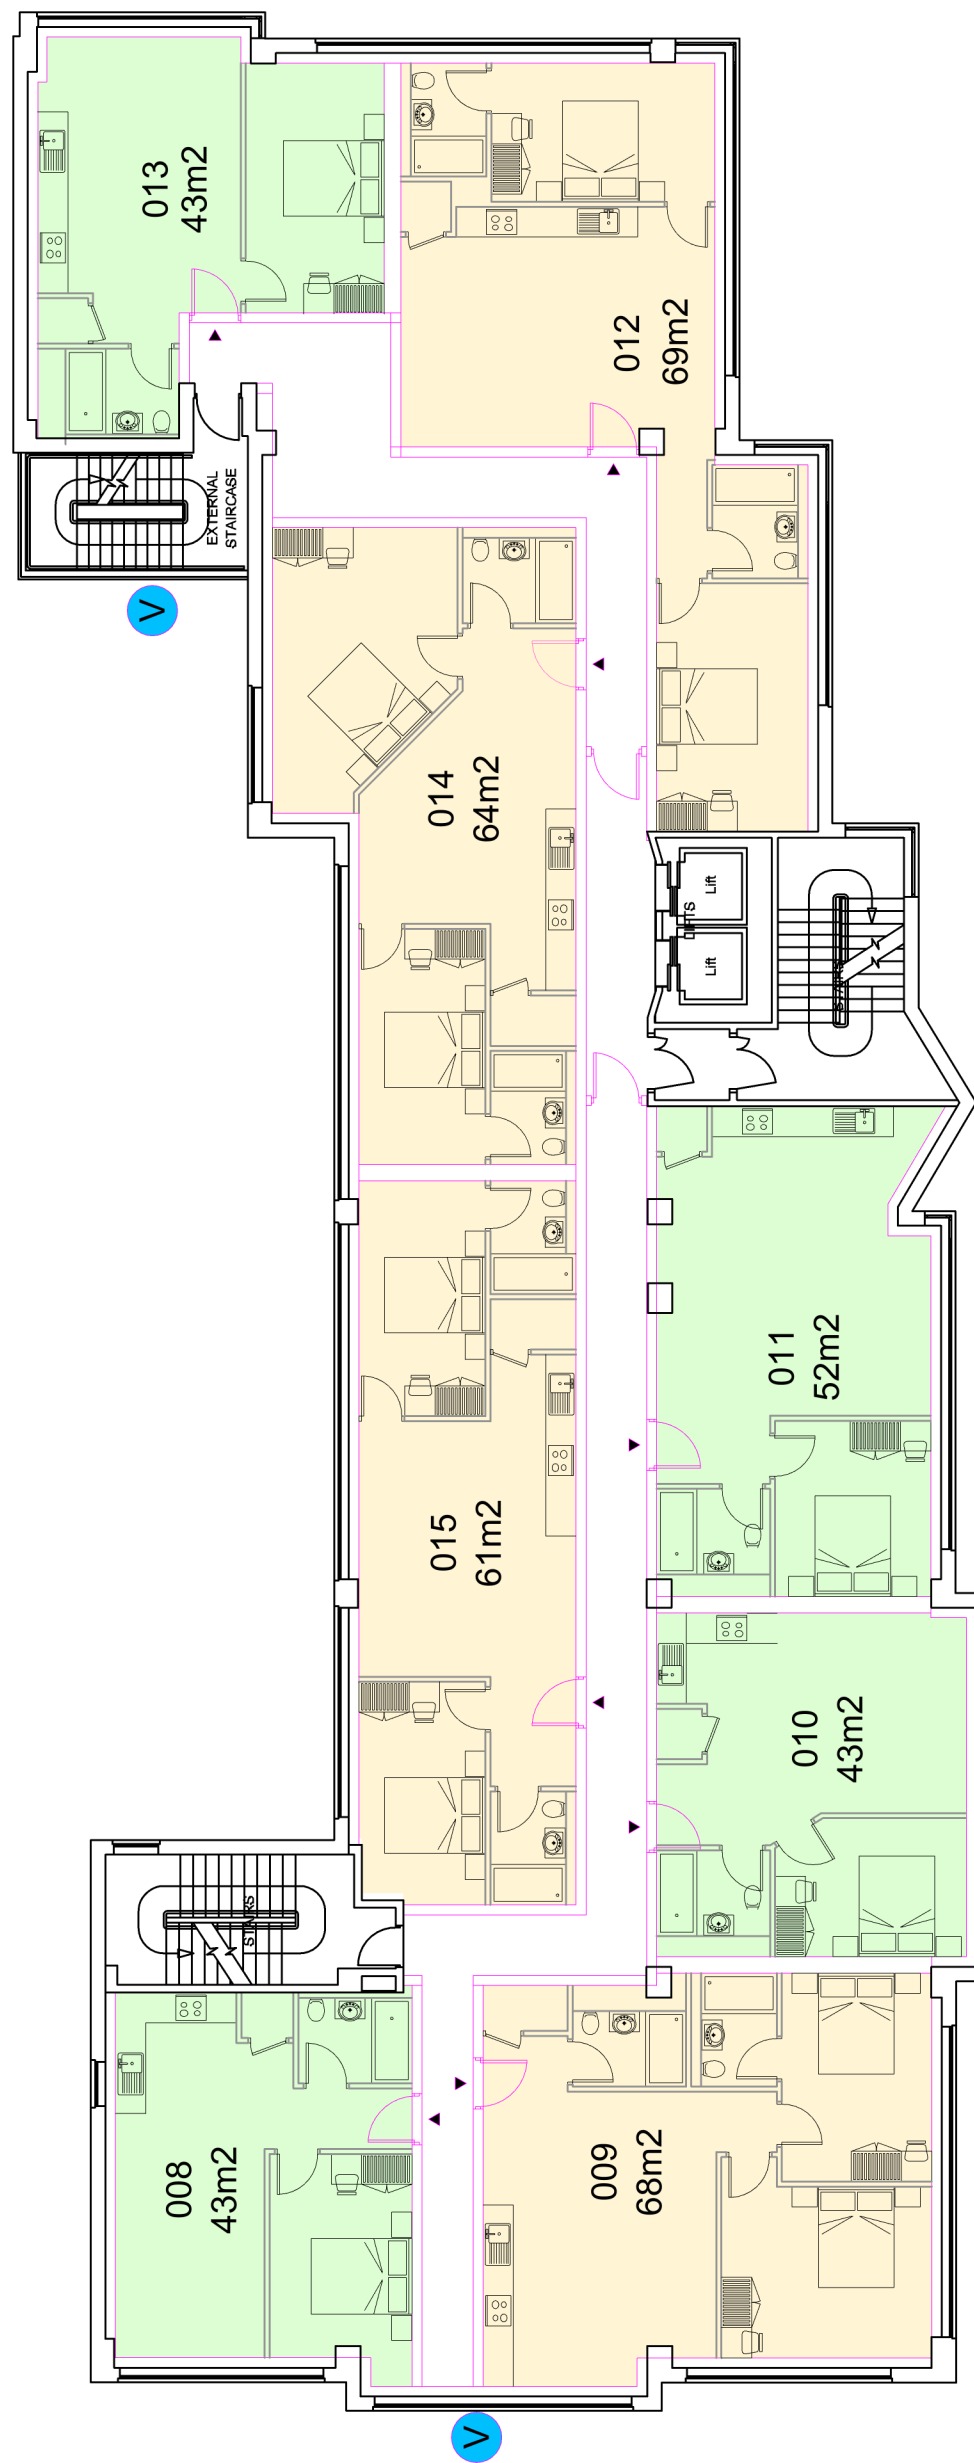

FIRST FLOOR PLAN

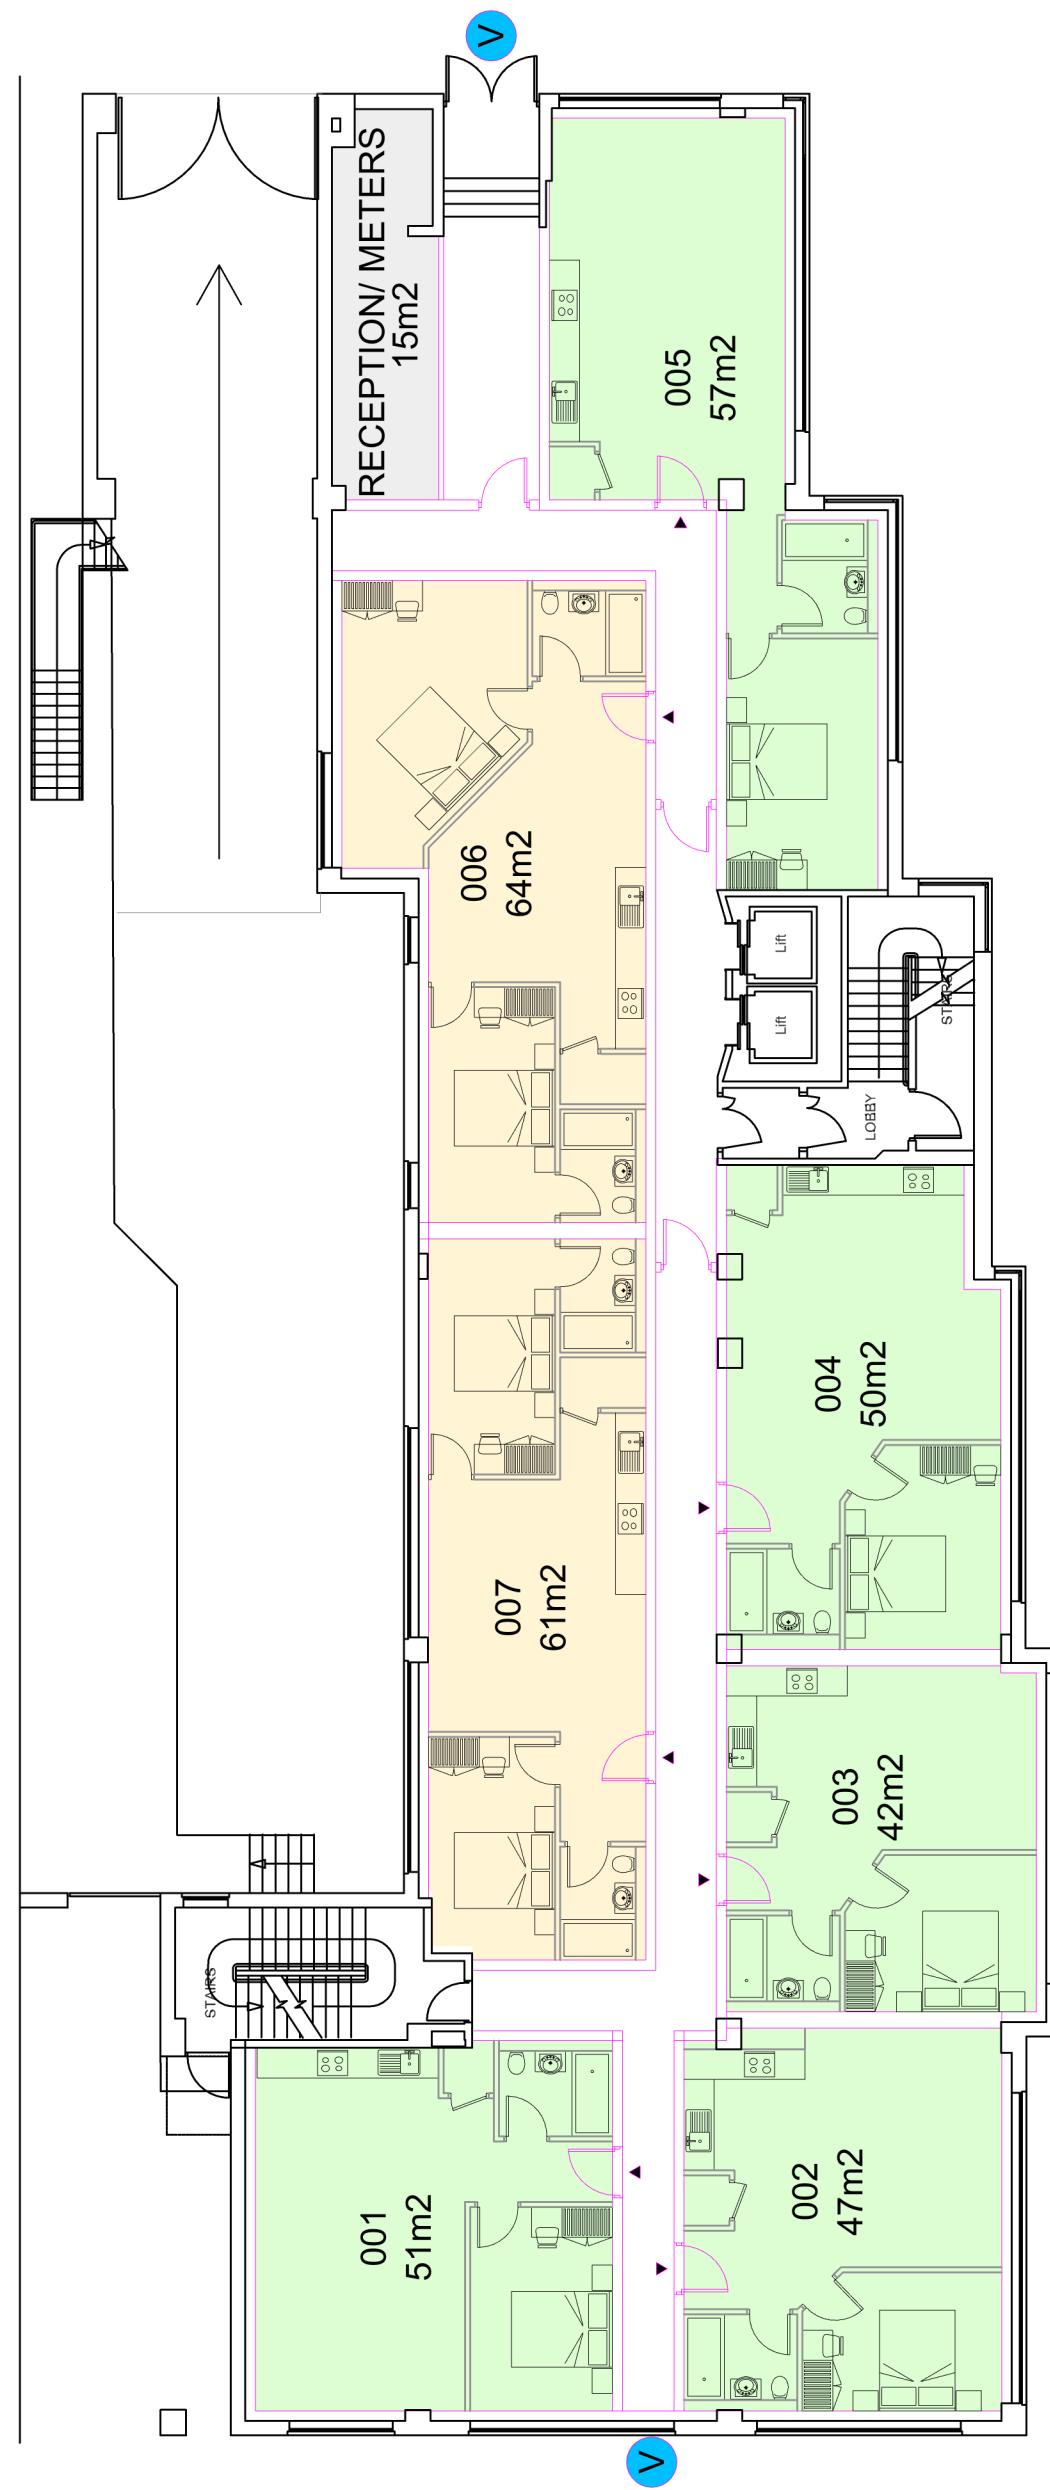

GROUND FLOOR PLAN

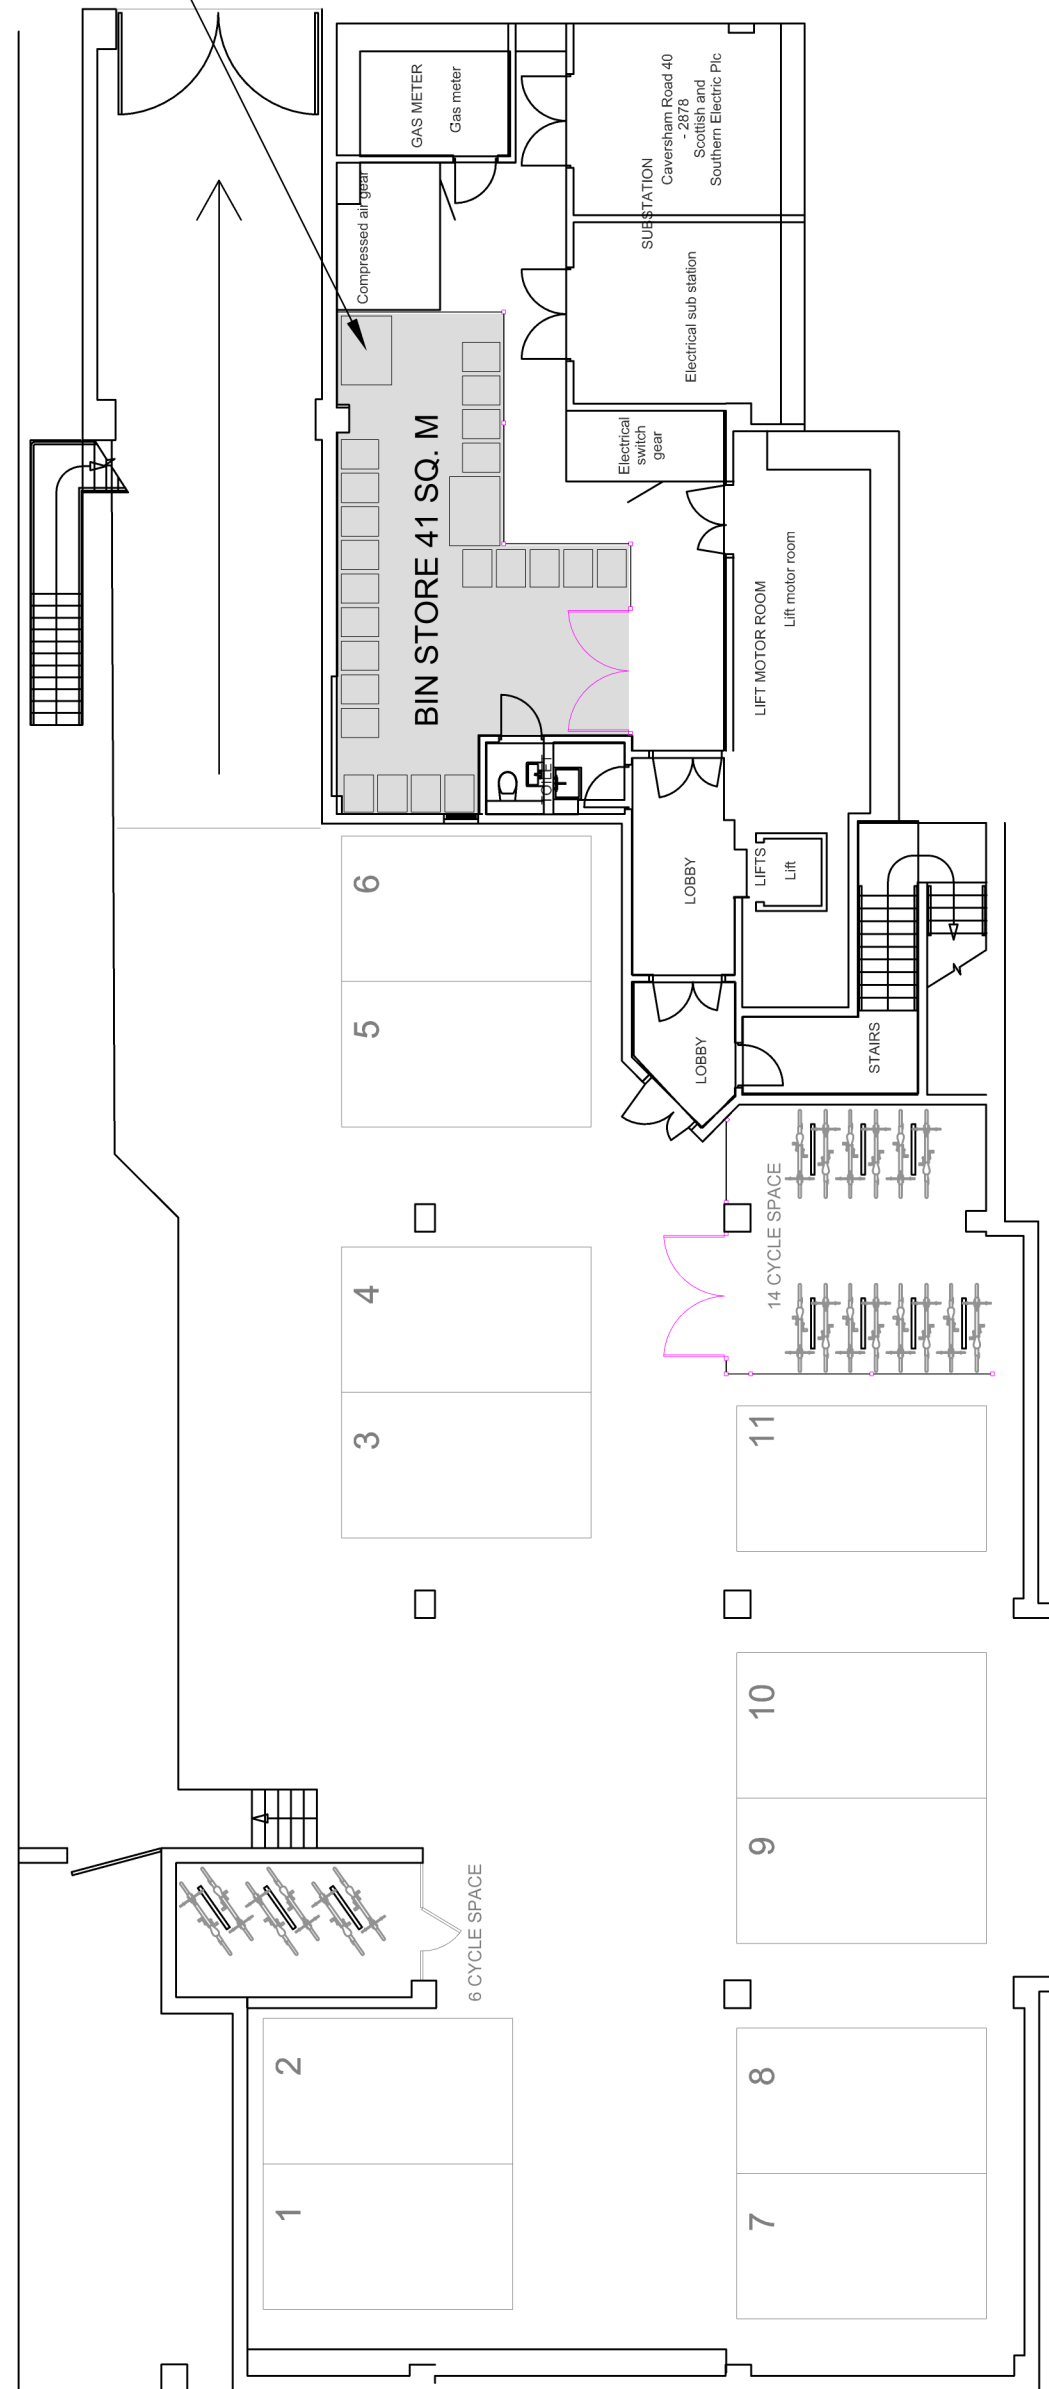

BASEMENT FLOOR PLAN

THIRD FLOOR

TOTAL = 08

04

ONE BEDROOM APARTMENT

04

TWO BEDROOM APARTMENT

SECOND FLOOR

TOTAL = 08

04

ONE BEDROOM APARTMENT

04

TWO BEDROOM APARTMENT

FIRST FLOOR

TOTAL = 08

04

ONE BEDROOM APARTMENT

04

TWO BEDROOM APARTMENT

GROUND FLOOR

TOTAL = 07

05

ONE BEDROOM APARTMENT

02

TWO BEDROOM APARTMENT

BUILDING TOTAL = 31

17

ONE BEDROOM APARTMENT (58.1%)

14

TWO BEDROOM APARTMENT (41.9%)

BINS TO BE MOVED BY MANAGEMENT COMPANY  
TO OUTSIDE PROPERTY ON VACHEL ROAD AS  
INDICATED ON BLOCK PLAN