

GENERAL NOTES

All rights reserved.

All drawings and written material appearing here, constitute original and unpublished work of the Architect and may not be duplicated, used or disclosed without written consent of the Architect.



Notes and material designations are typical for similar conditions unless otherwise indicated.

KEY

- APPLICATION SITE BOUNDARY
- OTHER LAND OWNERSHIP BY APPLICANT
- ART WORKS LOCATIONS
- ART LOCATION BOUNDARIES

P4	13/11/2024	LINK BRIDGE REVISION	US
P3	25/09/2024	BOUNDARY COLOUR UPDATED	JP
P2	09/09/2024	SCALE BAR ADDED	JP
P1	23/08/2024	PLANNING APPLICATION	US
REV No.	DATE	DESCRIPTION	DWN CHK

KEY PLAN

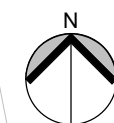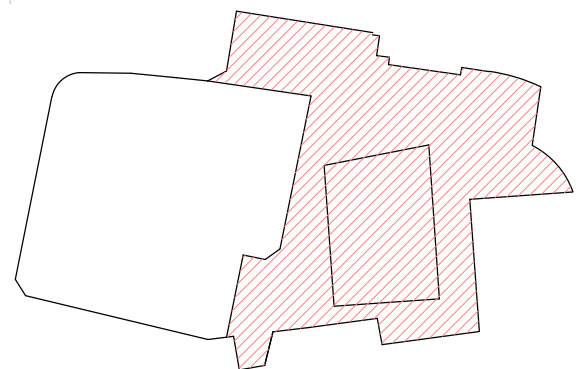

PROJECT

**STATION HILL
NORTH, READING**

CLIENT

**SH READING
MASTER LLP**

ARCADIS

18-22 Hatton Wall
London EC1N 8JH

T: +44(0)20 7079 9900

SHEET IDENTIFICATION

TITLE

**40 GA PLANS 1:500
PHASE 2****LOCATION PLAN**



STATUS

STAGE 3

PROJECT NUMBER: **050-170073**
DATE DRAWN: **23/08/24**
SCALE @ A1: **1 : 500**
DRAWN BY: **US**
CHECKED BY: **MD**

PROJECT: **SHRN - ARC - S2 - 00 - PL**
ROLE: **AR - 4000 - P4**
NUMBER: **AR - 4000 - P4**
REVISION:

© 2020 CALLISONRTKL UK Ltd

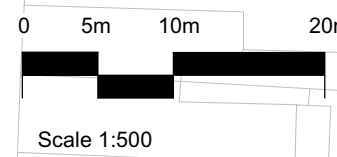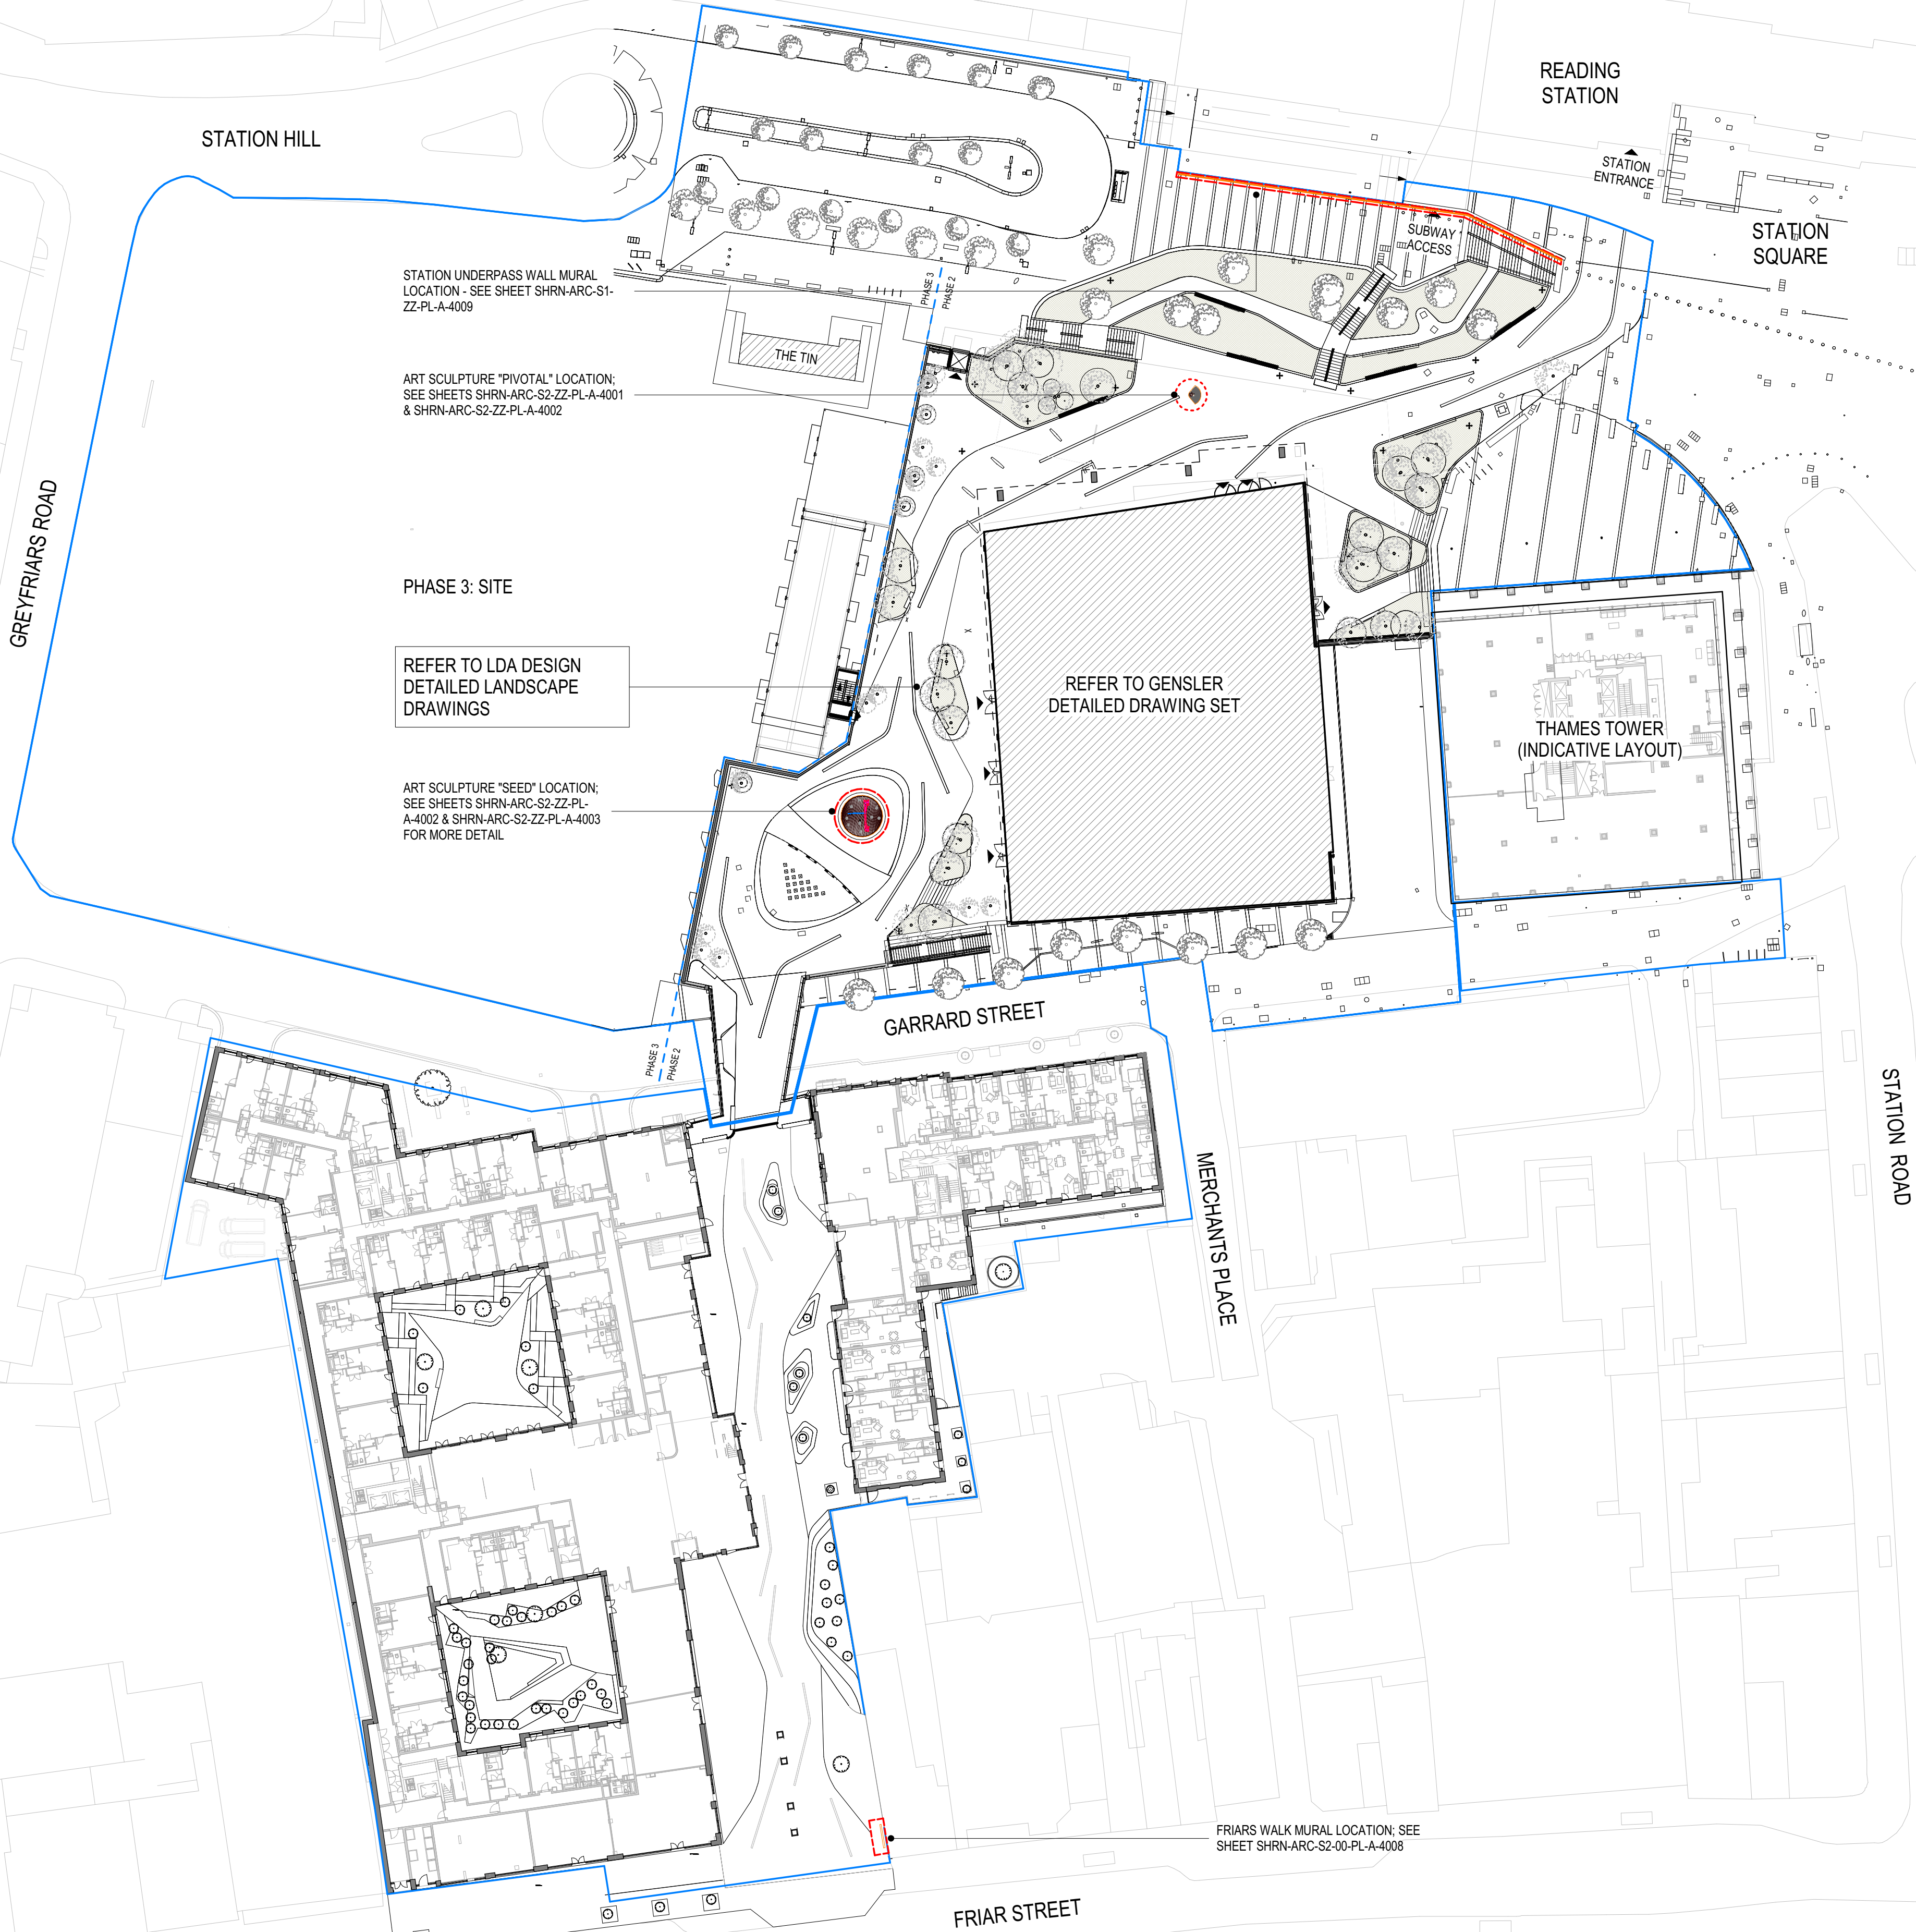

Scale 1:500

BIM 360://CRTL-EMEUK-050-170073-Station Hill -North Site- Reading\SHRN-CRL-PN-PZ-M5-A-0001.rvt 13/11/2024 10:58:42 AM