



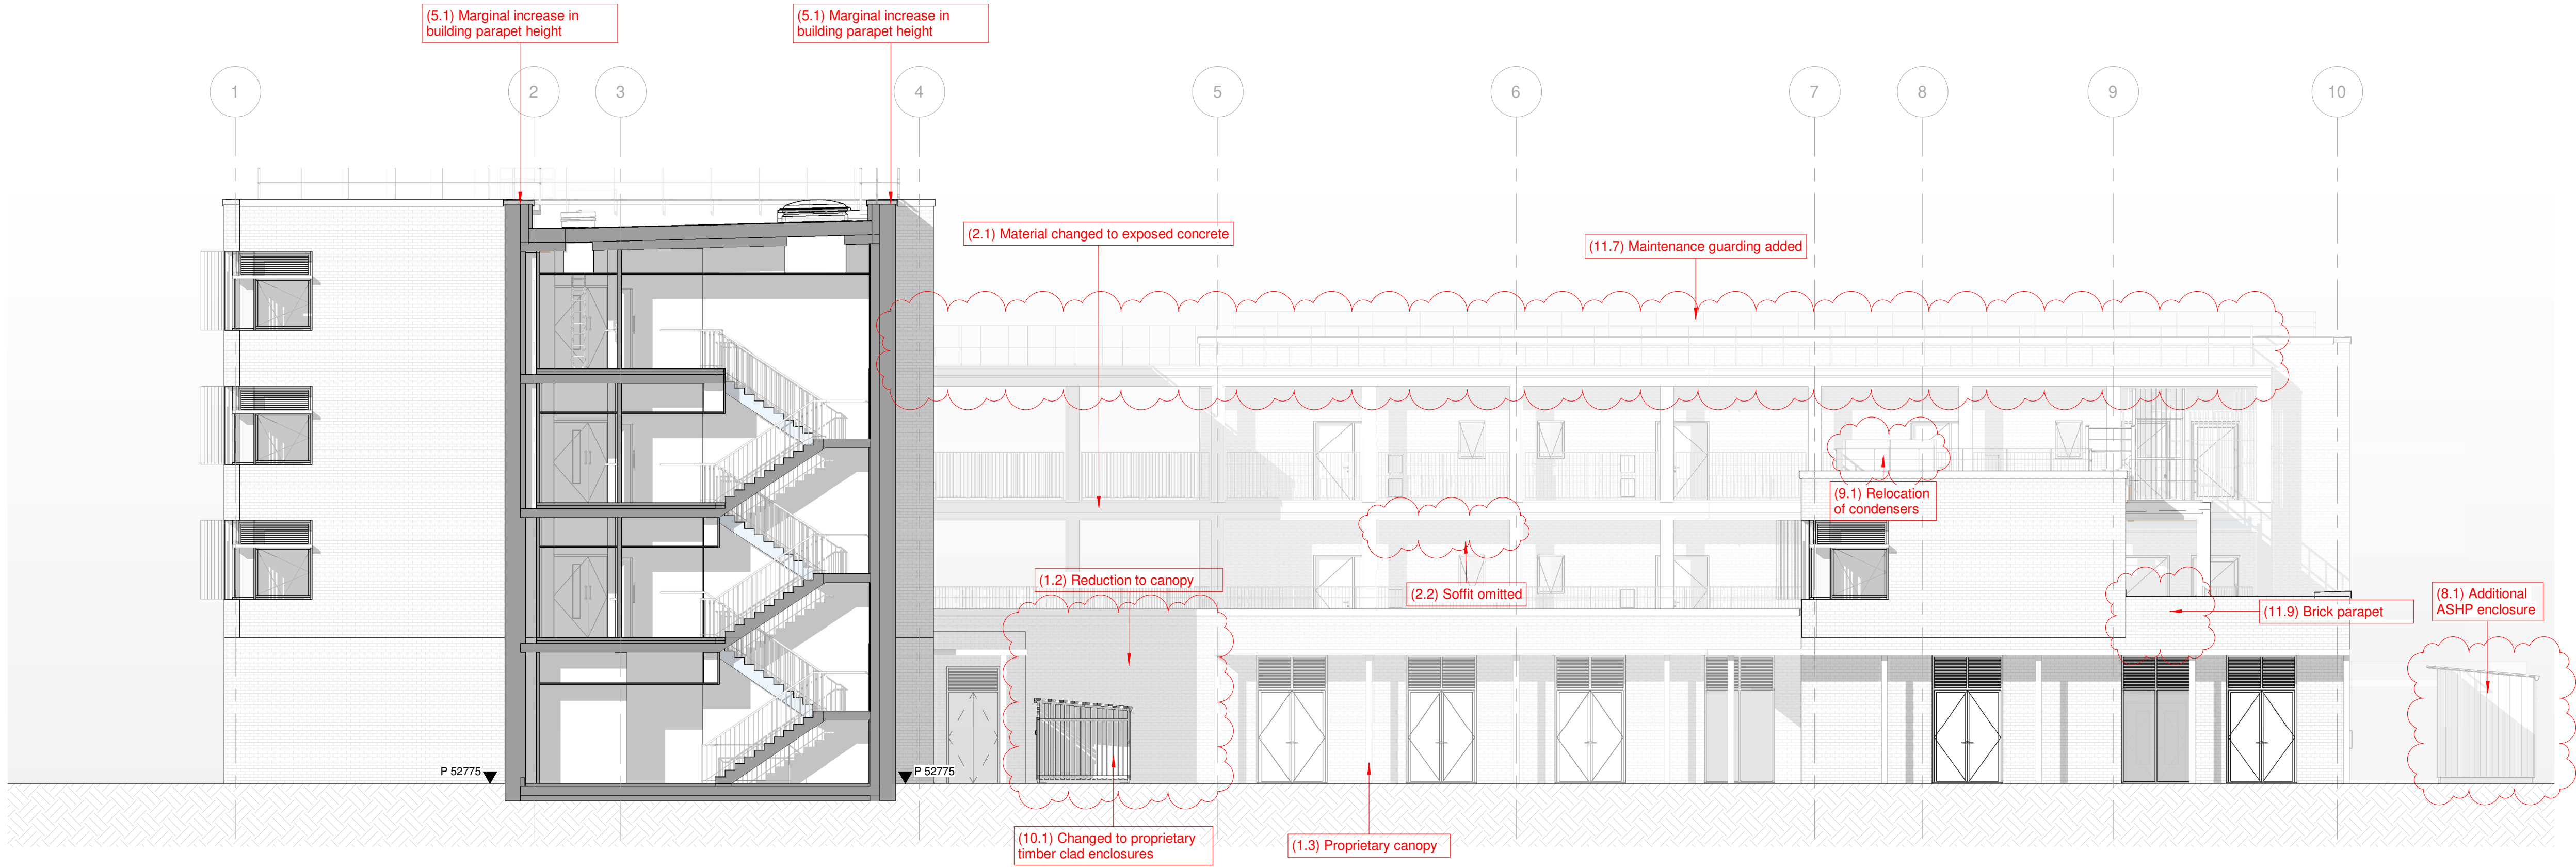

A GA Section 03
1 : 100

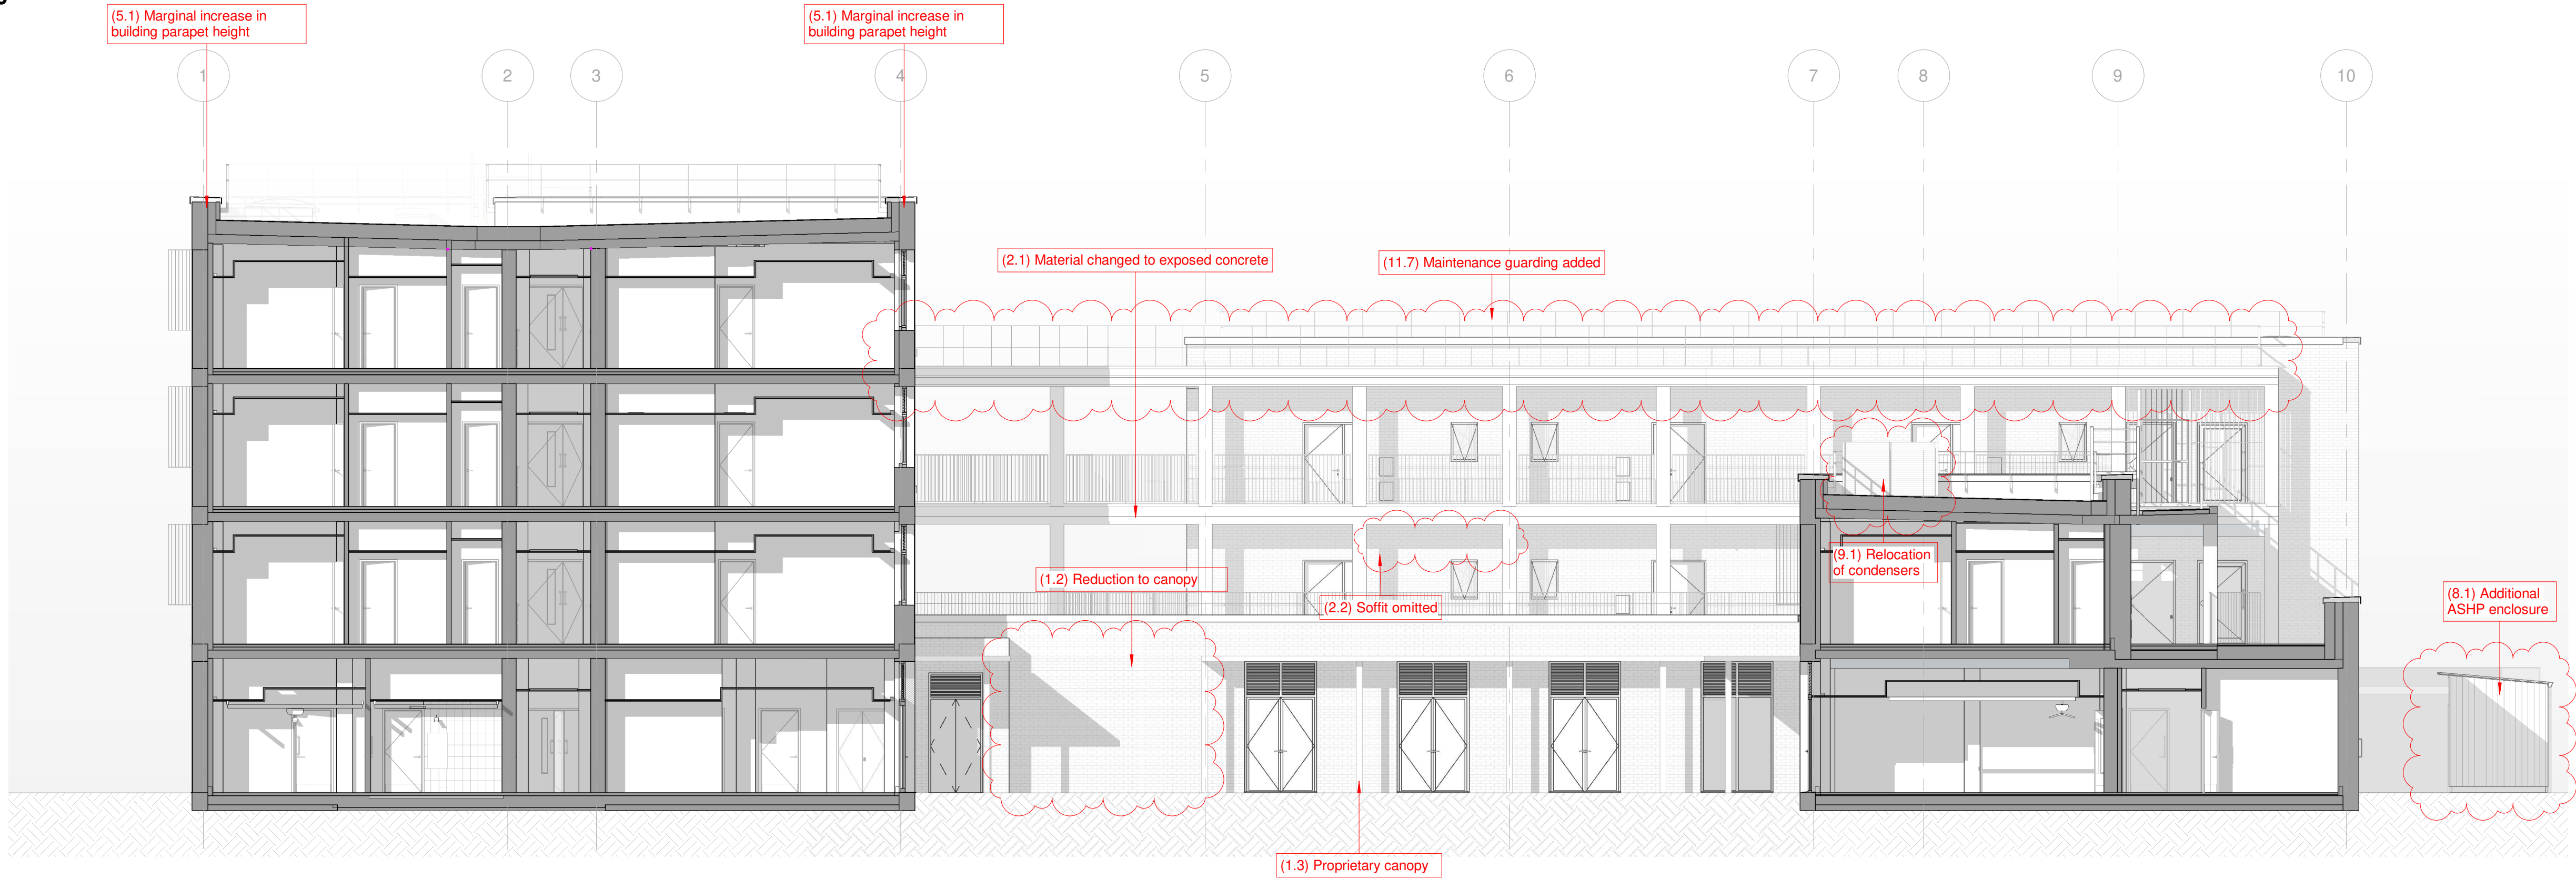

B GA Section 04
1 : 100

To be read in conjunction with document
HEX-CPM-XX-XX-T-A-00200-Planning Changes

P03	12.11.24	Amalgamation of S73 and NMA application into singular application.	AS
P02	15.08.24	Comment by MS and Planning Consultant	GP
P01	26.07.24	First Issue	GP
REV	DATE	DESCRIPTION	BY
CLIENT			

**MORGAN
SINDALL**
CONSTRUCTION

ORIGINATOR

**CP
MG**

Nottingham: 13 St Peter's Gate, Nottingham, NG1 2JF
London: 25 Rosebery Avenue, Farringdon, EC1R 4RN
Birmingham: Spaces, Level 1, The Mailbox, 3 Wharfside Street, Birmingham, B1 1SD
China: 168 Wuxing Road, Qianjiang New District, Hangzhou
India: 308, Transbay, Sakinaka, Pune, 411045

Let's create something remarkable. responsible. real.

enquiries@cpmg-architects.com cpmg-architects.com

PROJECT

Hexham Road

Architectural Model

DRAWING TITLE

PM_40_40_18 : Cross-section drawings

SECTIONS

GA Planning Sections 03 and 04

DRAWING STATUS

PLANNING

CLIENT REFERENCE	DRAWN BY	DATE	SCALE	MEDIA
MSC	GP	26.07.2024	1 : 100	A1
FUNCTIONAL SPATIAL PROJECT - ORIGINATOR - BREAKDOWN - BREAKDOWN - FORM - DISCIPLINE - NUMBER				REVISION
HEX-CPM-33-1ZZ-D-A-21014				P03

Copyright of CPMG Architects Limited 2024. All rights reserved. No part of this publication may be reproduced, stored in any retrieval system or transmitted in any form or by any means without prior permission of CPMG Architects Limited. Do not scale from drawing, use figured dimensions only. All dimensions to be checked on site.

ISO 9001:2015 Quality Management ISO 14001:2015 Environmental Management
BS EN ISO 19650:2018 Information Management

