


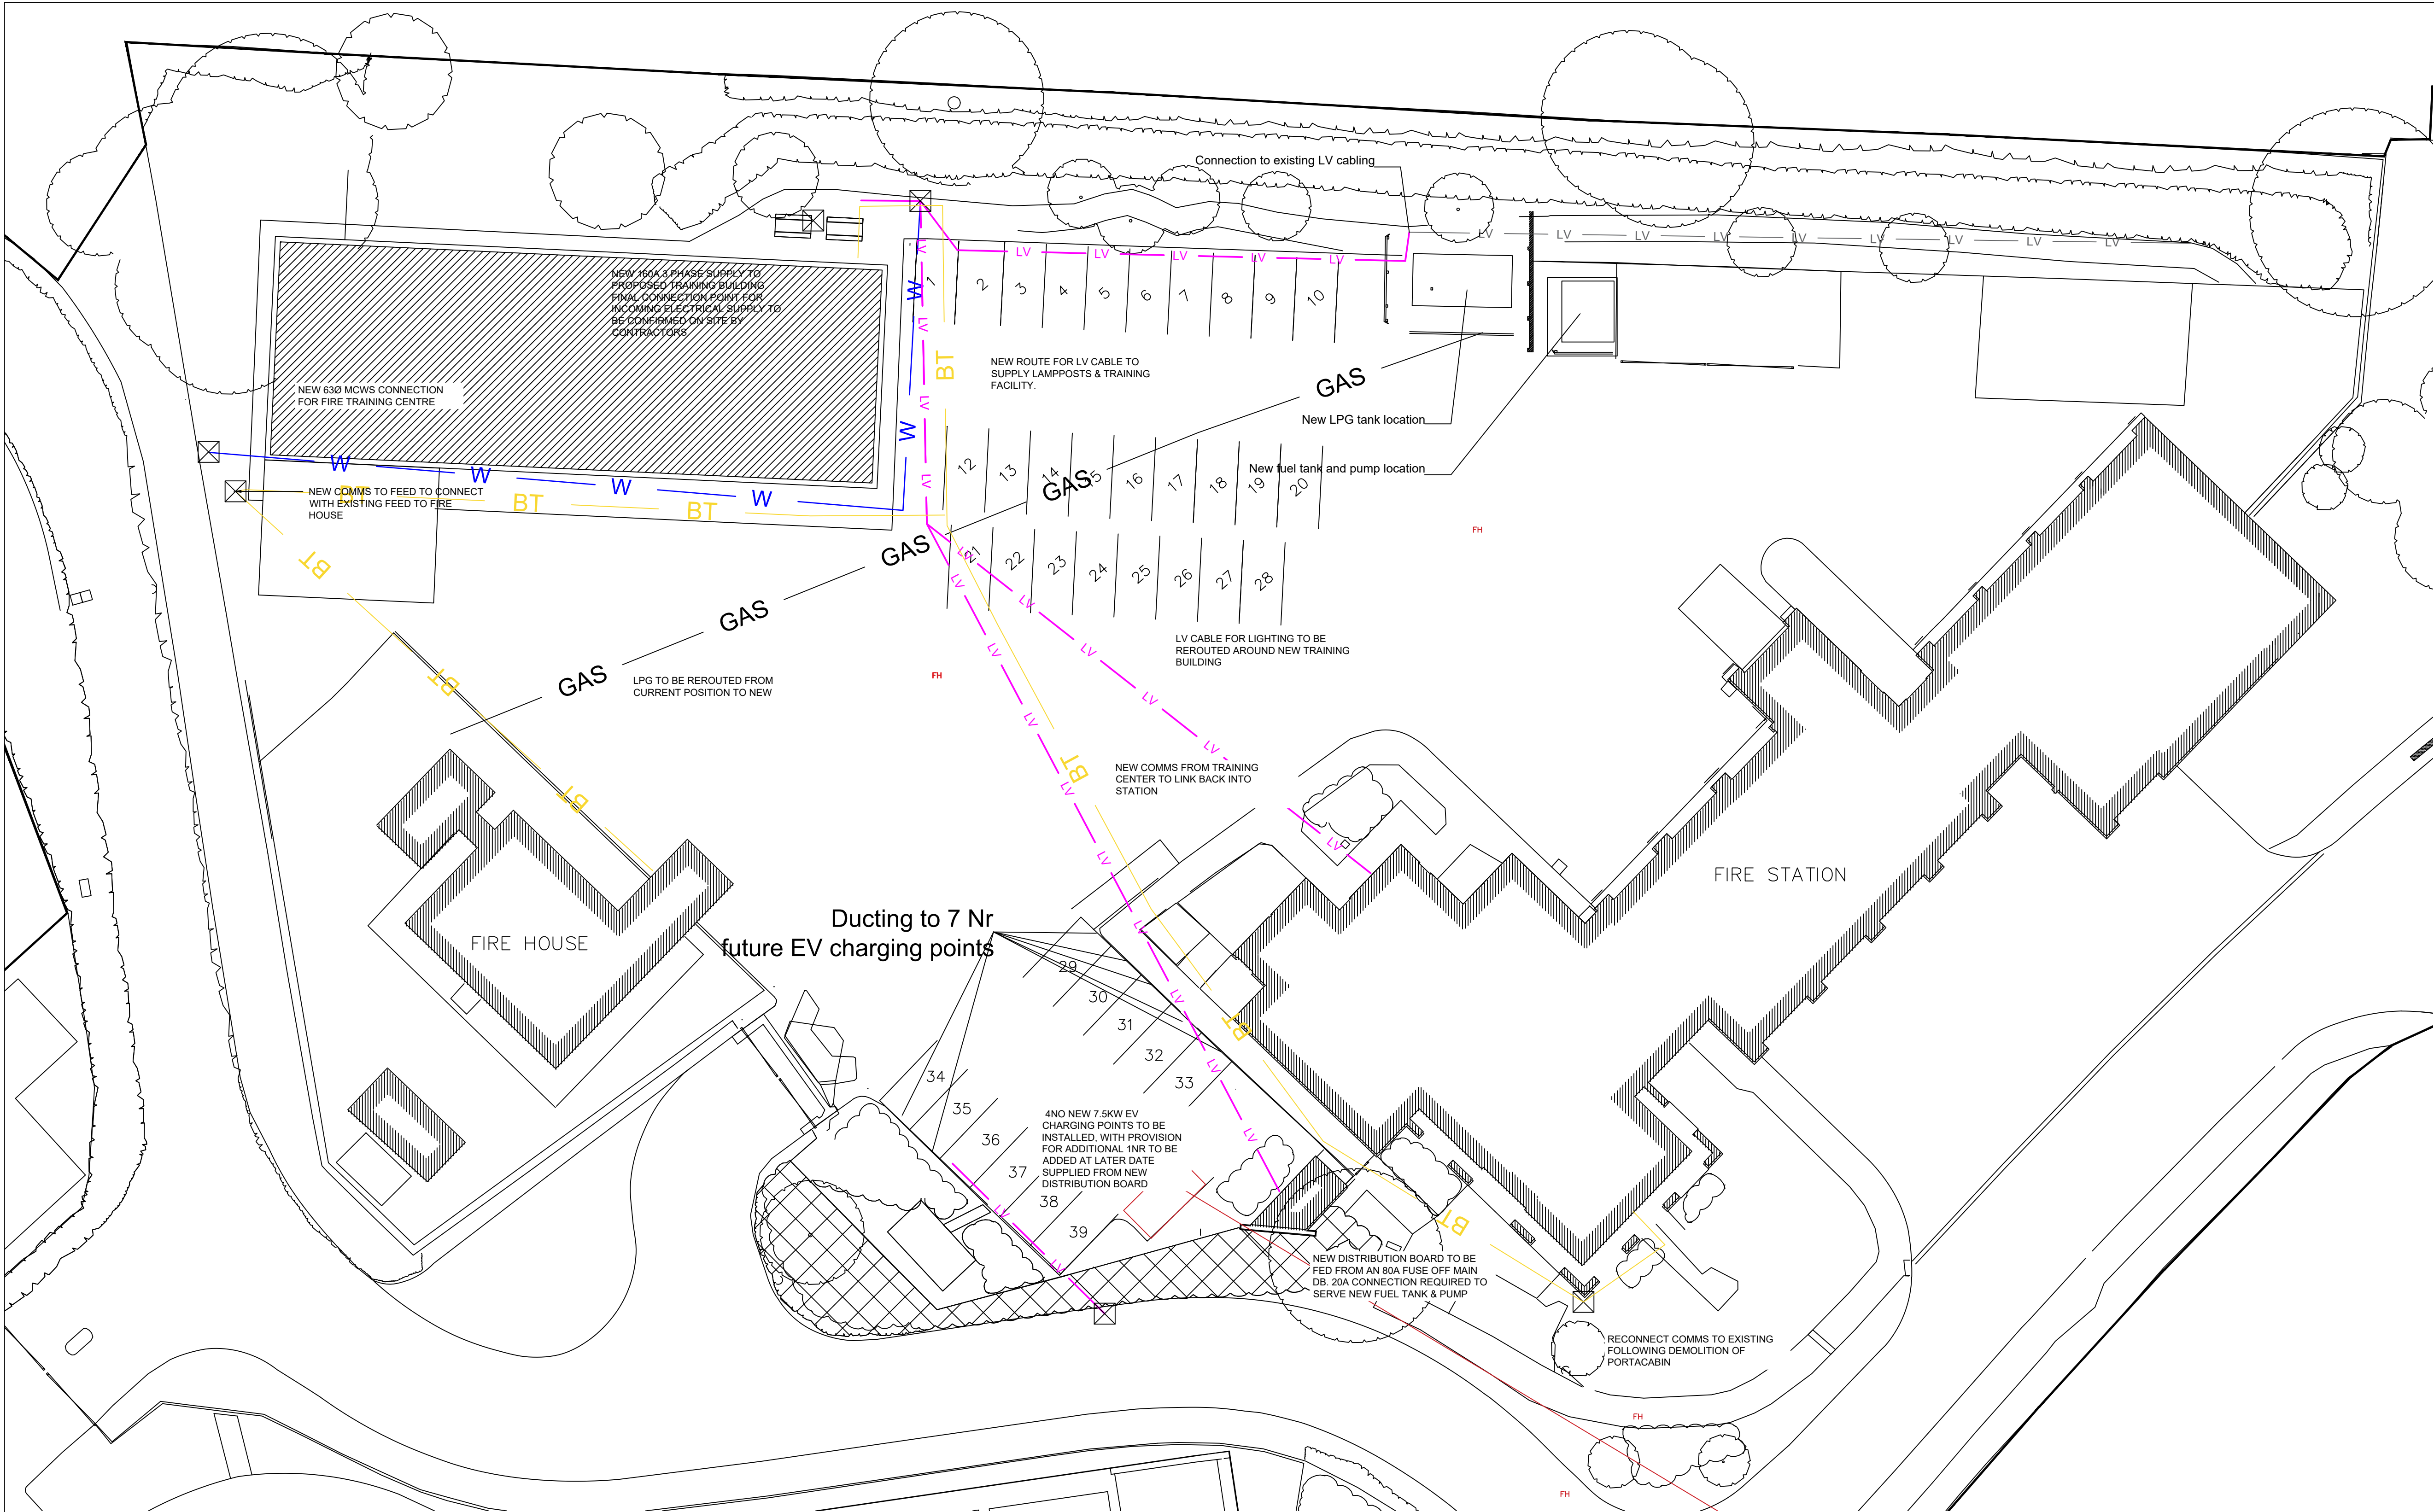

DISCLAIMER NOTES:

- THIS DOCUMENT IS COPYRIGHT OF THE ORIGINATOR AND MUST BE TREATED AS CONFIDENTIAL.
- THIS DOCUMENT MUST NOT BE ALTERED, REPRODUCED OR DISTRIBUTED WITHOUT PRIOR WRITTEN CONSENT OF THE ORIGINATOR.
- THIS DOCUMENT MUST NOT BE ALTERED - THE ORIGINATOR ACCEPTS NO RESPONSIBILITY FOR ANY DISCREPANCIES ARISING AS A RESULT OF THE ORIGINATOR'S INFORMATION BEING ALTERED BY OTHERS.
- ANY DISCREPANCY MUST BE REPORTED TO THE ORIGINATOR.
- DO NOT SCALE THIS DOCUMENT - USE FIGURED DIMENSIONS ONLY.
- ALL DIMENSIONS MUST BE CHECKED ON SITE PRIOR TO COMMENCEMENT OF ANY RELATED WORKS.
- THIS DOCUMENT MUST BE READ IN CONJUNCTION WITH ALL SUPPORTING DOCUMENTS PRODUCED BY THE ORIGINATOR AND OTHER PROJECT DISCIPLINES.
- THE ORIGINATOR ACCEPTS NO RESPONSIBILITY FOR THE ACCURACY OF BACKGROUND INFORMATION PRODUCED BY THIRD PARTIES - THIS MUST BE TREATED AS INDICATIVE ONLY.
- USERS OF THIS DOCUMENT ARE RESPONSIBLE FOR CHECKING WHICH REVISION IS CURRENT.
- THE DOCUMENT STATUS "INFORMATION" OR "PRELIMINARY" INDICATES THAT THIS DRAWING IS FOR REFERENCE PURPOSES ONLY - THE ORIGINATOR WILL ACCEPT NO RESPONSIBILITY FOR THE COMPLETENESS OF INFORMATION UNDER THIS STATUS.
- THE DOCUMENT STATUS "RECORD" OR "AS BUILT" HAS BEEN PREPARED, IN PART, BASED UPON INFORMATION FURNISHED BY OTHERS. WHILE THIS INFORMATION IS BELIEVED TO BE RELIABLE, THE ORIGINATOR ASSUMES NO RESPONSIBILITY FOR THE ACCURACY OF THIS "RECORD" OR "AS BUILT" DOCUMENT OR FOR ANY ERRORS OR OMISSIONS THAT MAY HAVE BEEN INCORPORATED INTO IT AS A RESULT OF INCORRECT INFORMATION PROVIDED TO THE ORIGINATOR. THOSE RELYING ON THE "RECORD" OR "AS BUILT" DOCUMENT ARE ADVISED TO OBTAIN INDEPENDENT VERIFICATION OF ITS ACCURACY.

DRAWING NOTES:

CDM REGULATIONS 2015
SIGNIFICANT OR NON-OBSVIOUS RISKS AND RISKS WHICH ARE DIFFICULT TO MANAGE ARE IDENTIFIED ON THIS DRAWING USING THE FOLLOWING SYMBOL IDENTIFIED TO THE RIGHT WITH BRIEF ACCOMPANYING TEXT. FOR FURTHER DETAILS OF THE RISKS IDENTIFIED BY DESIGNERS, REFERENCE SHOULD BE MADE TO CDM HAZARD REGISTER.

LEGEND:

- W WATER
- LV PROPOSED ELECTRICAL
- LV EXISTING ELECTRICAL
- GAS GAS
- BT COMMS
- DRAW PIT

NOTES:

- UTILITY SUPPLIES SHOWN IN INDICATIVE POSITIONS. FURTHER ACCURATE ROUTING TO BE MAPPED OUT FOLLOWING GPR/TOPO SURVEY.

P05	SHOW EXISTING LV IN GREY	21/11/2024	VC	TY
P04	LPG TANK ORIENTATION	11/09/2024	VC	TY
P03	LAYOUT UPDATE AND LPG TANK CHANGES	09/09/2024	VC	TU
P01	PROPOSED UTILITIES	12/12/2023	RM	CU
REV	DESCRIPTION	DATE	BY	CHKD
ORIGINATOR: www.ridge.co.uk				



PROJECT NUMBER: 5019750
CLIENT:



IN ASSOCIATION WITH:

PROJECT:
WHITLEY WOOD TRAINING CENTRE


TITLE:
PROPOSED NEW UTILITIES CONNECTIONS

DRAWN BY: RM CHECKED BY: CU APPROVED BY: SM


SCALE: 1:200 @ A1 DATE: 01/12/2023

STATUS: DESCRIPTION:
S0 INITIAL STATUS

DRAWING No: Utilities WWTCC DWG.dwg
PROJECT: 5019750 ORG: RDG FUNCTION: XX SPATIAL: 00 FORM: D DISCIPLINE: E NUMBER: 600011 REV: P05

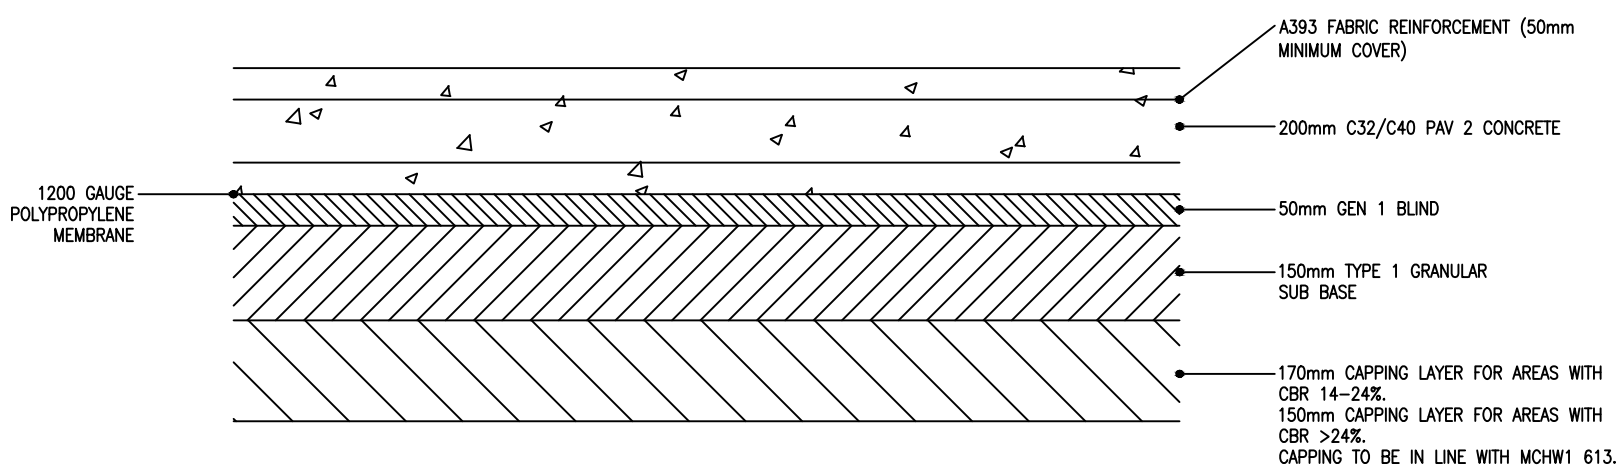

CONCRETE PAVEMENT DESIGN
SCALE 1:10

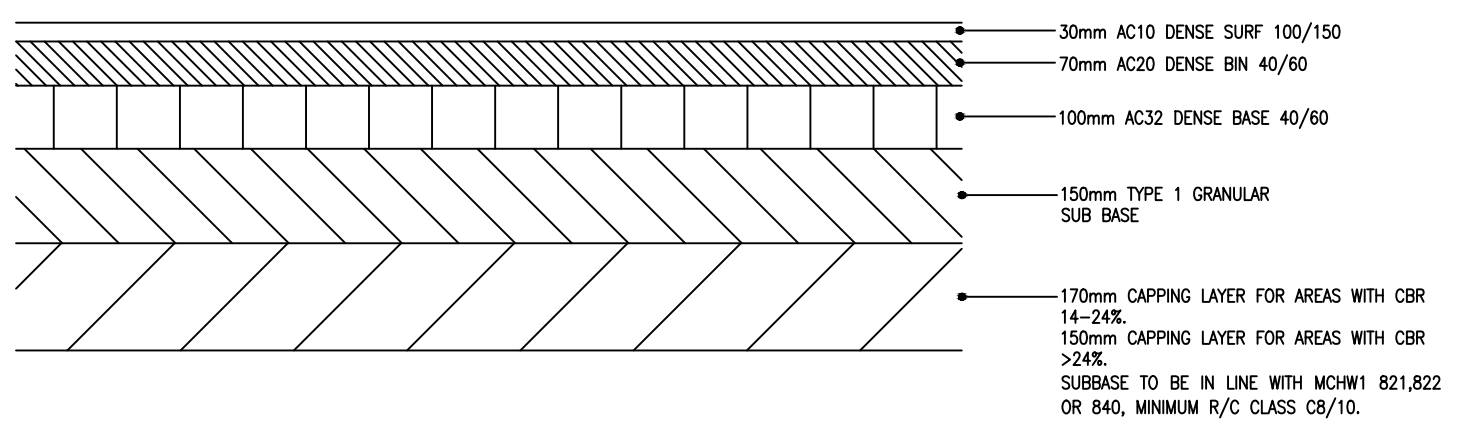

ASPHALT PAVEMENT DETAIL
SCALE 1:10

Hardstanding reinstatement detail

