


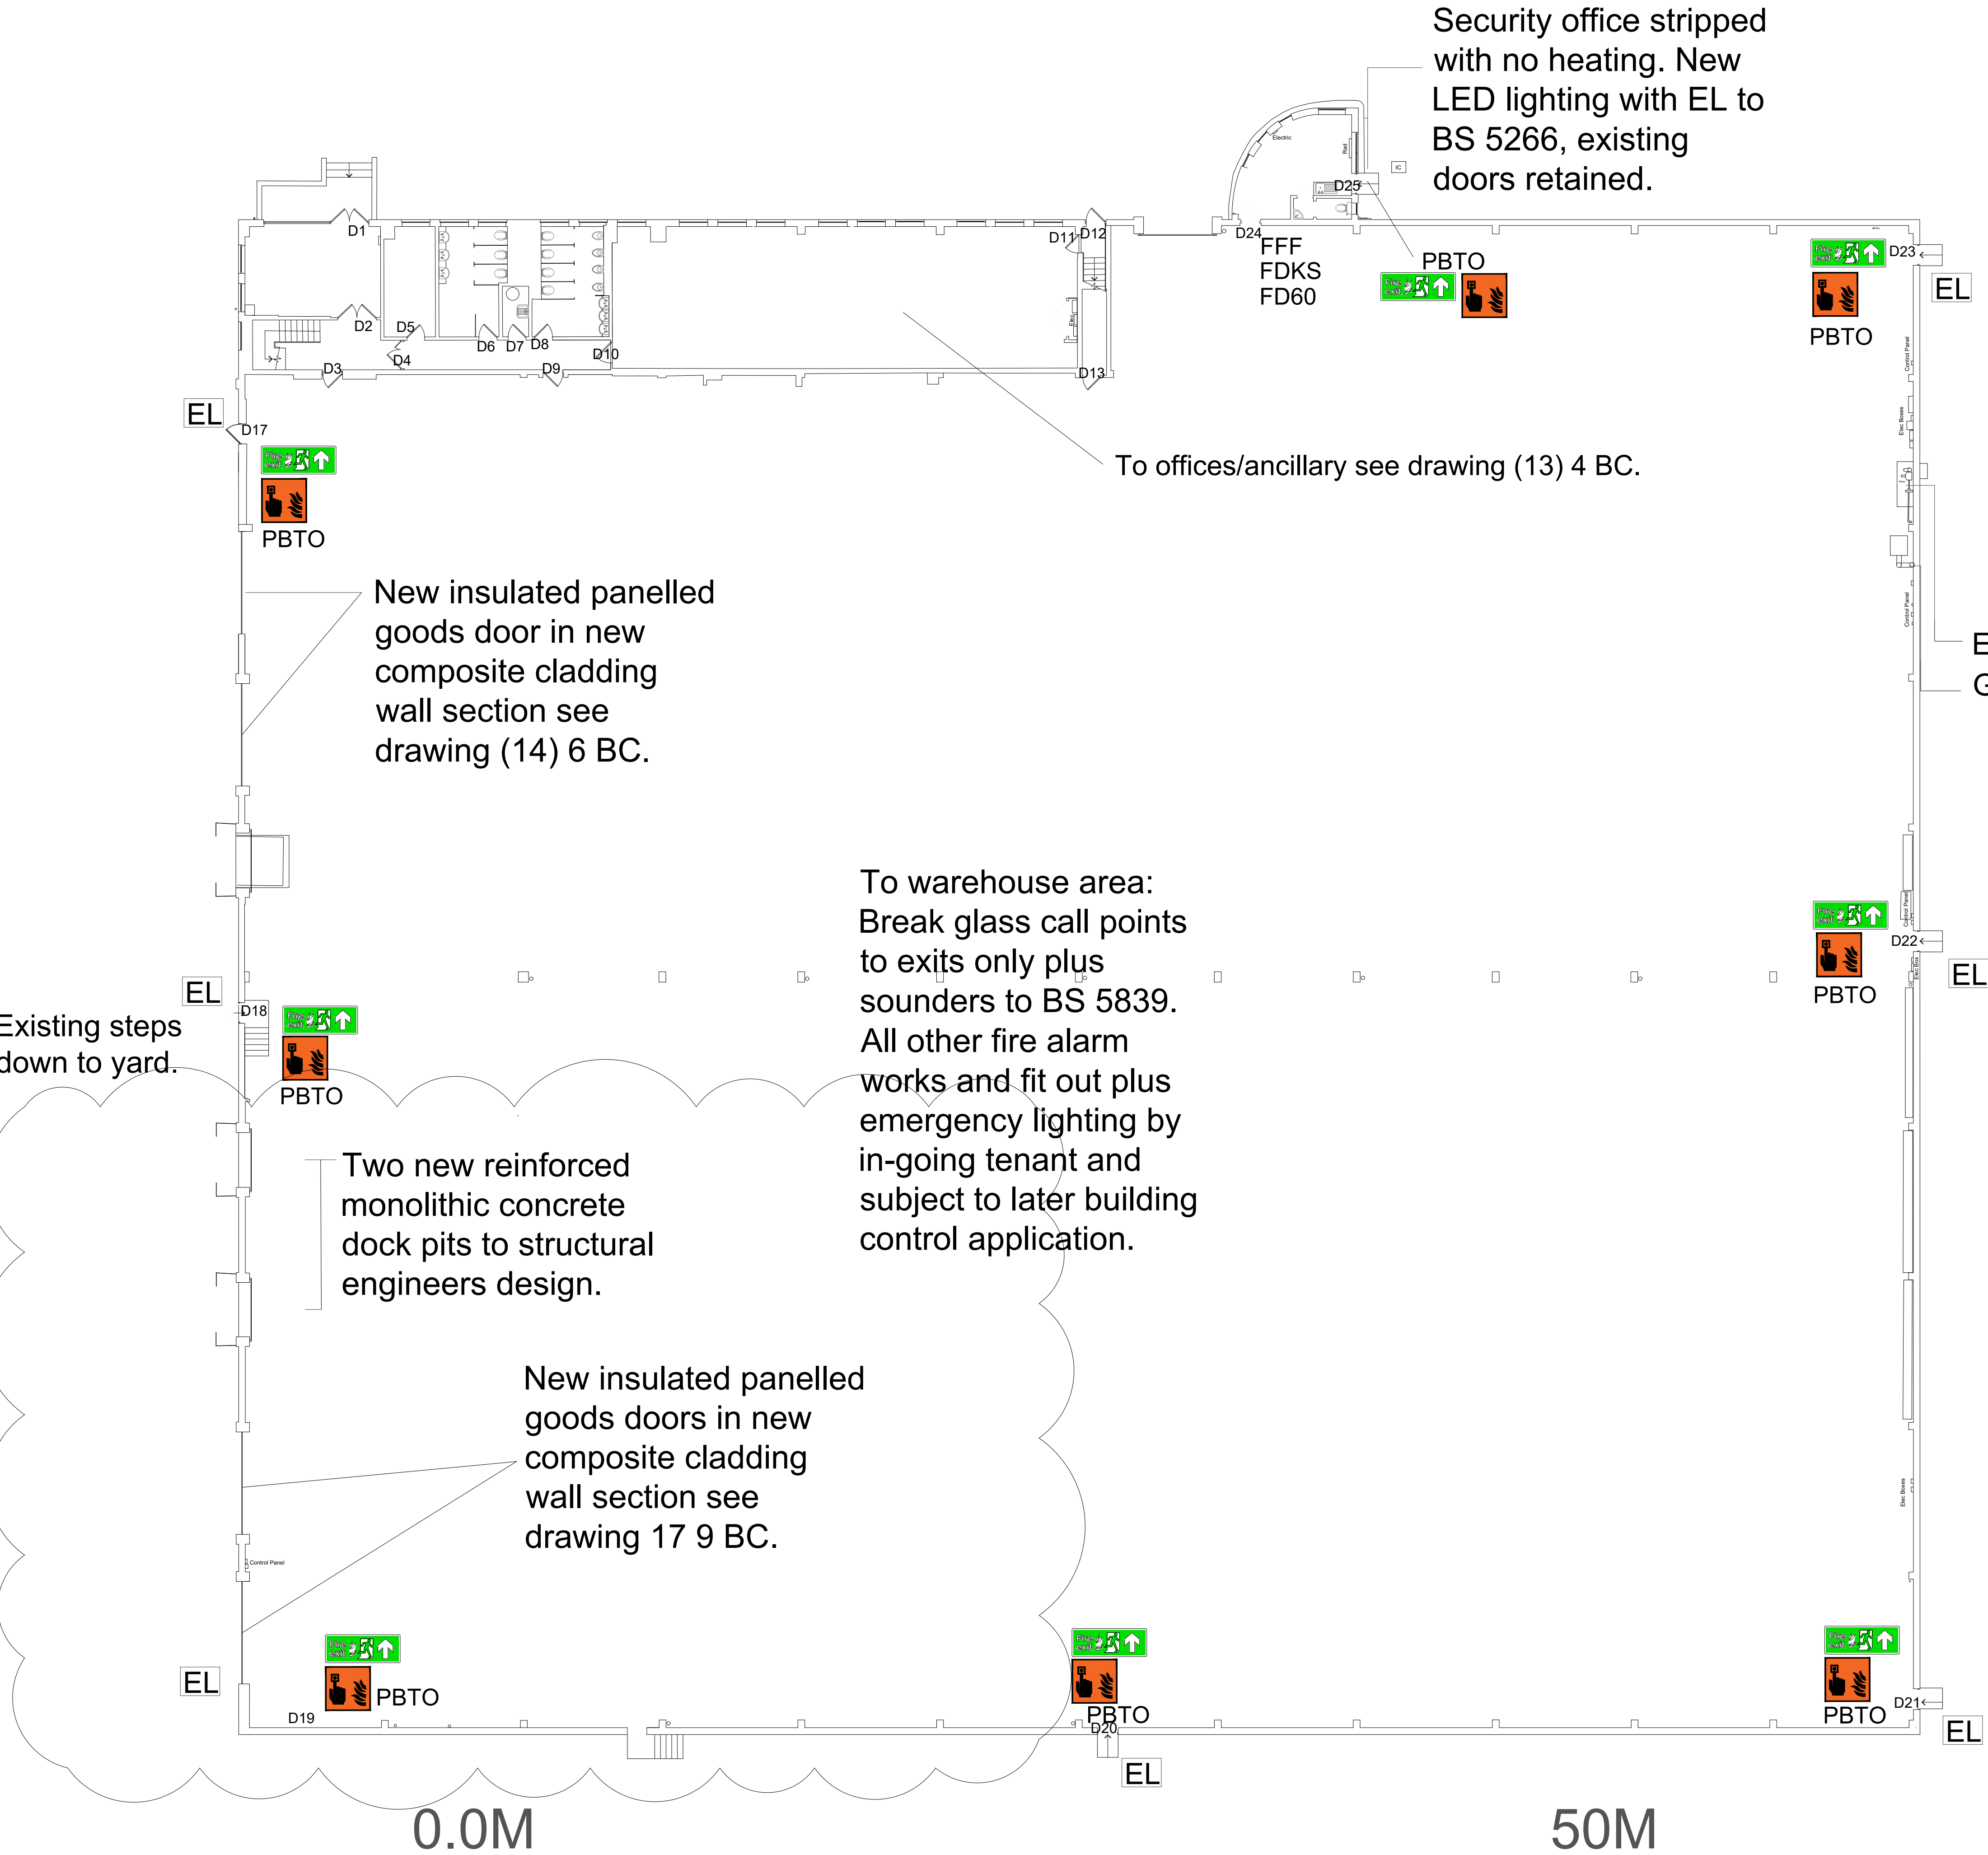

Legend:

 - 3hr LED running man exit box to BS 5499 and BS 5266

 - Break glass call point.

 - External 3hr LED light to BS 5266

PBTO - Push bar open device.

FFF - Free from fastening

FDKS - Fire door keep shut sign to BS 5499.

Existing electrical intake.

Gas supply capped at meter.

B Level Access Door and orientation of escape stairs HD 19.08.24

A Construction Issue HD 01.08.24

Rev	Description	By	Date
-----	-------------	----	------

Drawing Status

CONSTRUCTION



ARCHITECTURE & BUILDING
CONSULTANCY
Savills (UK) Limited
Wytham Court, 11 West Way,
Botley, Oxford OX2 0QL

Telephone: + 44 (0)1865 269000
Fax: + 44 (0)1865 269001
www.savills.co.uk

Client
- UBS Triton

Project
- Unit 30
- Worton Grange

Drawing Title
- Ground Floor Proposed

Scale 1:150@ A1	Date 14.10.24	Drawn HD	Checked MT
Drawing Number 001	Rev. B	Project Number OXKD	