



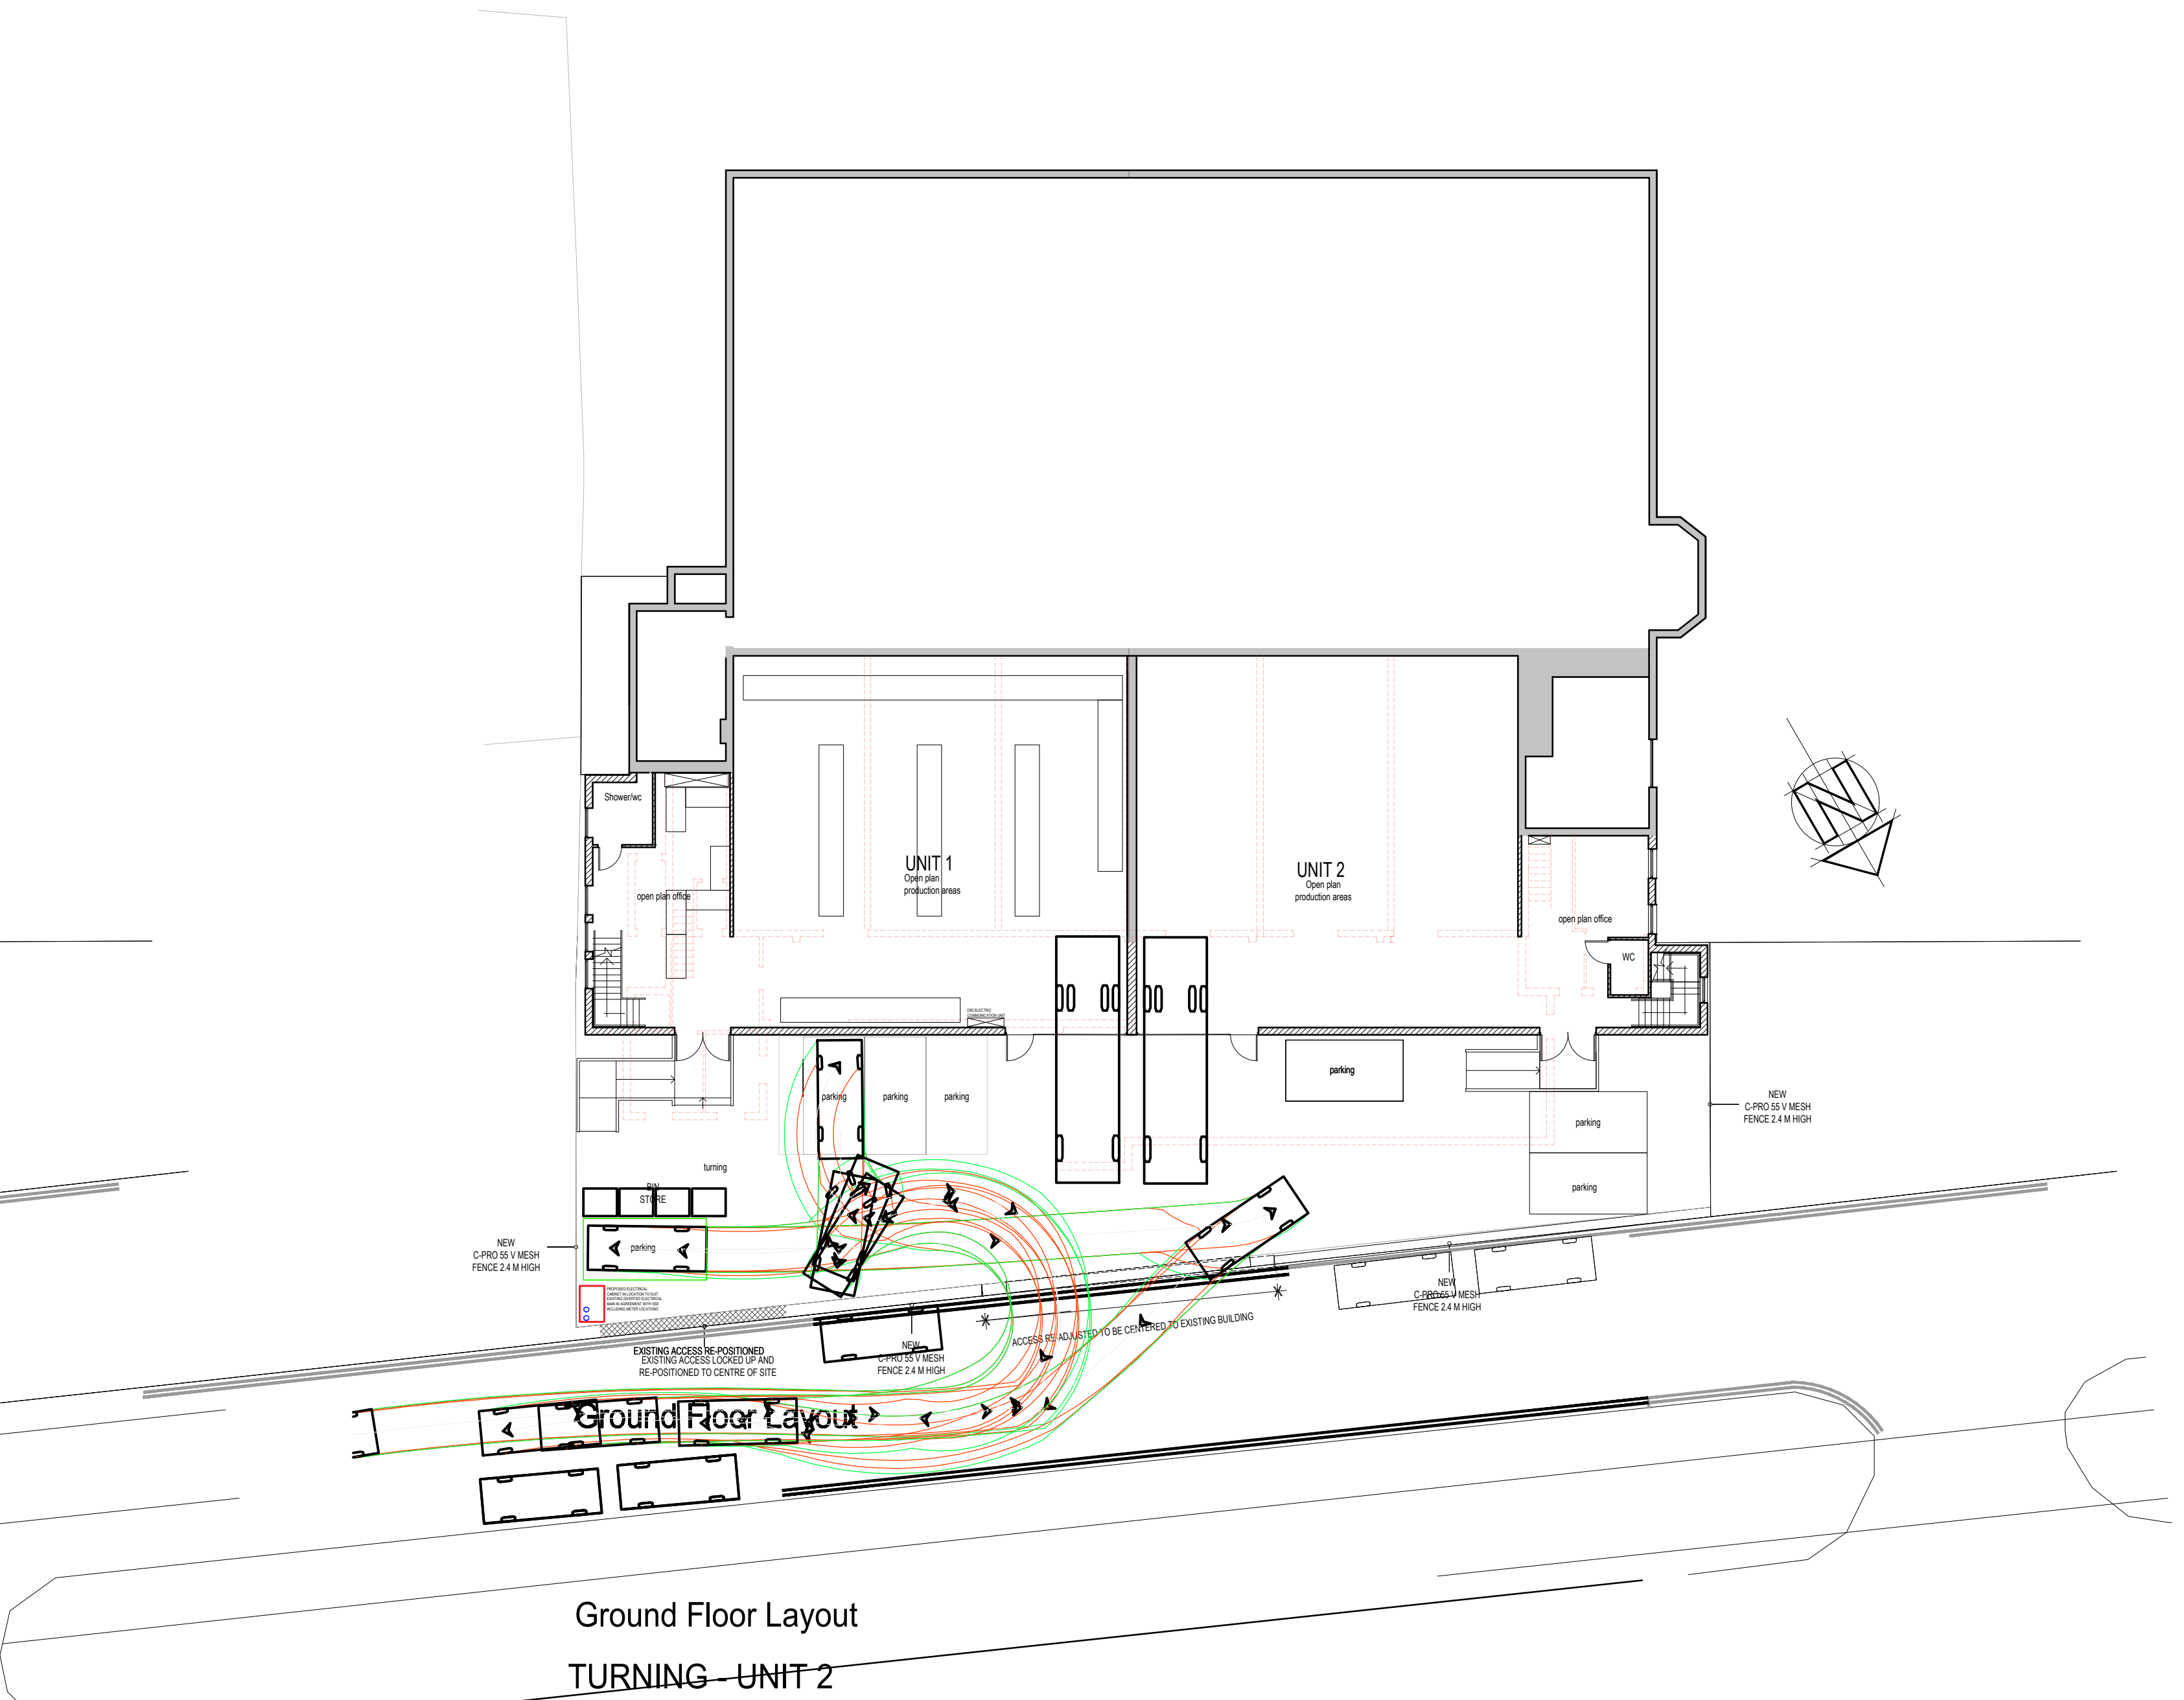

ARCHITECTURE AND
TECHNICAL SERVICES

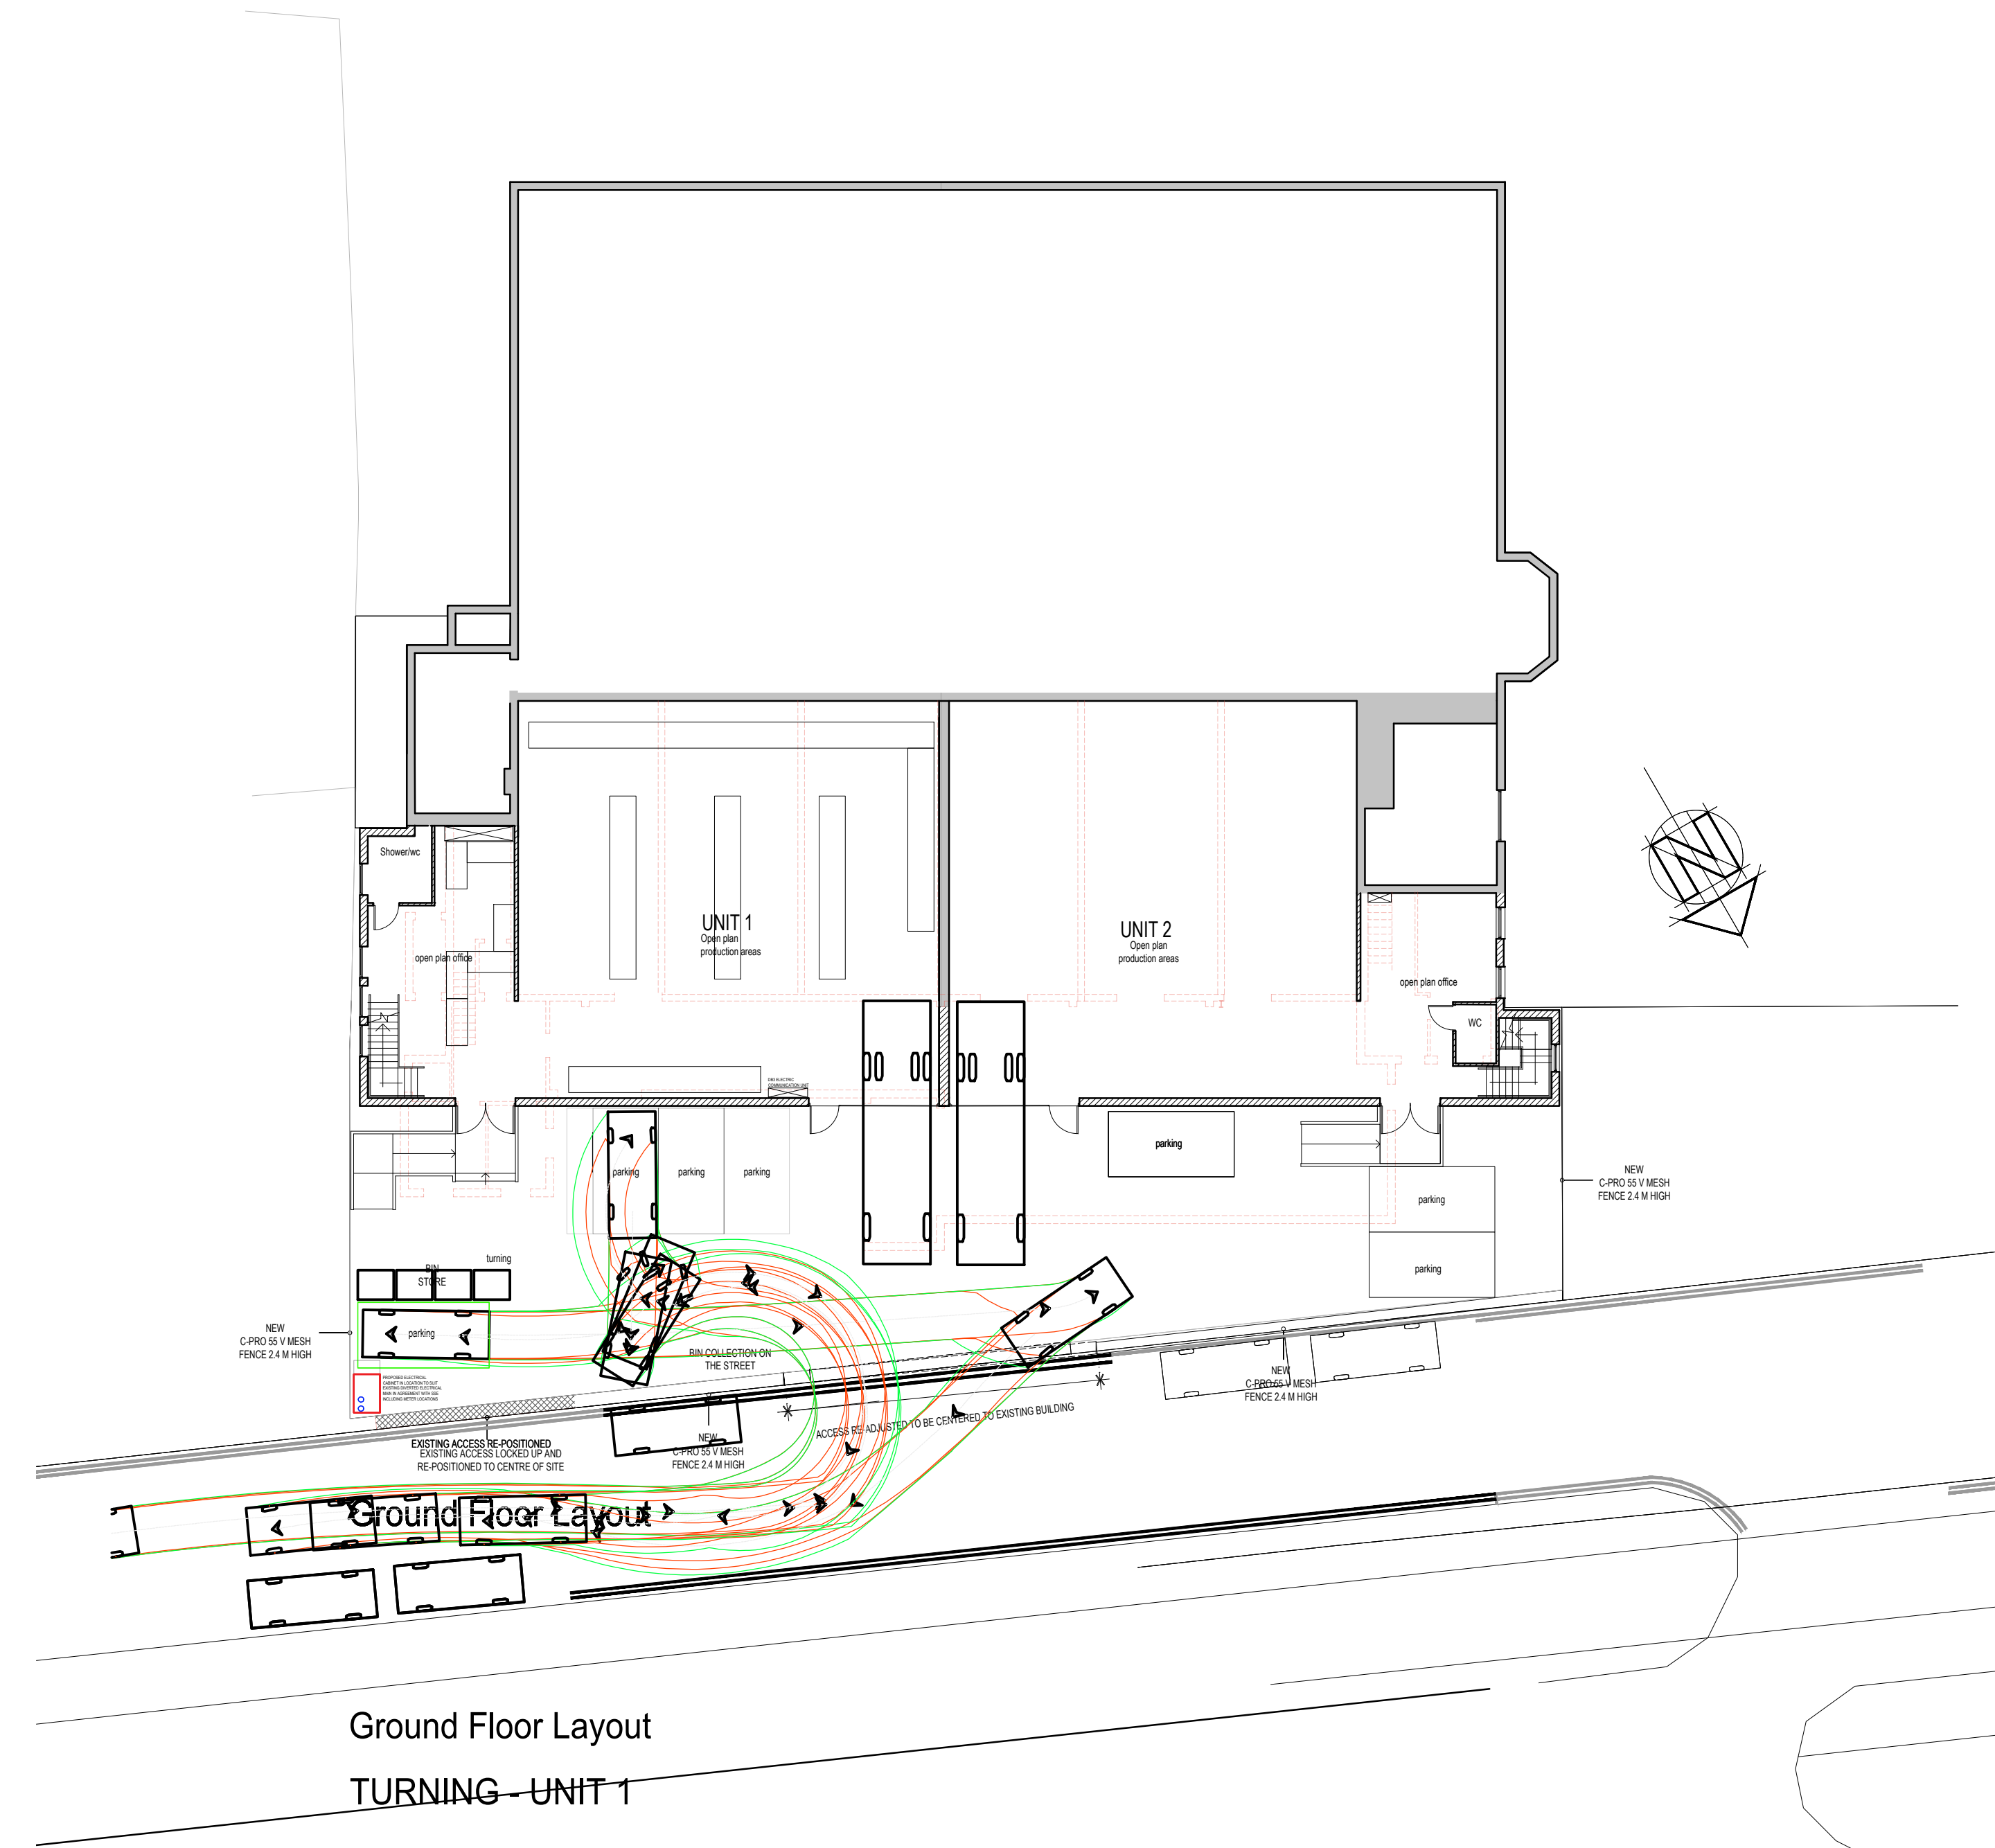

CLIENT **Craftsman Brothers Ltd** D//ARCH
272, London Road
Earley
Reading
RG6 1AJ
0750 779 1187
JCB **READING COLD STORE,
Deacon Way, Reading RG30 6AZ**
DRG **PROPOSED TURNING DIAGRAM** dnarchitecture@yahoo.com

SCALE 1:200(A1) DRAWN D.NORVAISA DATE APR 2022 DN1200/207 G