



Refuse Vehicle Tracking (1:200@A1)

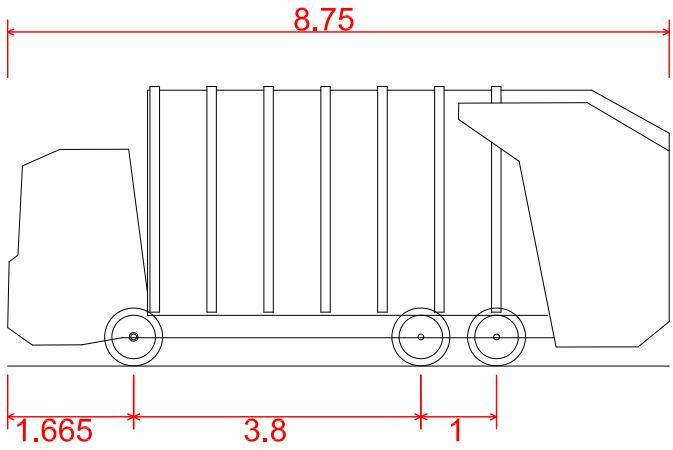

RDG Refuse Vehicle
Overall Length 8.750m
Overall Width 2.250m
Overall Body Height 3.699m
Min Body Ground Clearance 0.251m
Track Width 2.200m
Lock to lock time 4.00s
Wall to Wall Turning Radius 10.150m

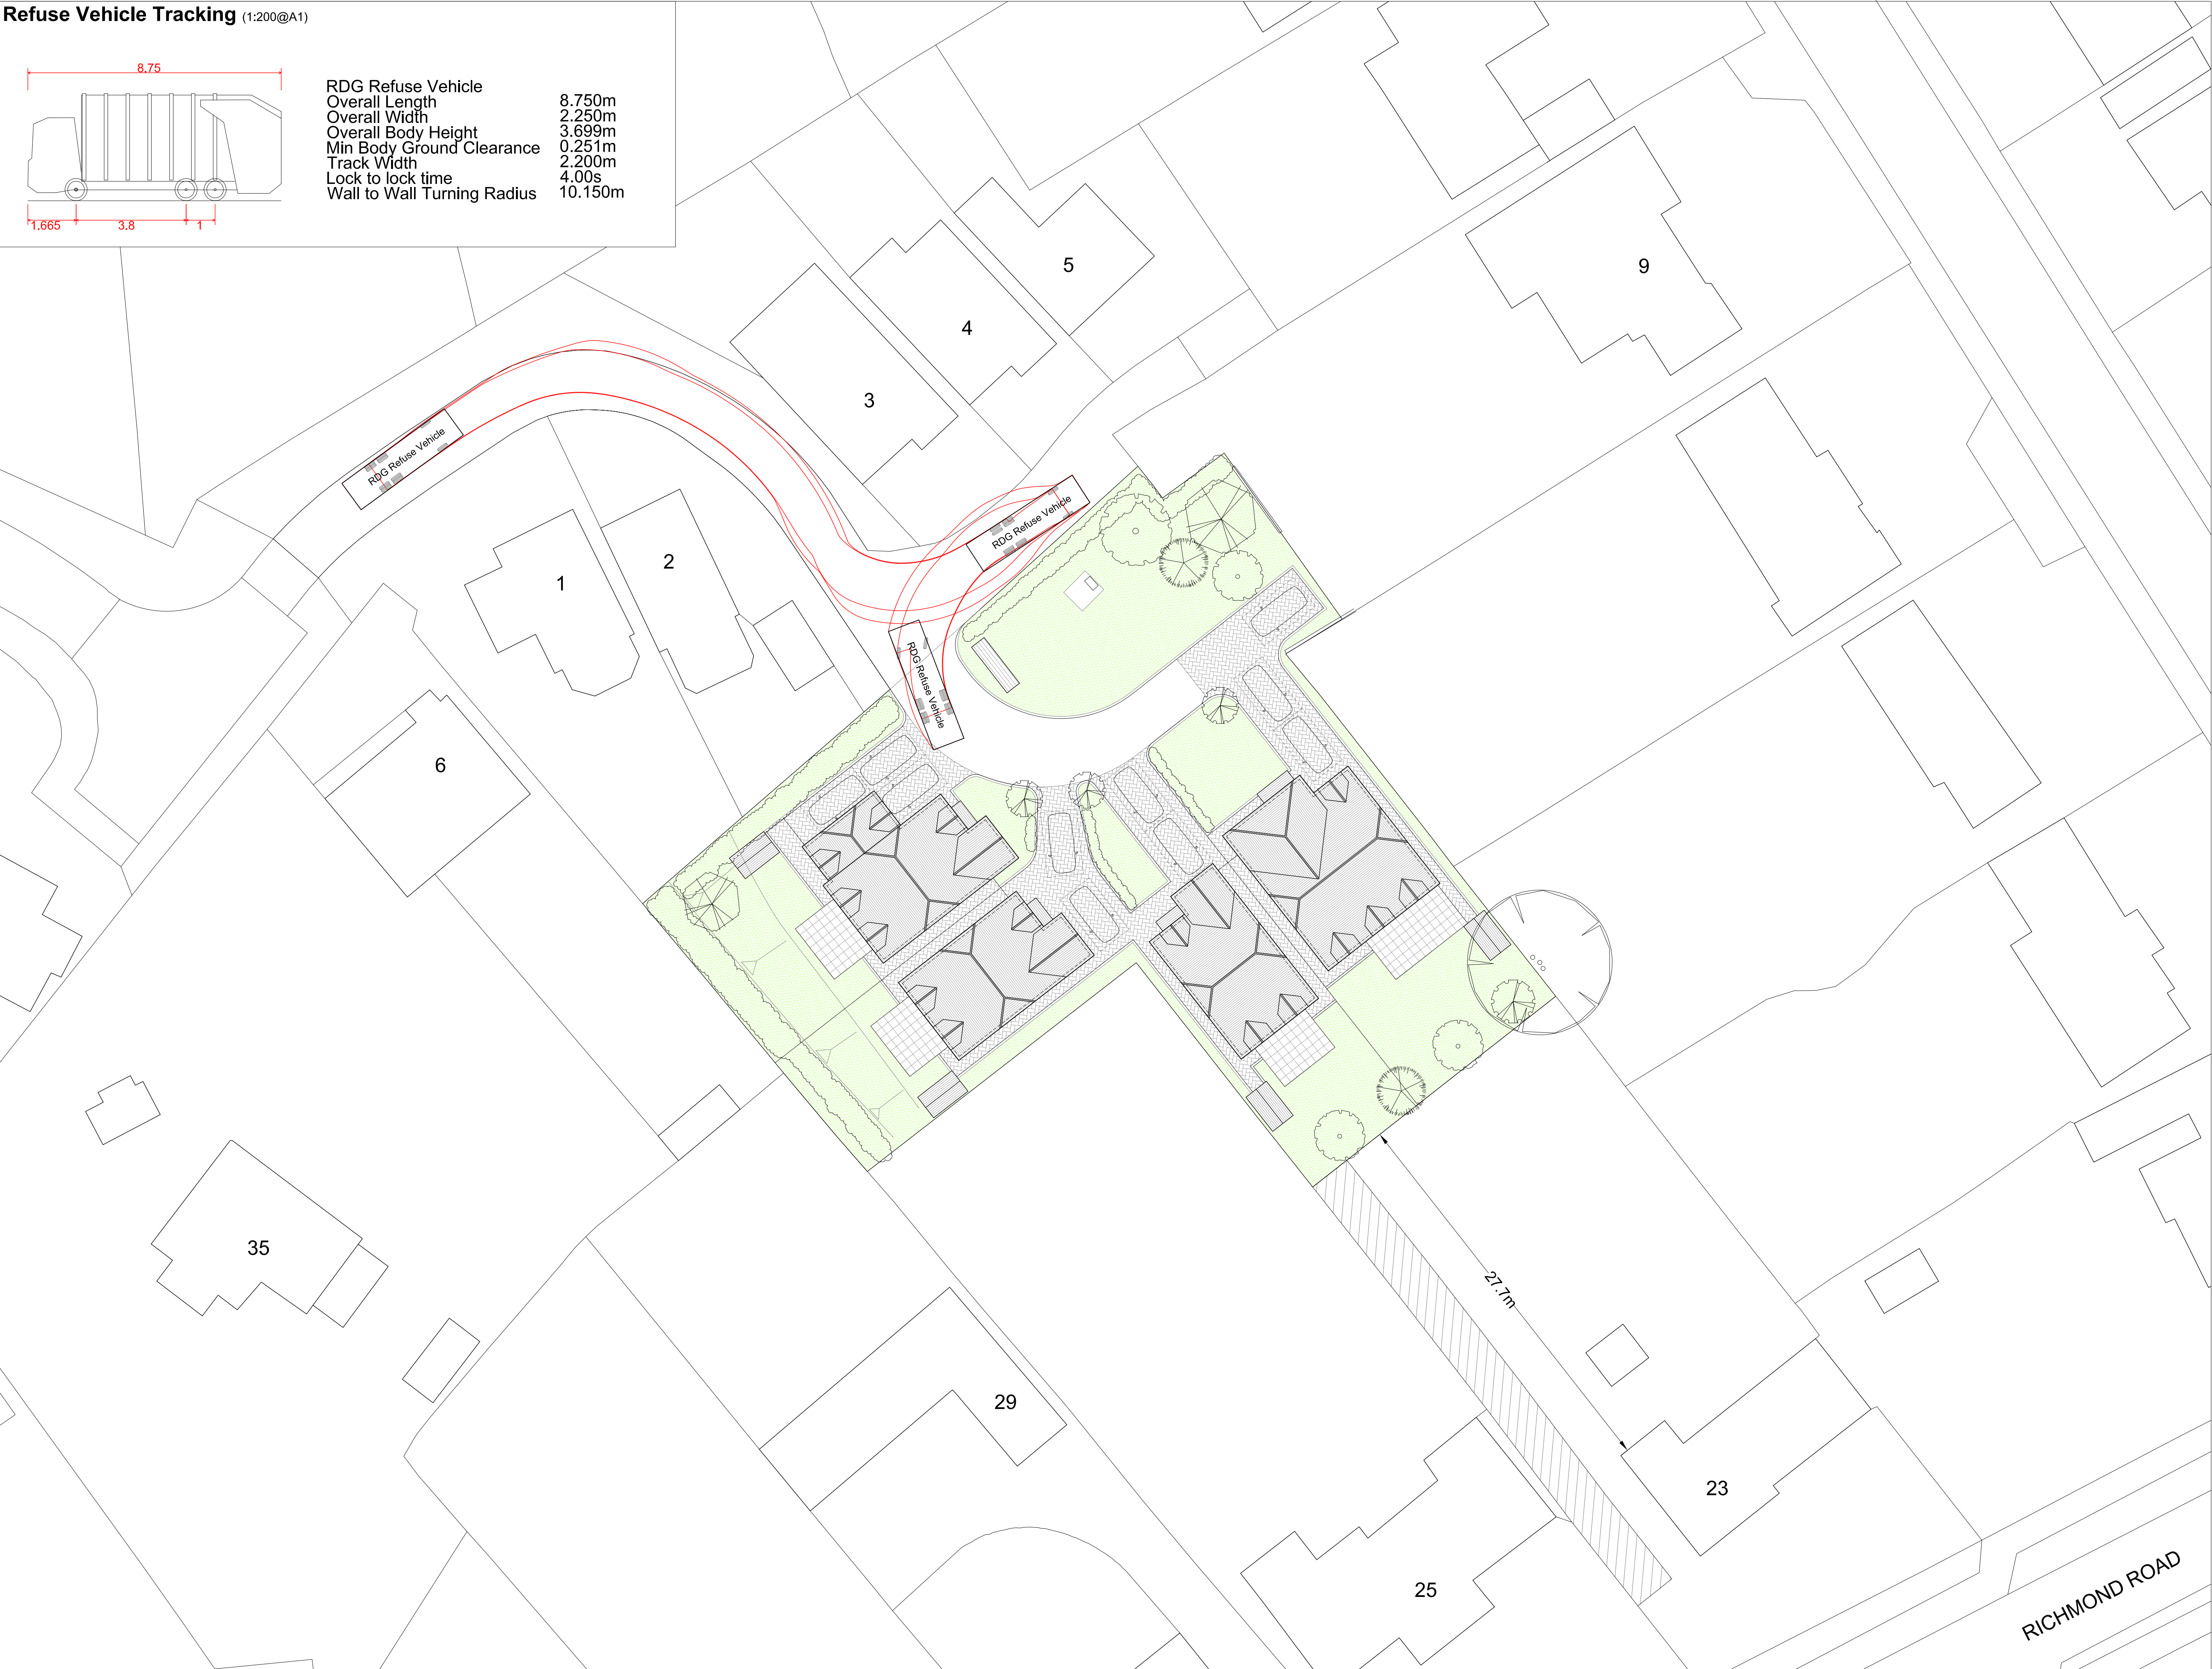

COPYRIGHT
copyright © this drawing may not be copied (in whole or in part), retained or disclosed without the prior written consent of the Hicks development limited
SCALE
dimensions should be scaled with care, contractors must verify all dimensions before starting work, any discrepancies are to be reported to the Hicks development limited

✦ **Revisions:**
★ drawing created 20.08.24



✦ **Site Address:**
Residential Development
Atterbury Gardens, Caversham,
Reading, RG4 7HW

✦ **Client:**
Mr. Steve Hicks

✦ **Project Title:**
New Residential Development

✦ **Drawing Title:**
Proposed Refuse Vehicle
Tracking Plan

✦ **Drawing Scale:** 1:100@A1
✦ **Issue Date:** 20.08.24

✦ **Drawn by:** BRC
✦ **Revision:** *

✦ **Drawing Number:**
TPO758-01-09

✦ **Drawing Issue Status:**
P L A N N I N G

Hicks Developments Ltd.
Telephone: +44 (0) 118 969 0595
Email: sales@hicks-homes.com
15 Headley Road, Woodley,
Berkshire, RG5 4JB