


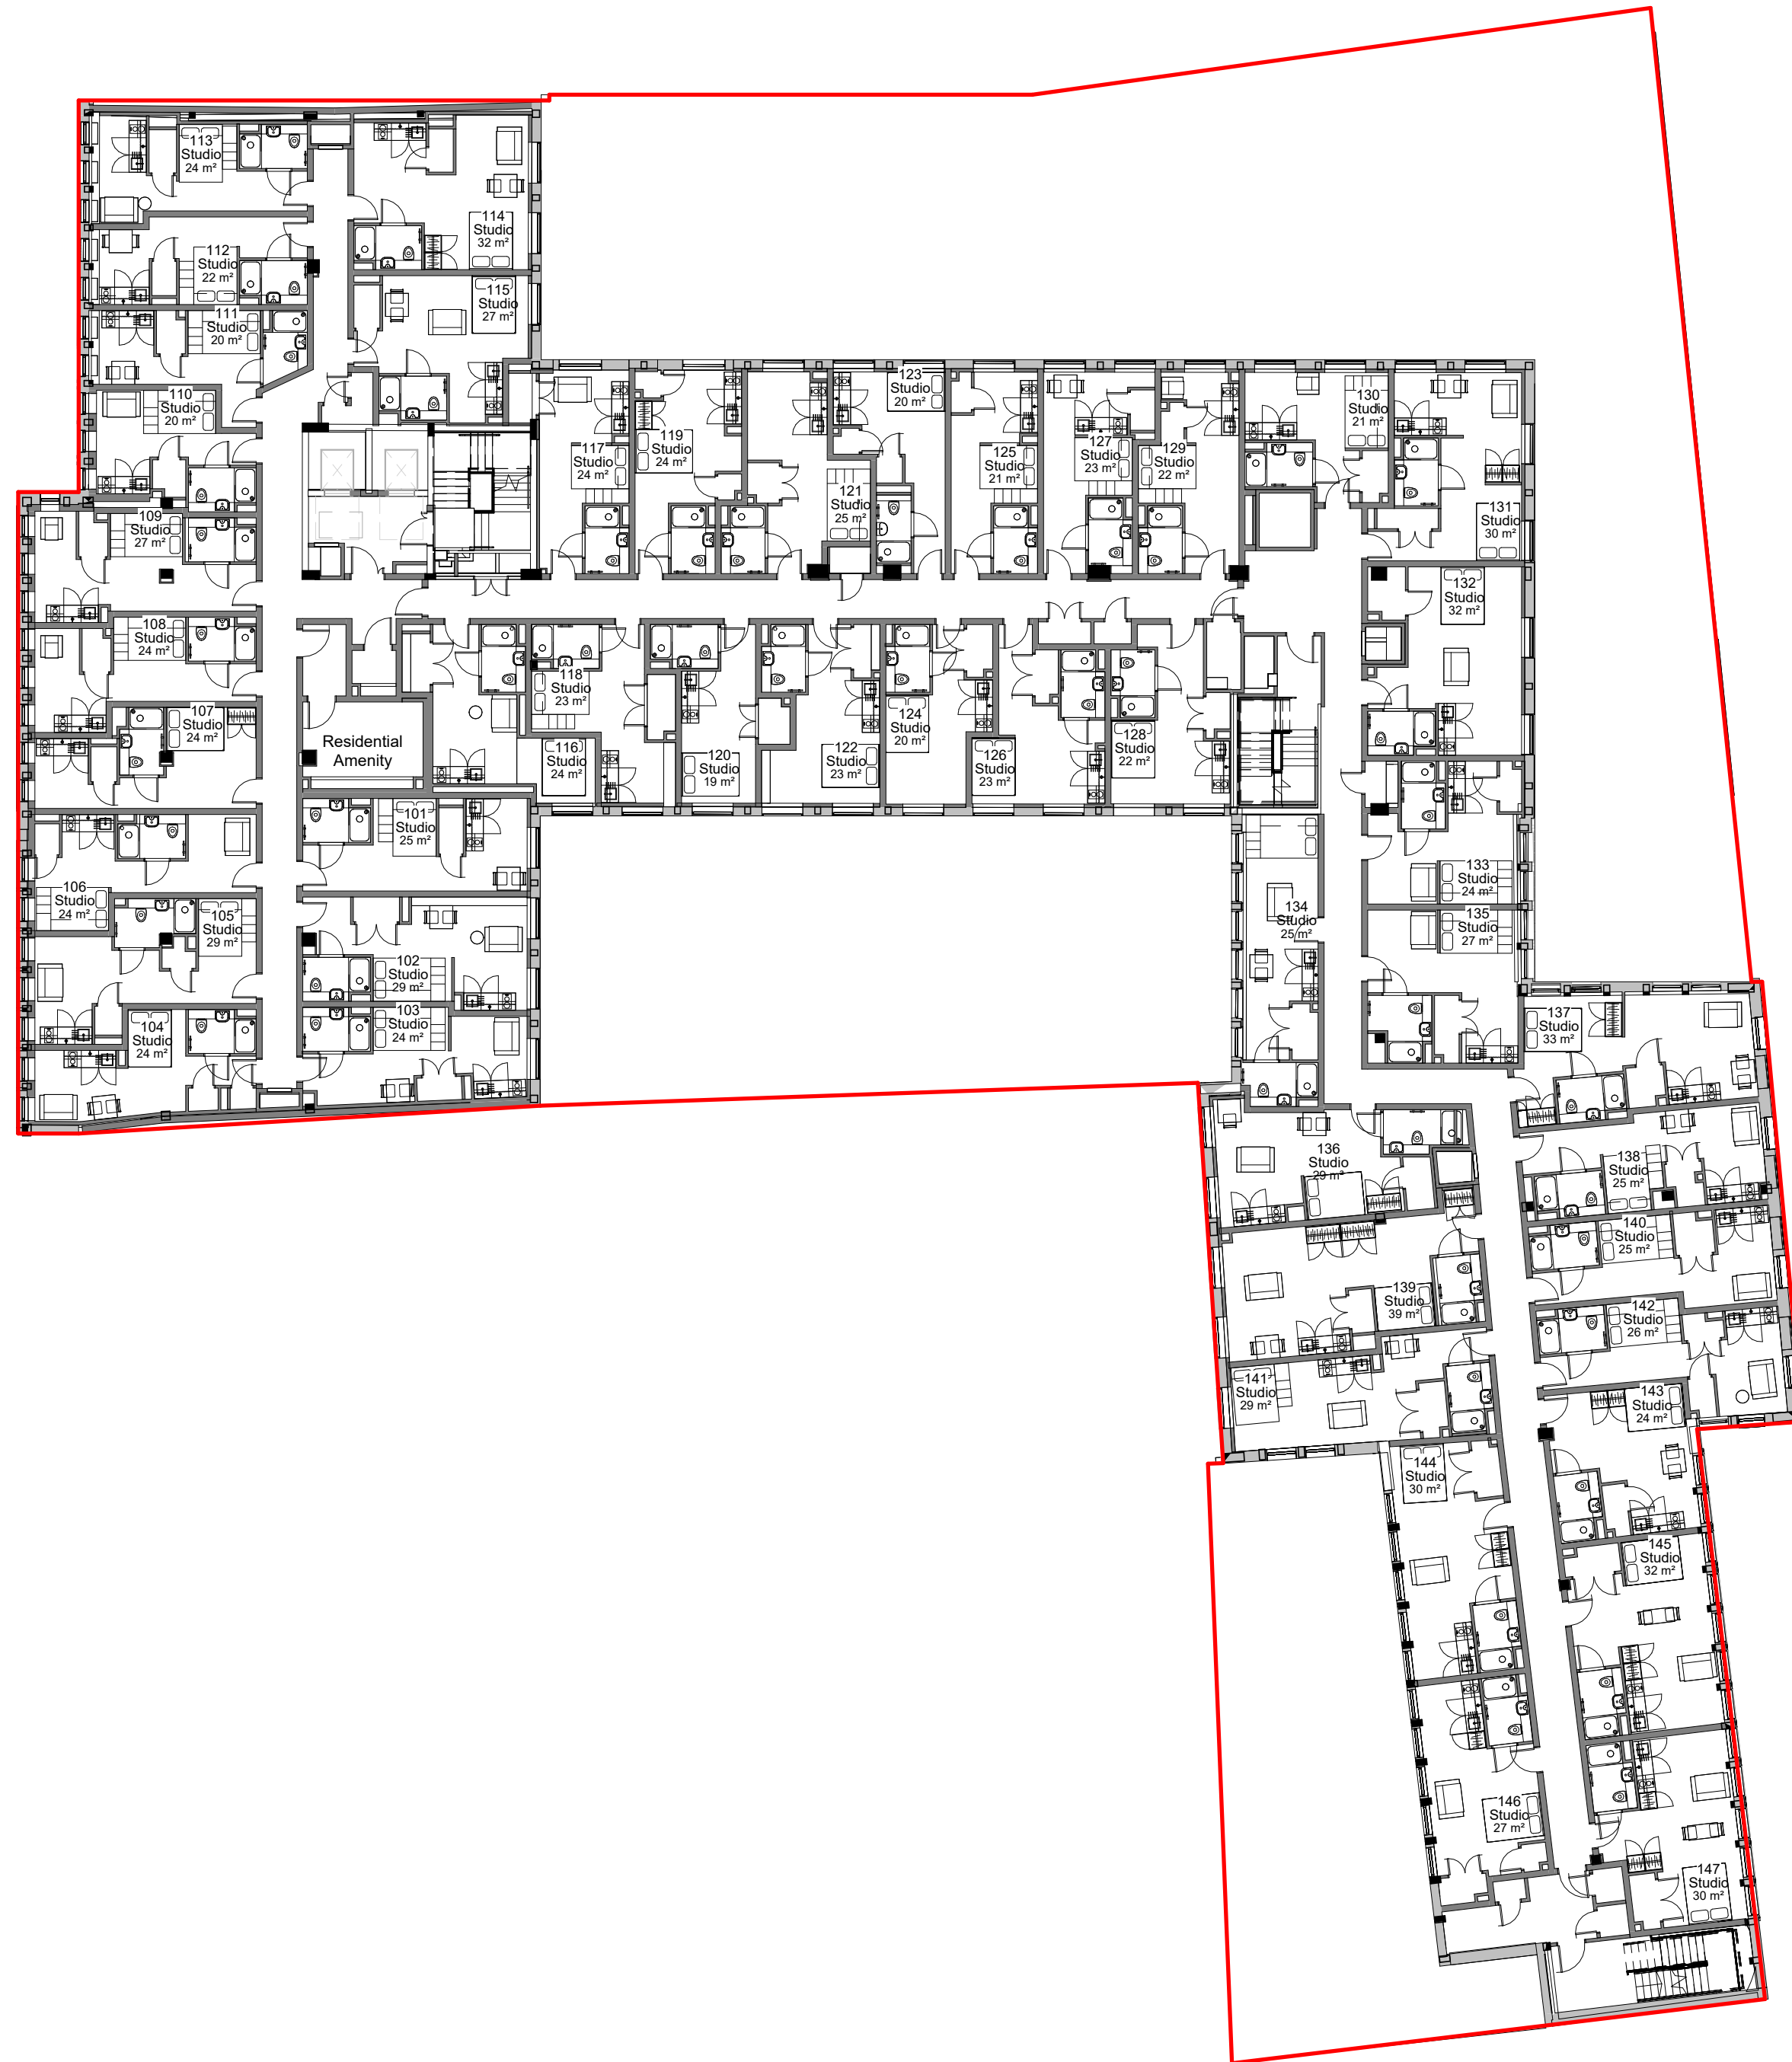

Rev	Date	Revision Details	Dr	Ch
-----	------	------------------	----	----



Bristol: Westworks, Beacon Tower,
Colston Street, Bristol, BS1 4XE
T 0117 214 1101 E bristol@cewestworks.com

Sussex: 64 - 68 Brighton Road, Worthing,
West Sussex, BN11 2EN
T 01903 248777 E sussex@cearchitecture.com

London: 76 Great Suffolk Street,
London SE1 0BL
T 020 7928 2773 E london@cearchitecture.com

WESTWORKS

www.ecwestworks.com

Job Title
Market Place Reading

Scale

2 0 2 4 6 8 10

Scale 1200 @A1 m



Job No	Origin	Vol	Level	Type	Role	Number	Status	Rev
W0821	WW	XX	01	DR	A	0252	S0	P01

PLANNING