



The Contractor shall verify and be responsible for all dimensions. DO NOT scale the drawing. Any errors or omissions shall be reported to Stantec without delay.
The Copyrights to all designs and drawings are the property of Stantec.
Reproduction or use for any purpose other than that authorised by Stantec is forbidden.

UTILITIES NOTE: The position of any existing public or private sewers, utility services, plant or apparatus shown on this drawing is believed to be correct, but no warranty to this is expressed or implied. Other such plant or apparatus may also be present but not shown. The Contractor is therefore advised to undertake their own investigation where the presence of any existing sewers, services, plant or apparatus may affect their operations.

 SITE BOUNDARY
 MAINTAINED CYCLE ROUTE

P01 FIRST ISSUE	ML	CB	2024.12.12
Issued/Revision	By	Appd	YYYY.MM.DD
	ML	ML	CB
	Dwn.	Dsgn.	Chkd.
			2024.12.12
			YYYY.MM.DD

S2 - FOR INFORMATION


This document is suitable only for the purpose noted above.
Use of this document for any other purpose is not permitted.

Client/Project
PACKAGED LIVING

Reading, UK

Title
MAINTAINED CYCLE ROUTE

Project No. 332610561	A1 Scale 1:200
Revision P01	Drawing No. 332610561-STN-HGN-XX-DR-H-0018

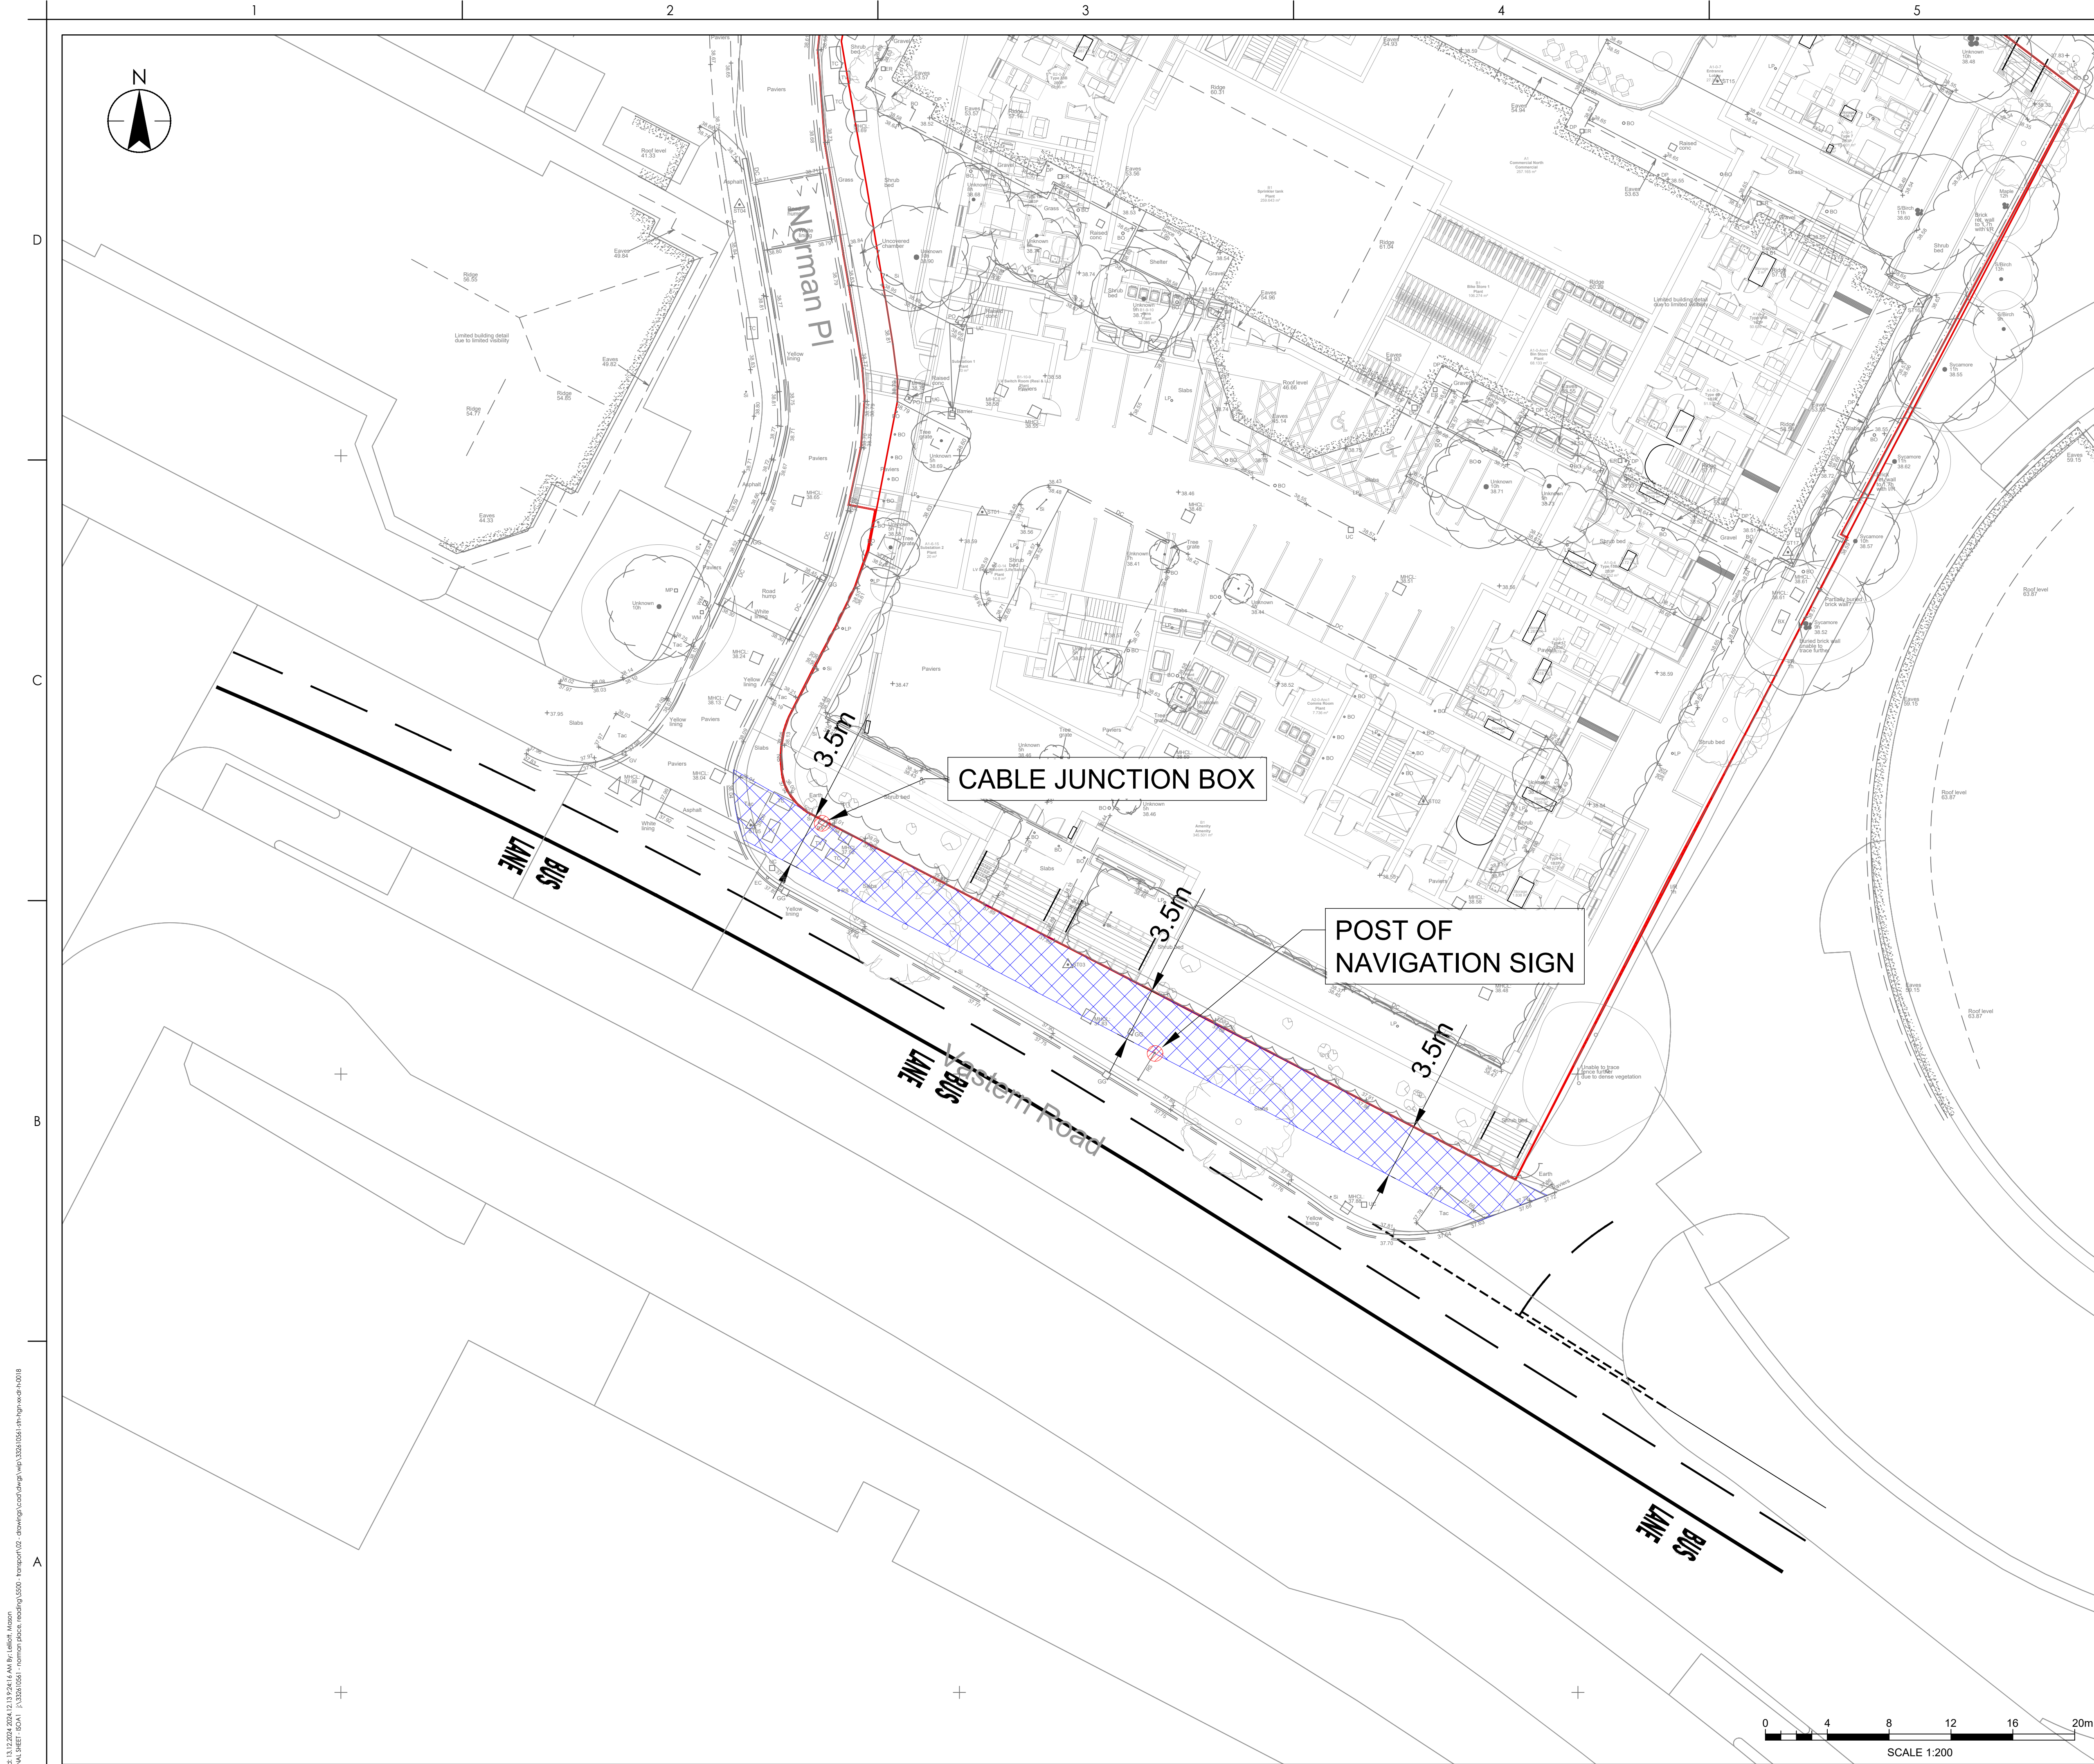

Printed: 13.12.2024 12:13 9:24:16 AM By: Telliott, Mazan
ORIGINAL SHEET - K0A1 [j:\332610561 - norman place, reading\5500 - transport\02 - drawings\cad\dwg\wip\332610561-stn-hgn-xx-dr-h-0018