


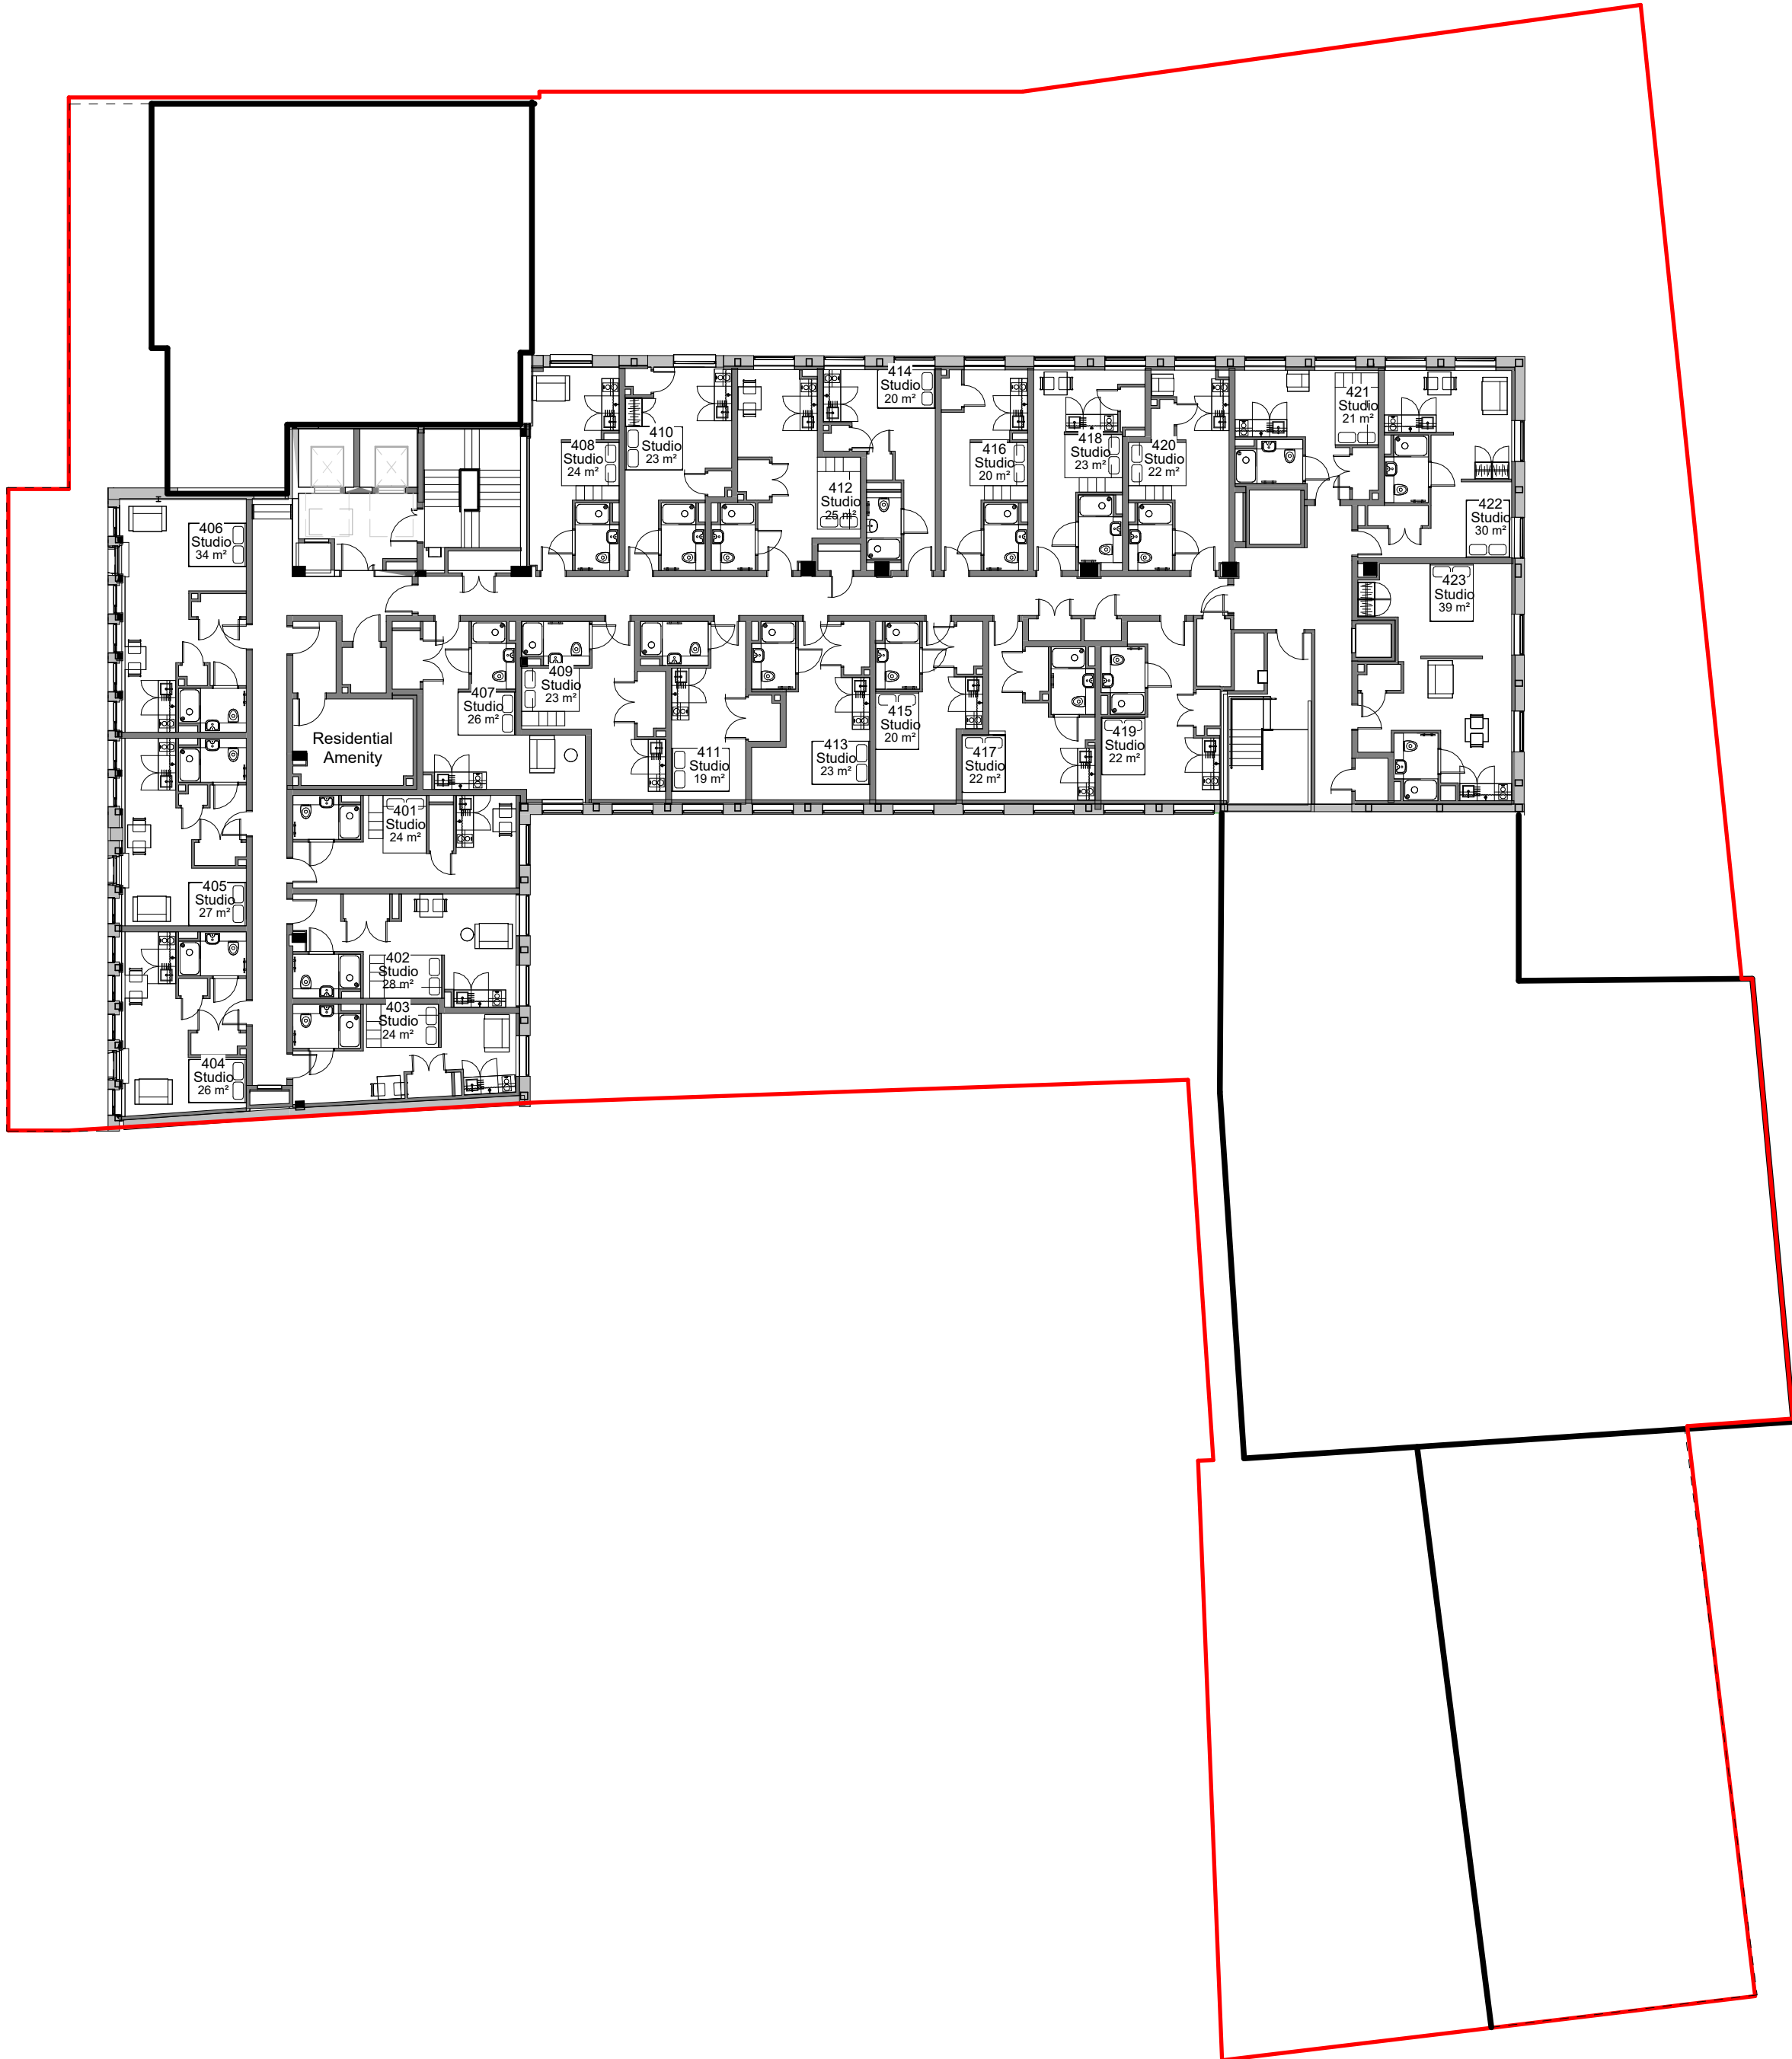

P01 06.12.24 ISSUED FOR PLANNING TC TC

| Rev | Date | Revision Details | Dr | Ch |
|-----|------|------------------|----|----|
|-----|------|------------------|----|----|




**Bristol:** Westworks, Beacon Tower,  
Colston Street, Bristol, BS1 4XE  
T 0117 214 1101 E [bristol@ecwestworks.com](mailto:bristol@ecwestworks.com)  
**Sussex:** 64 - 68 Brighton Road, Worthing,  
West Sussex, BN11 2EN  
T 01903 248777 E [sussex@ecarchitecture.com](mailto:sussex@ecarchitecture.com)  
**London:** 76 Great Suffolk Street,  
London SE1 0BL  
T 020 7928 2773 E [london@ecarchitecture.com](mailto:london@ecarchitecture.com)

**WESTWORKS**  
[www.ecwestworks.com](http://www.ecwestworks.com)

Client's Name  
TENE LIVING

Job Title  
Market Place Reading

Drawing Title  
Planning\_PDOnly\_Level 04

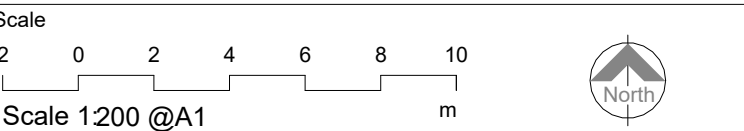

| Drawn | Checked | Date     |
|-------|---------|----------|
| RC    | TC      | 06/12/24 |

| Job No | Origin | Vol | Level | Type | Role | Number | Status | Rev |
|--------|--------|-----|-------|------|------|--------|--------|-----|
| W0821  | WW     | XX  | 04    | DR   | A    | 0255   | S0     | P01 |

Status

PLANNING