


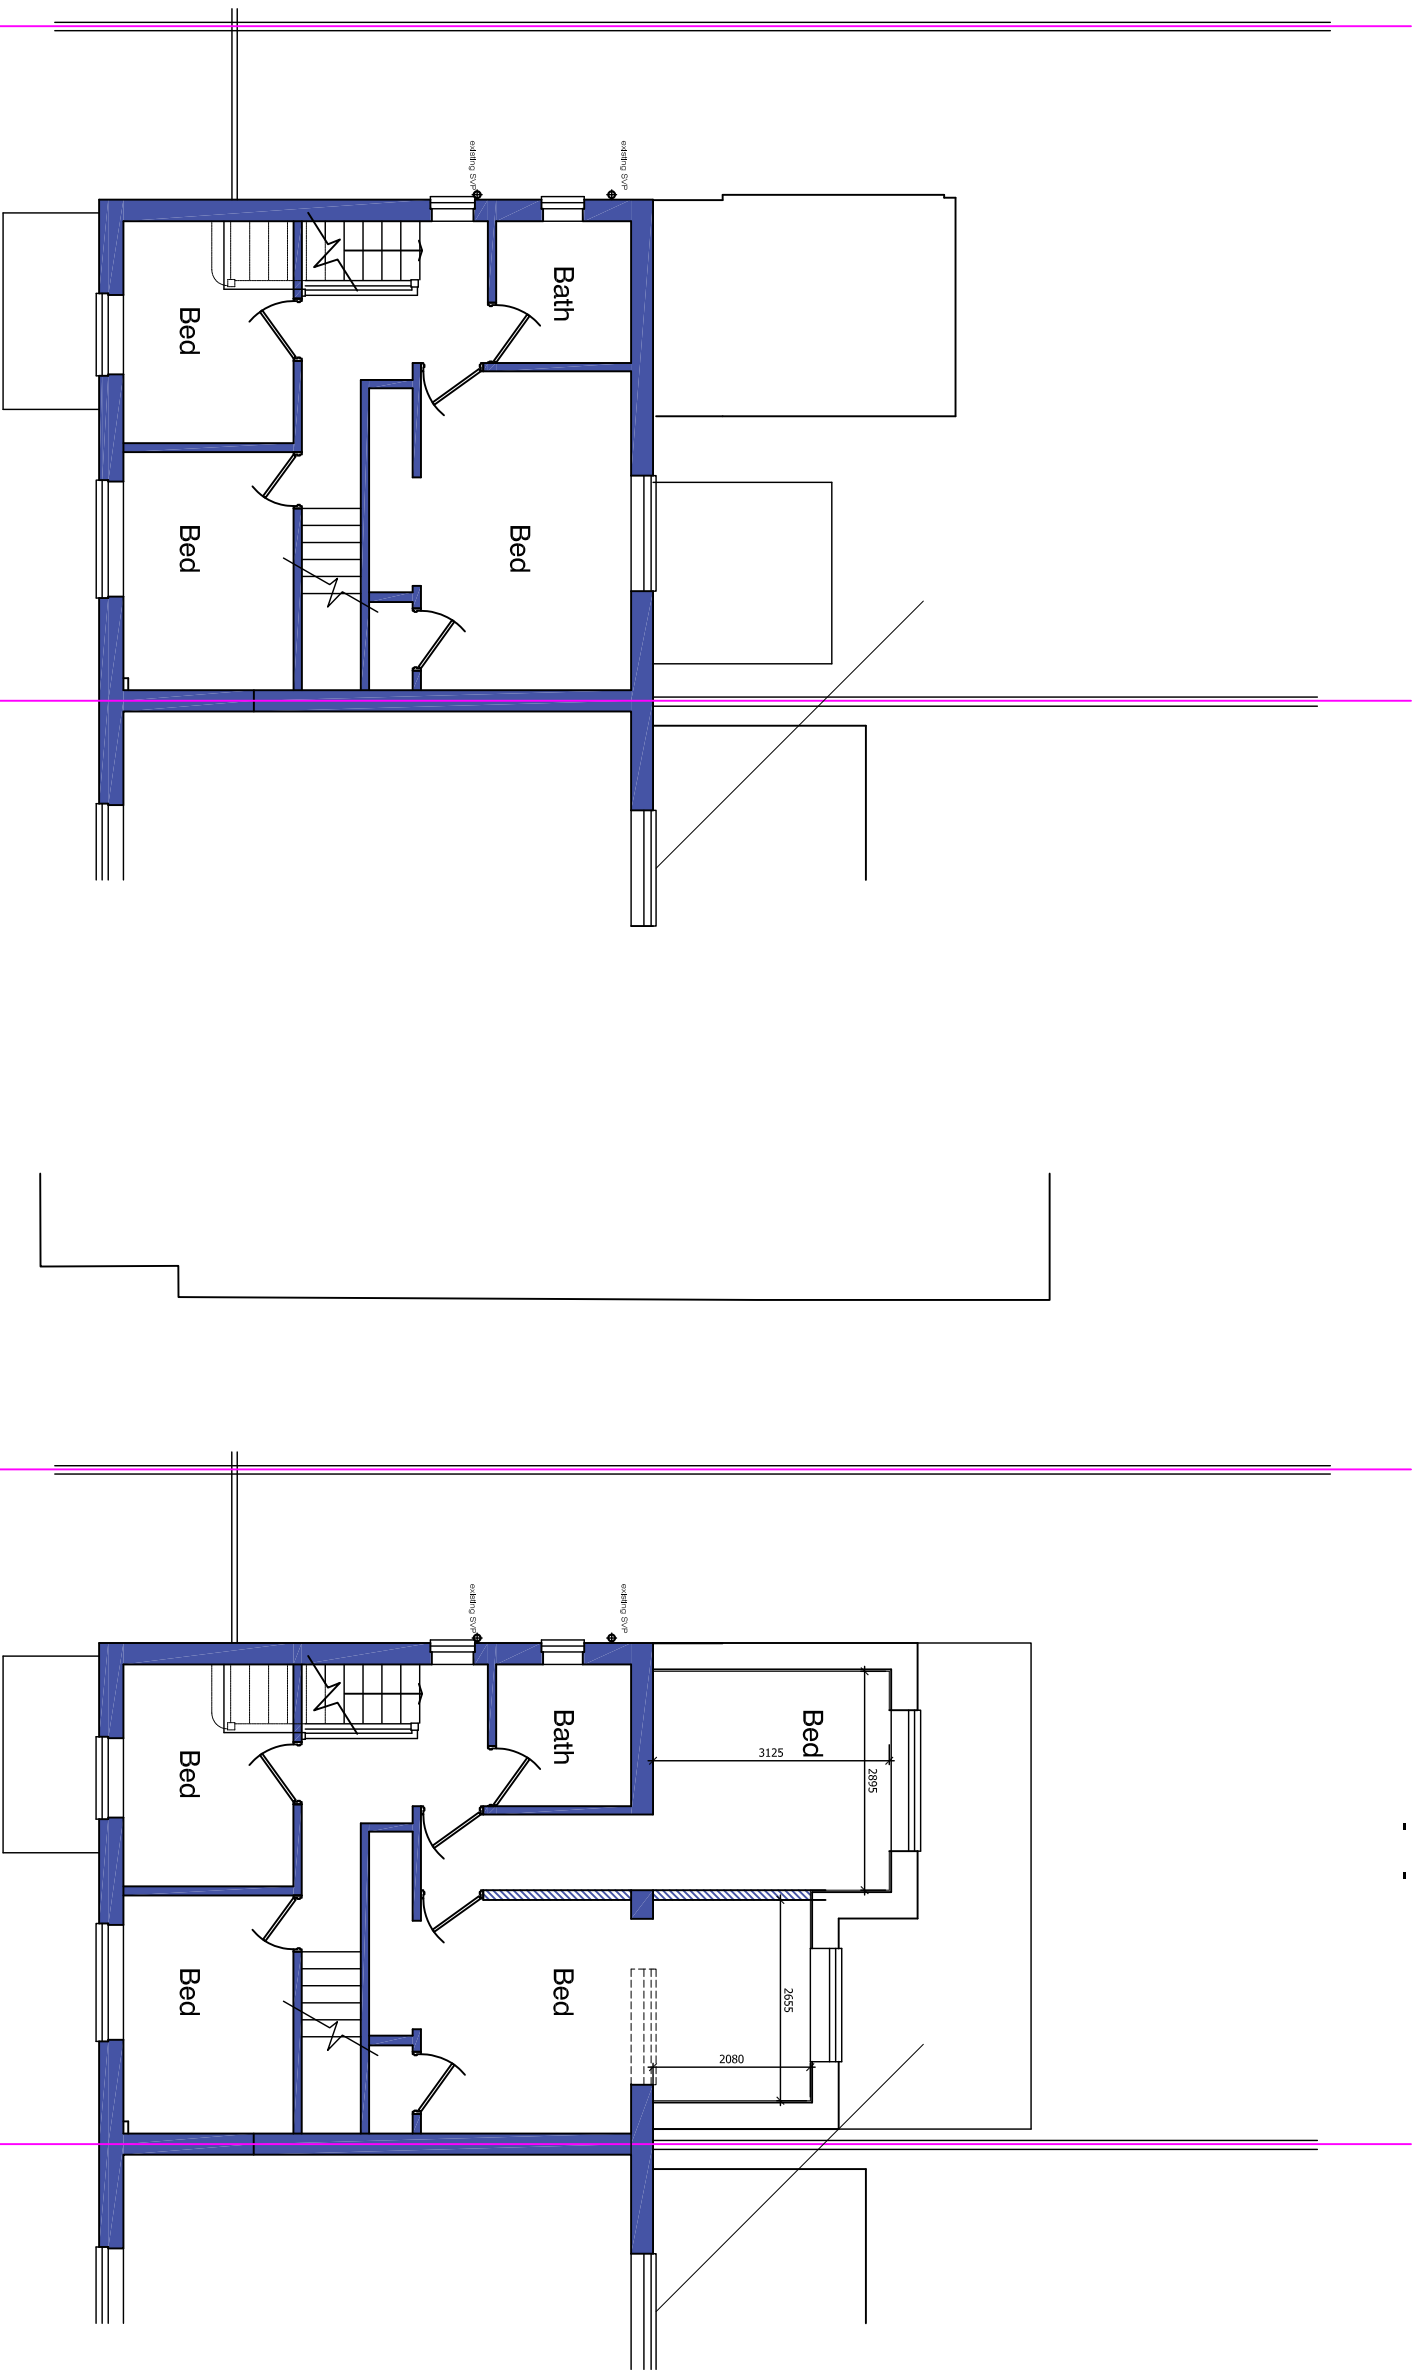

First Floor Plan - Existing

First Floor Plan - Proposed

