


|     |          |     |      |      |                                         |  |
|-----|----------|-----|------|------|-----------------------------------------|--|
|     |          |     |      |      |                                         |  |
|     |          |     |      |      |                                         |  |
|     |          |     |      |      |                                         |  |
| C   | 23.12.24 | JA  | DA   | JA   | ISSUED WITH HANDRAIL ADDED FOR APPROVAL |  |
| B   | 01.07.24 | JA  | DA   | JA   | ISSUED FOR PLANNING APPROVAL            |  |
| A   | 24.05.24 | JA  | DA   | JA   | ISSUED TO CLIENT                        |  |
| REV | DATE     | DRN | CHKD | APPD | DESCRIPTION                             |  |

DRAWING STATUS

For Approval

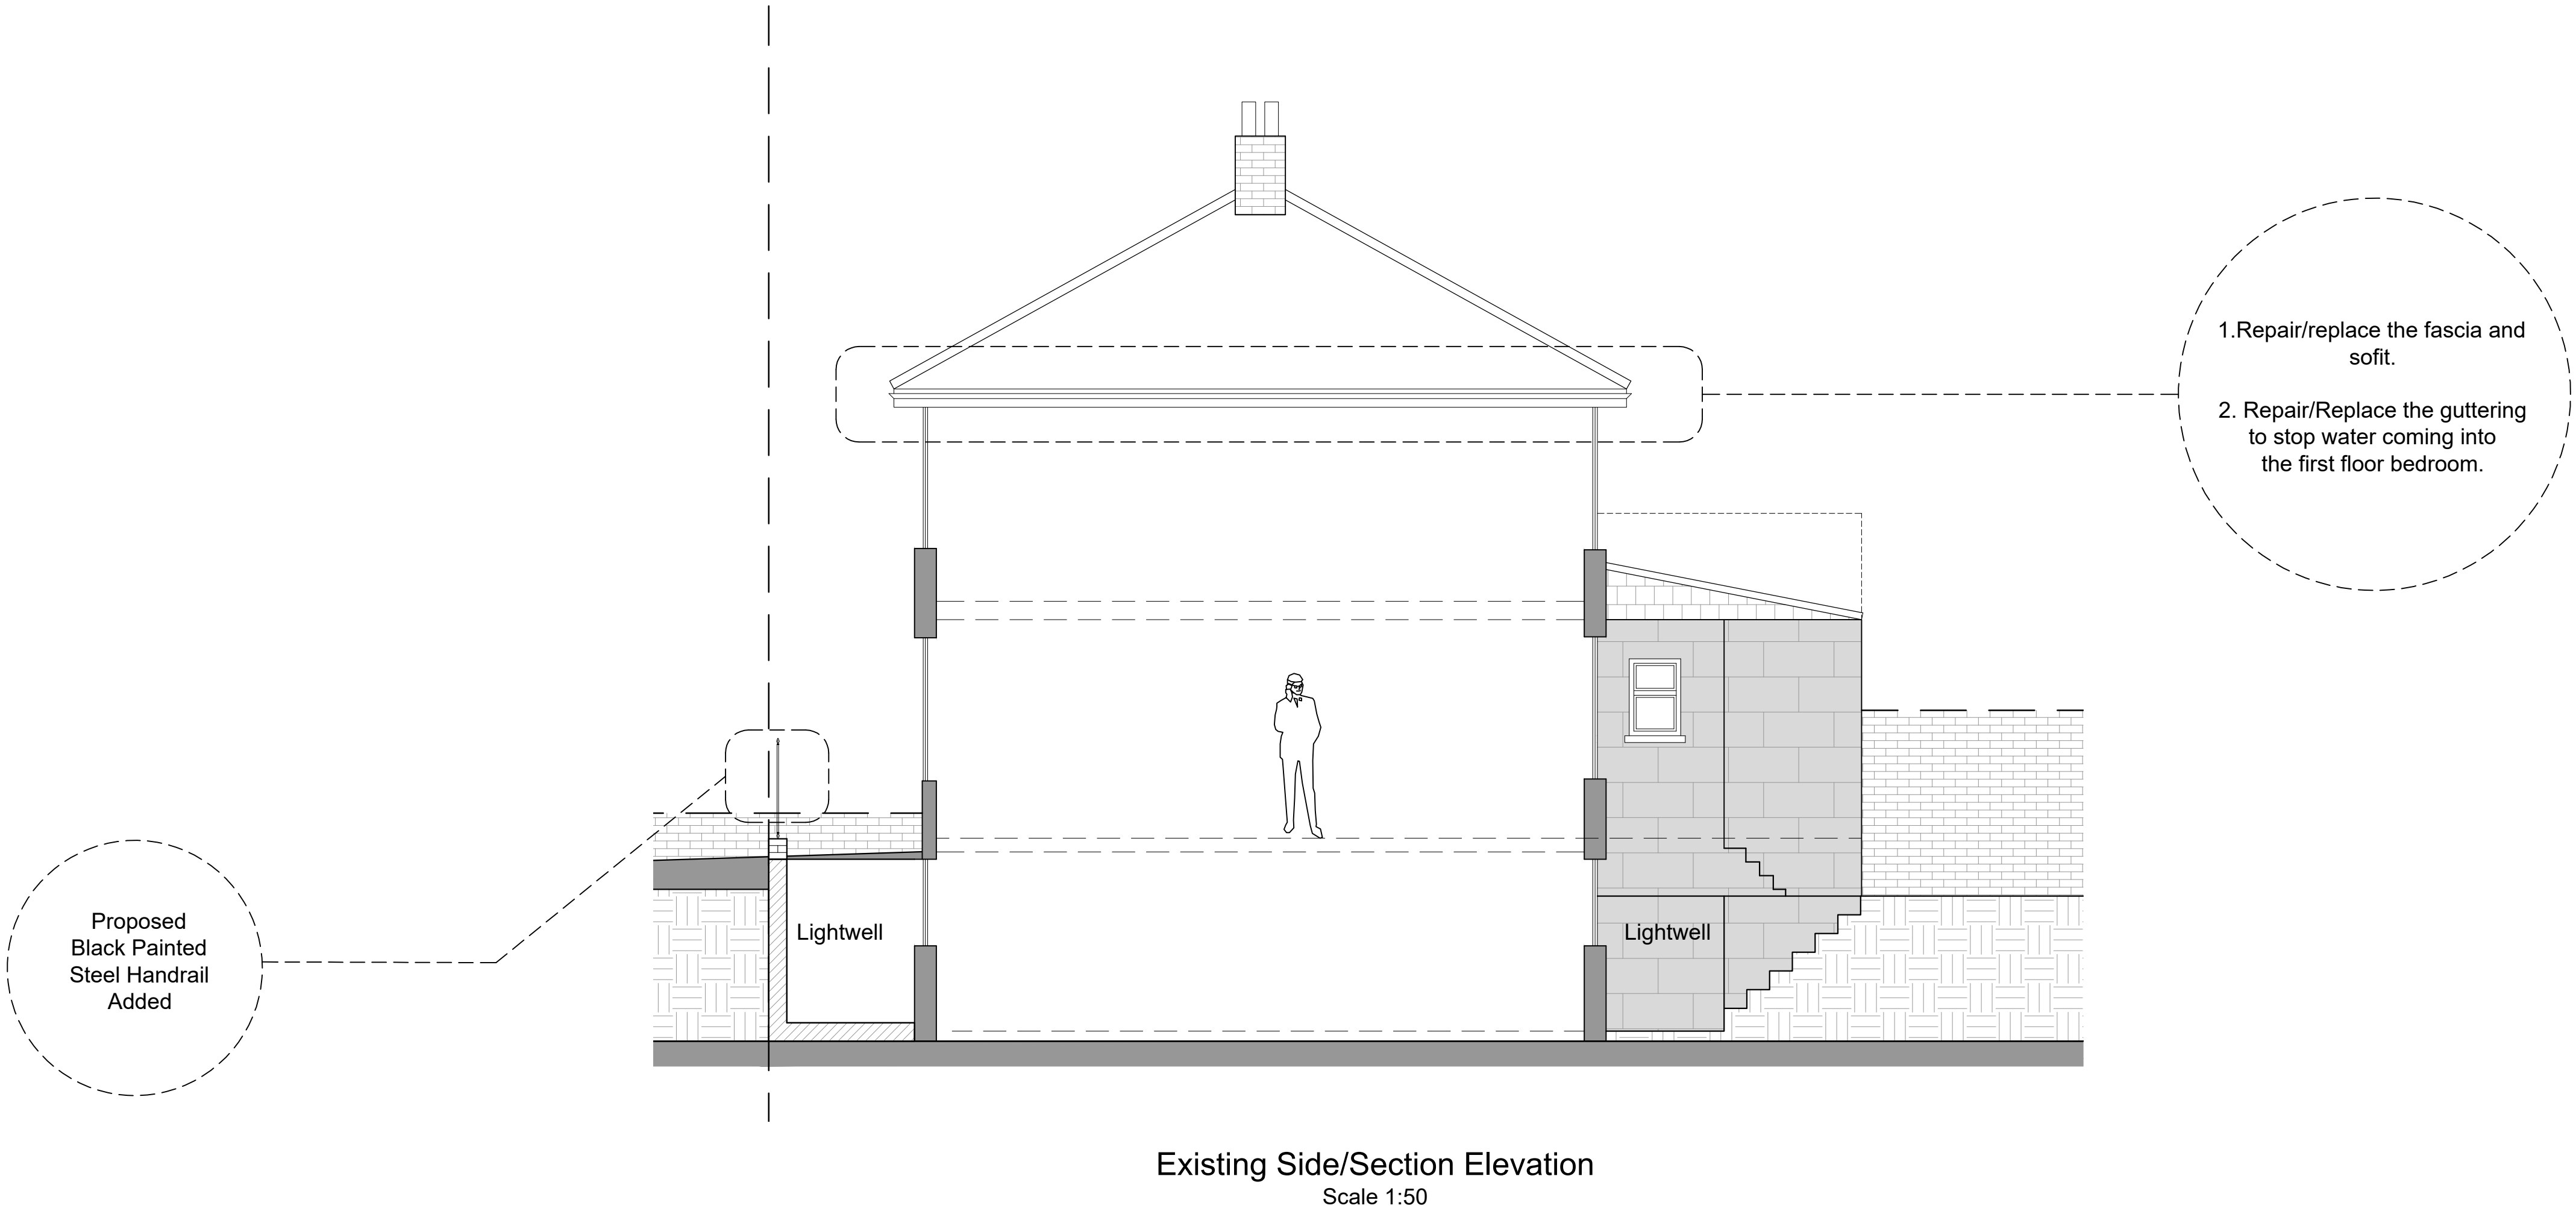

E: [info@bluebirdengineering.co.uk](mailto:info@bluebirdengineering.co.uk)  
T: 0118 9583 551  
A: 46LondonStreet,Reading,RG1 4SQ

|                                 |                |                                |  |
|---------------------------------|----------------|--------------------------------|--|
| CLIENT                          |                | Mr Nima Gholi                  |  |
| PROJECT                         |                | 33 Baker Street<br>Reading     |  |
| TITLE                           |                | Existing<br>Side<br>Elevations |  |
| DRAWN<br>JA                     | DATE<br>May 24 | SCALE<br>As Shown @ A1         |  |
| DRG NO<br>A-1120                |                | REV<br>C                       |  |
| © BLUEBIRD ENGINEERING LTD 2022 |                |                                |  |