



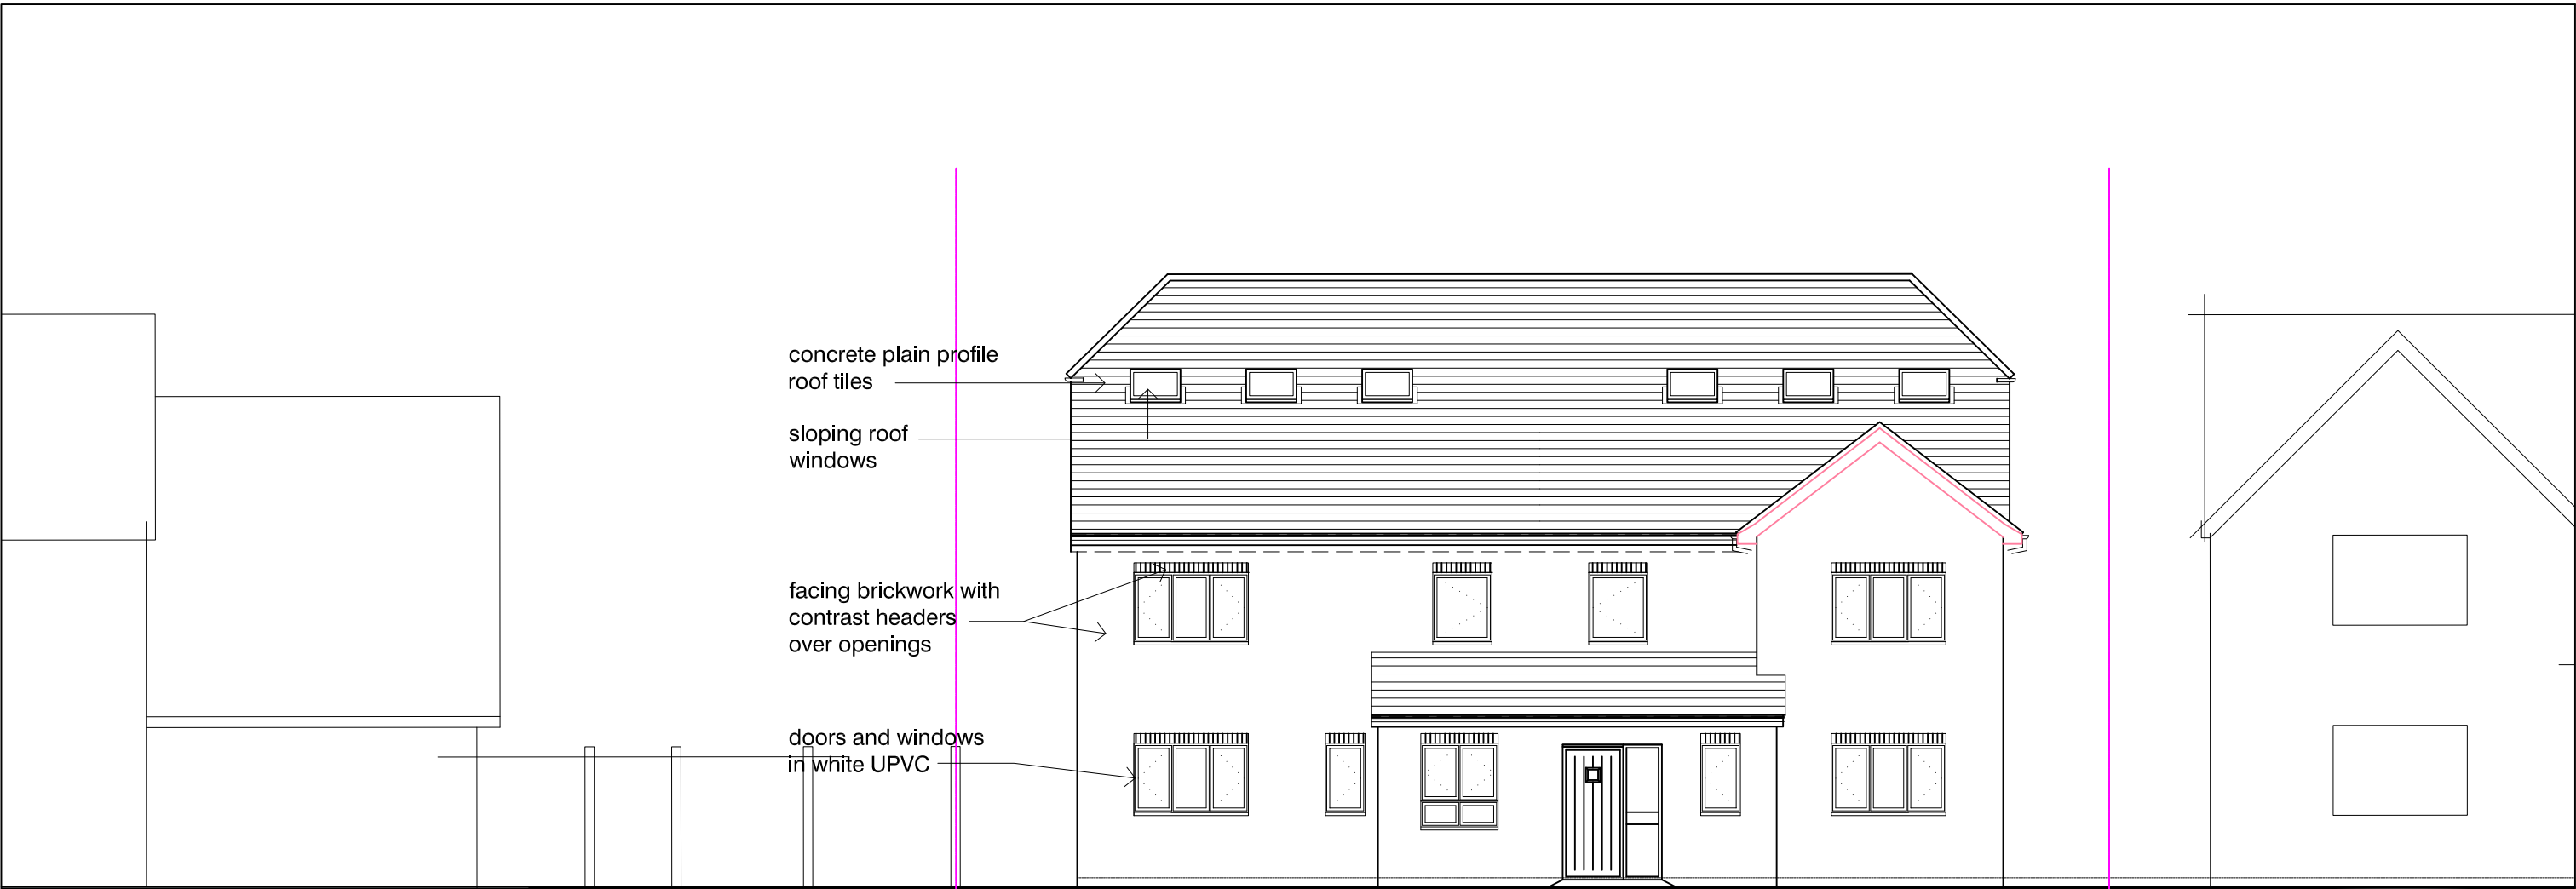

No 10c
STREET ELEVATION


No 9

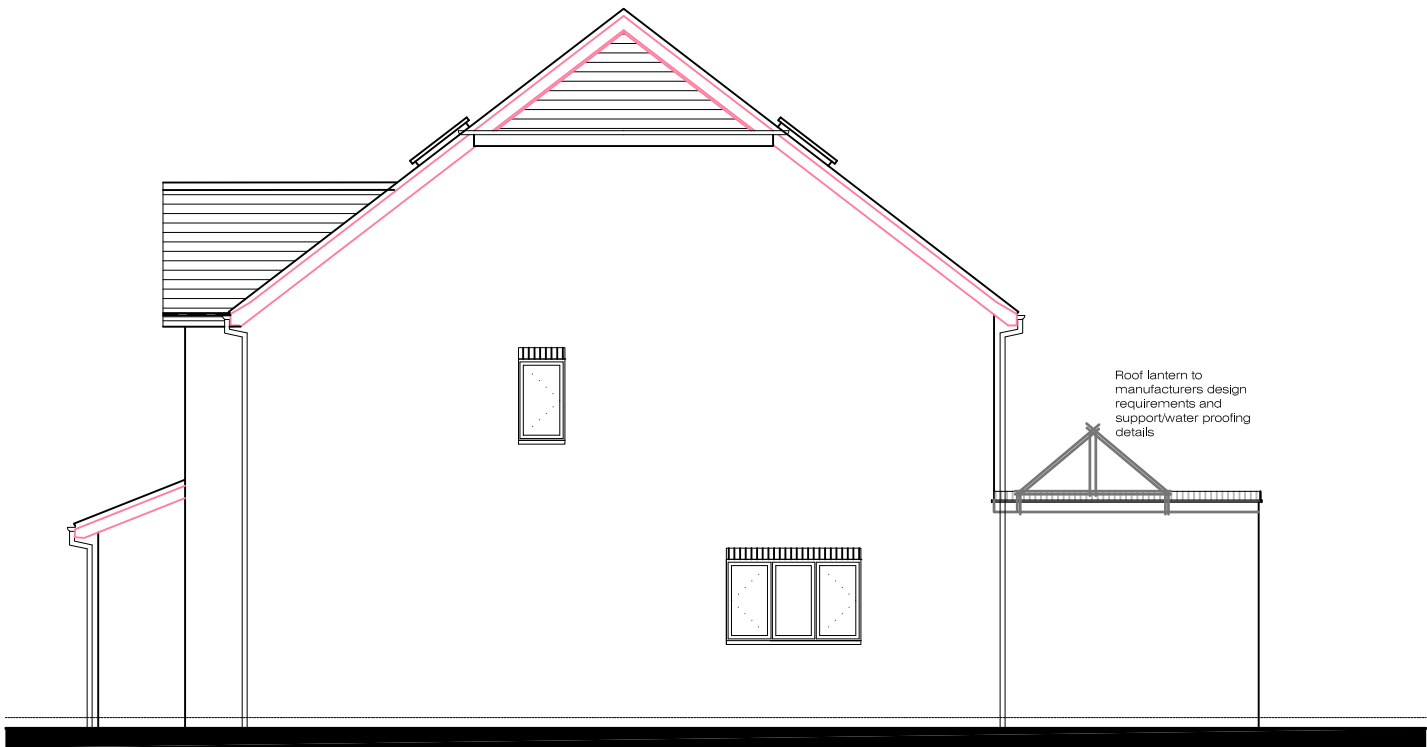

SIDE ELEVATION



REAR ELEVATION

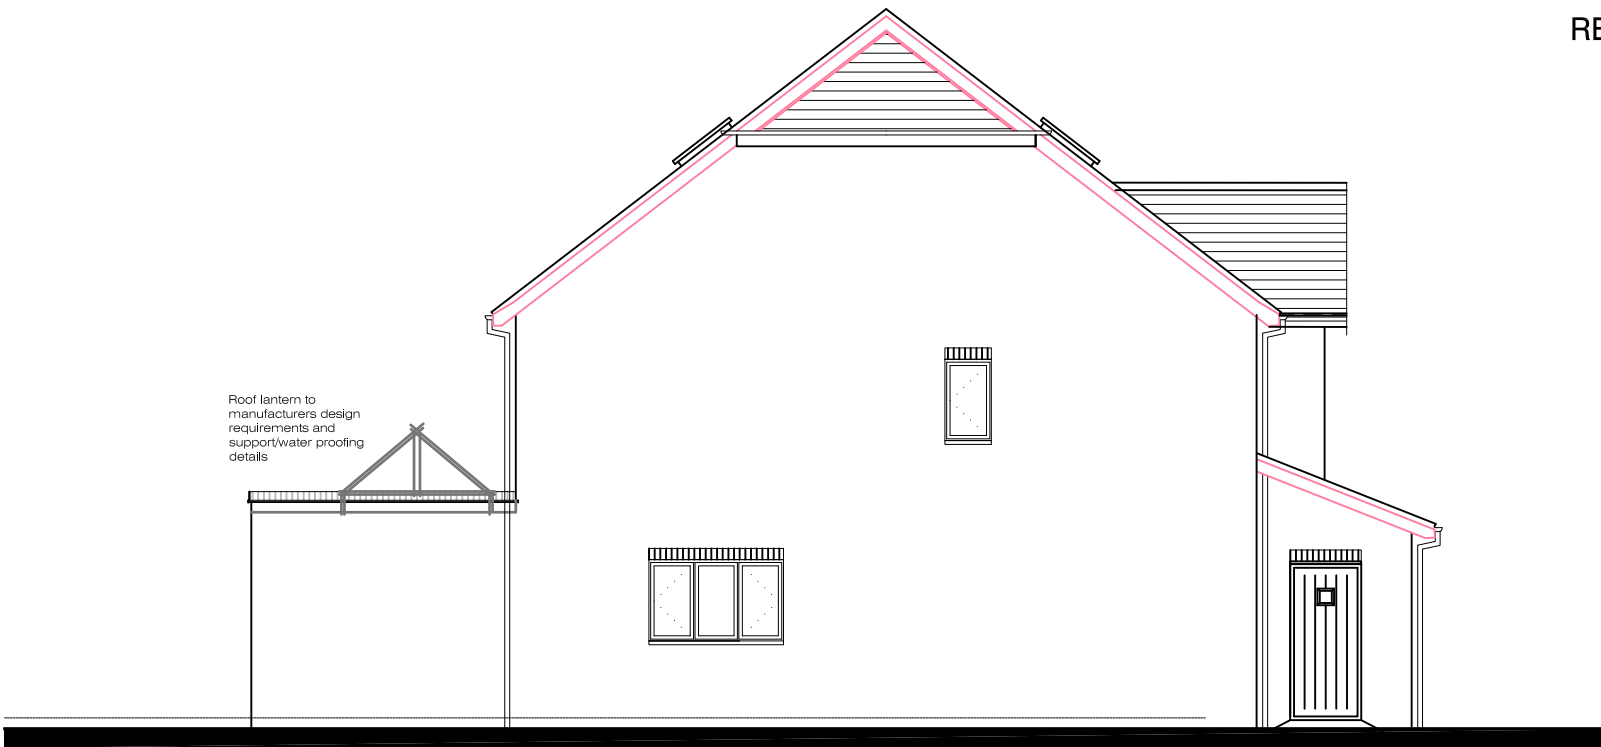

SIDE ELEVATION



Vivara Pro WoodStone Swift Nest Box

- Bird box specification:
- The recommended bird boxes will be constructed of woodcrete/ woodstone. Boxes of this construction are designed to require no maintenance and a lifespan of 25 years plus.
 - 2x Woodstone Nest Boxes (or a similar alternative brand) with 28mm entrance holes are proposed on the trees, as shown in Figure 8.
 - 1x Vivara Pro WoodStone Swift Nest Box (or a similar alternative brand) is proposed on the building, as shown in Figure 9.
 - Woodstone Nest Boxes should be positioned approximately 3m above ground level where they will be sheltered from prevailing wind, rain and strong sunlight.
 - Vivara Pro WoodStone Swift Nest Boxes should be positioned at the eaves of the building.