


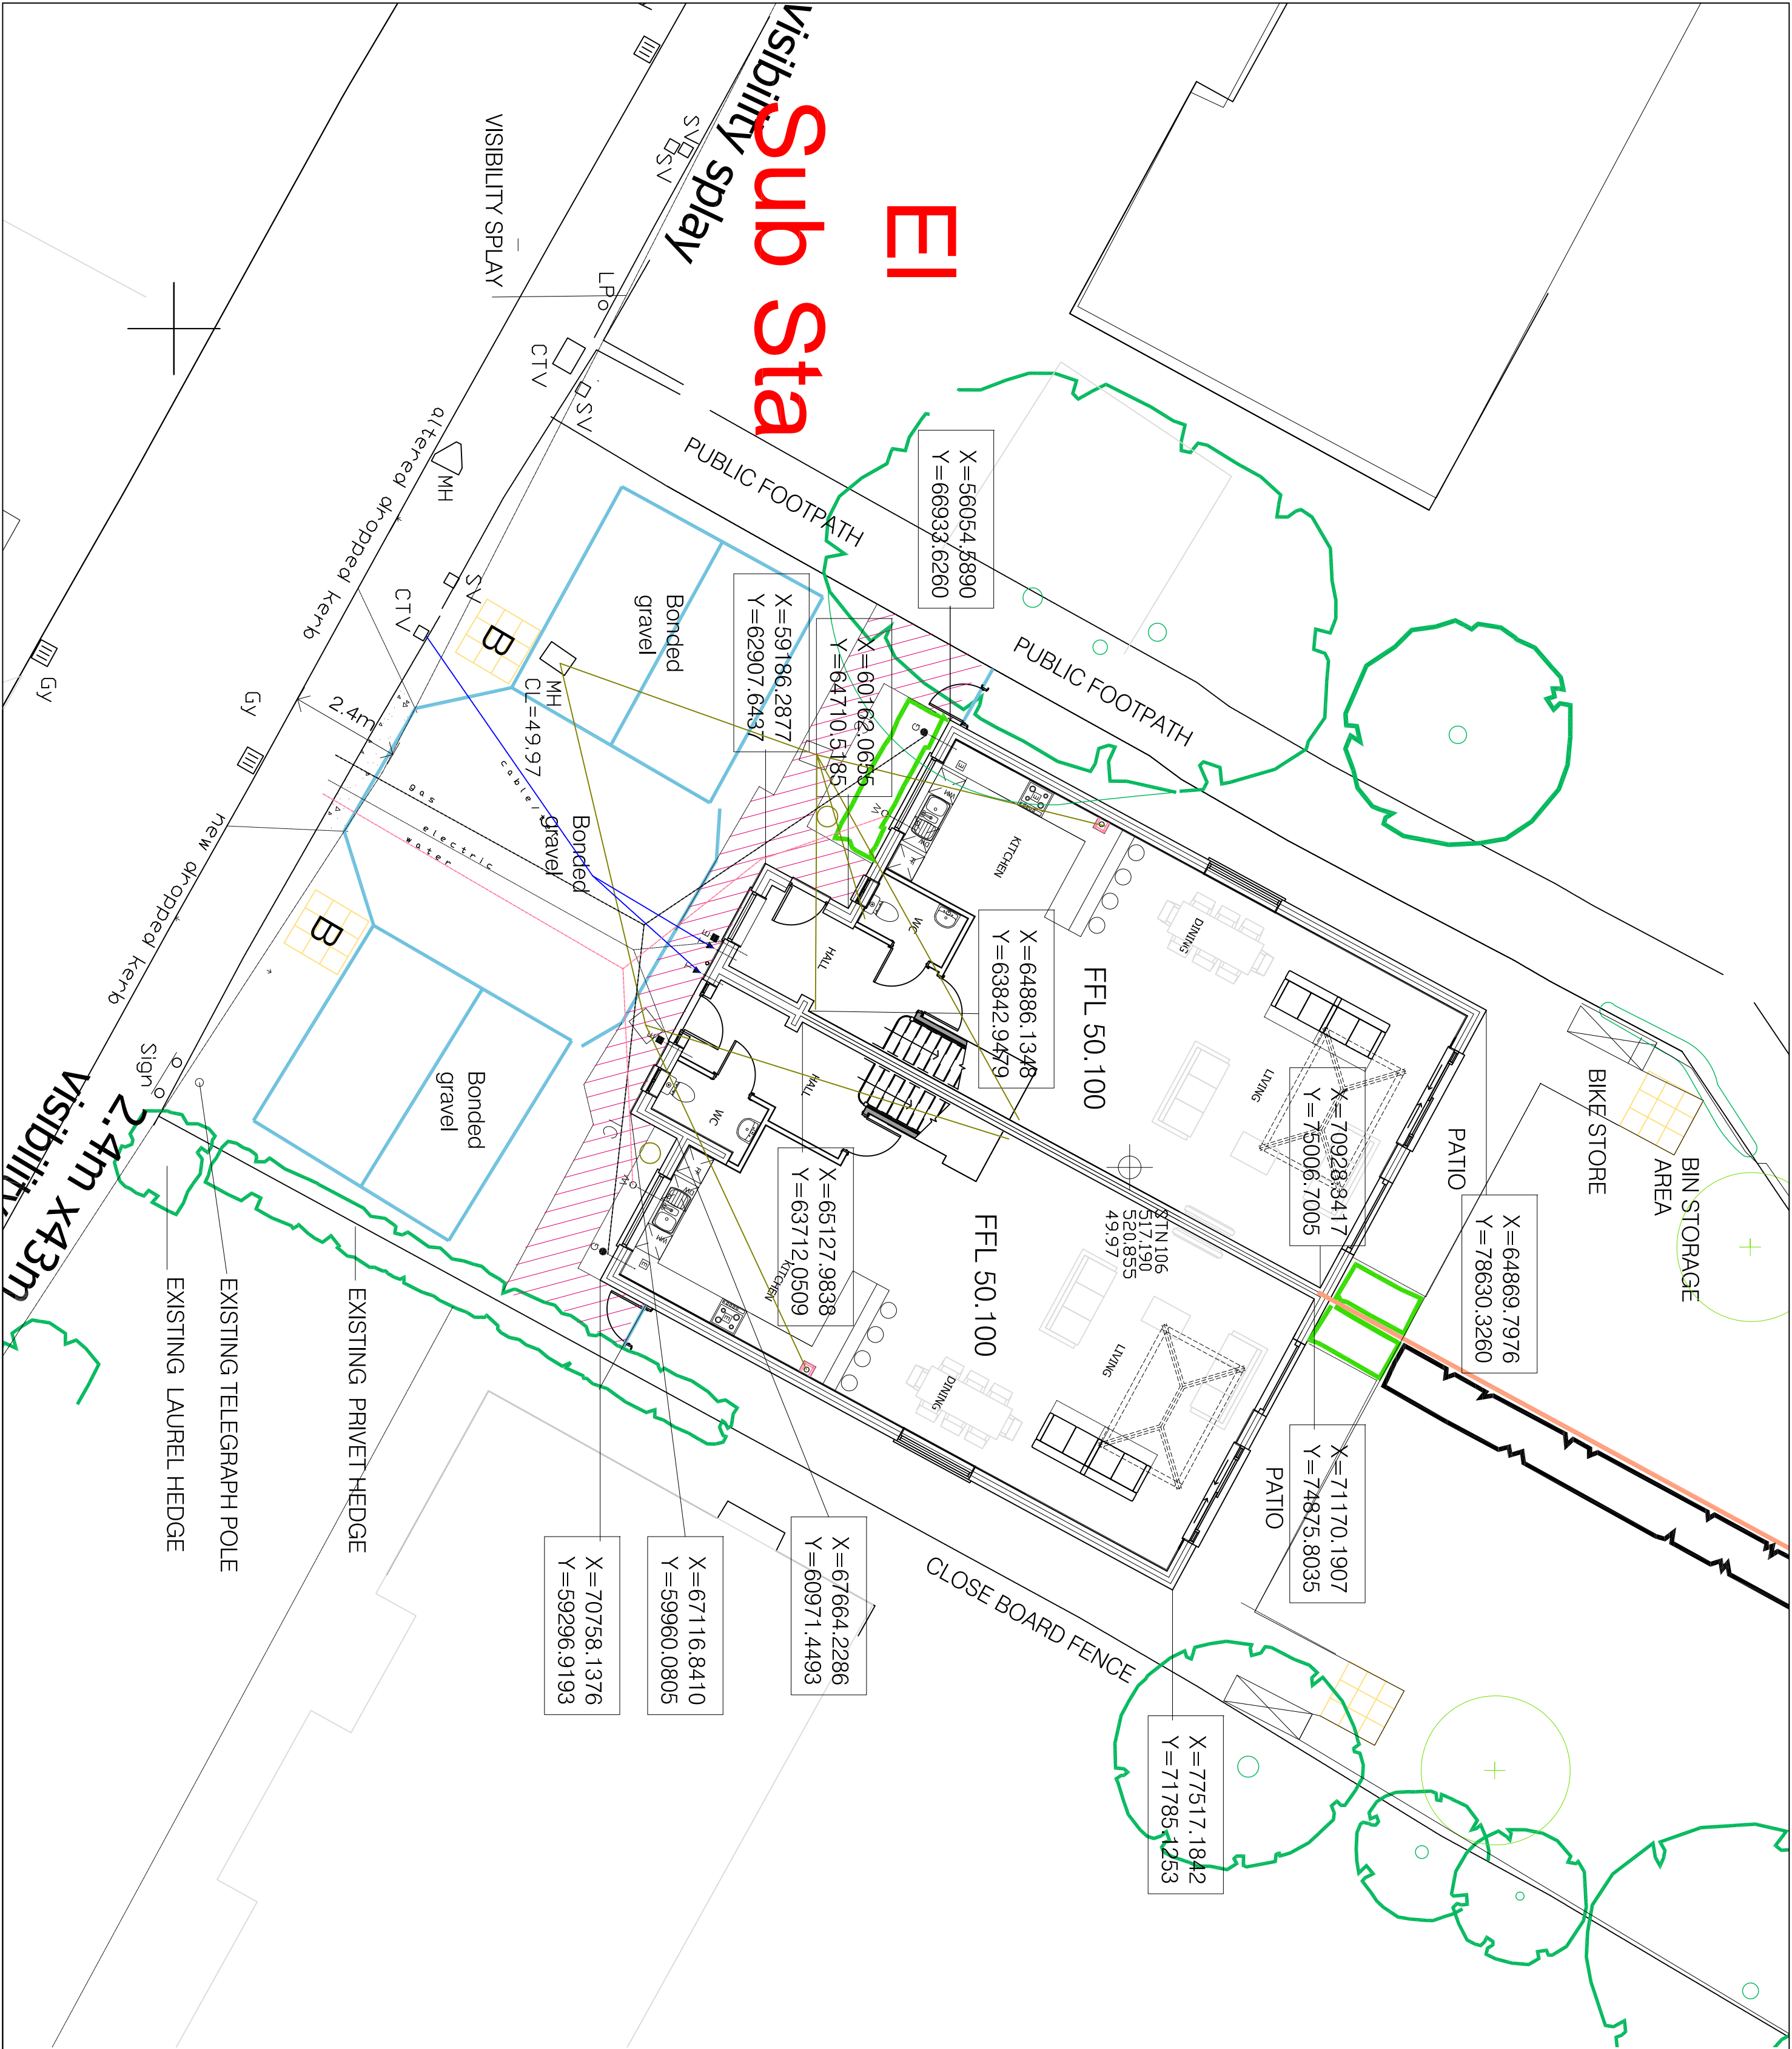

No.	Revision	Date

Project

Proposed replacement dwellings comprising pair of 2-Storey 3bedroom semi-detached houses with rooms in lofts on land at 7 Hawthorn Road, Caversham for Rosegold Estates Ltd

Title

PROPOSED SETTING OUT AND SERVICES

Scale: 1:100 @ A2

Date: September 2024

Drawing No: HRC07:S1 Rev -