



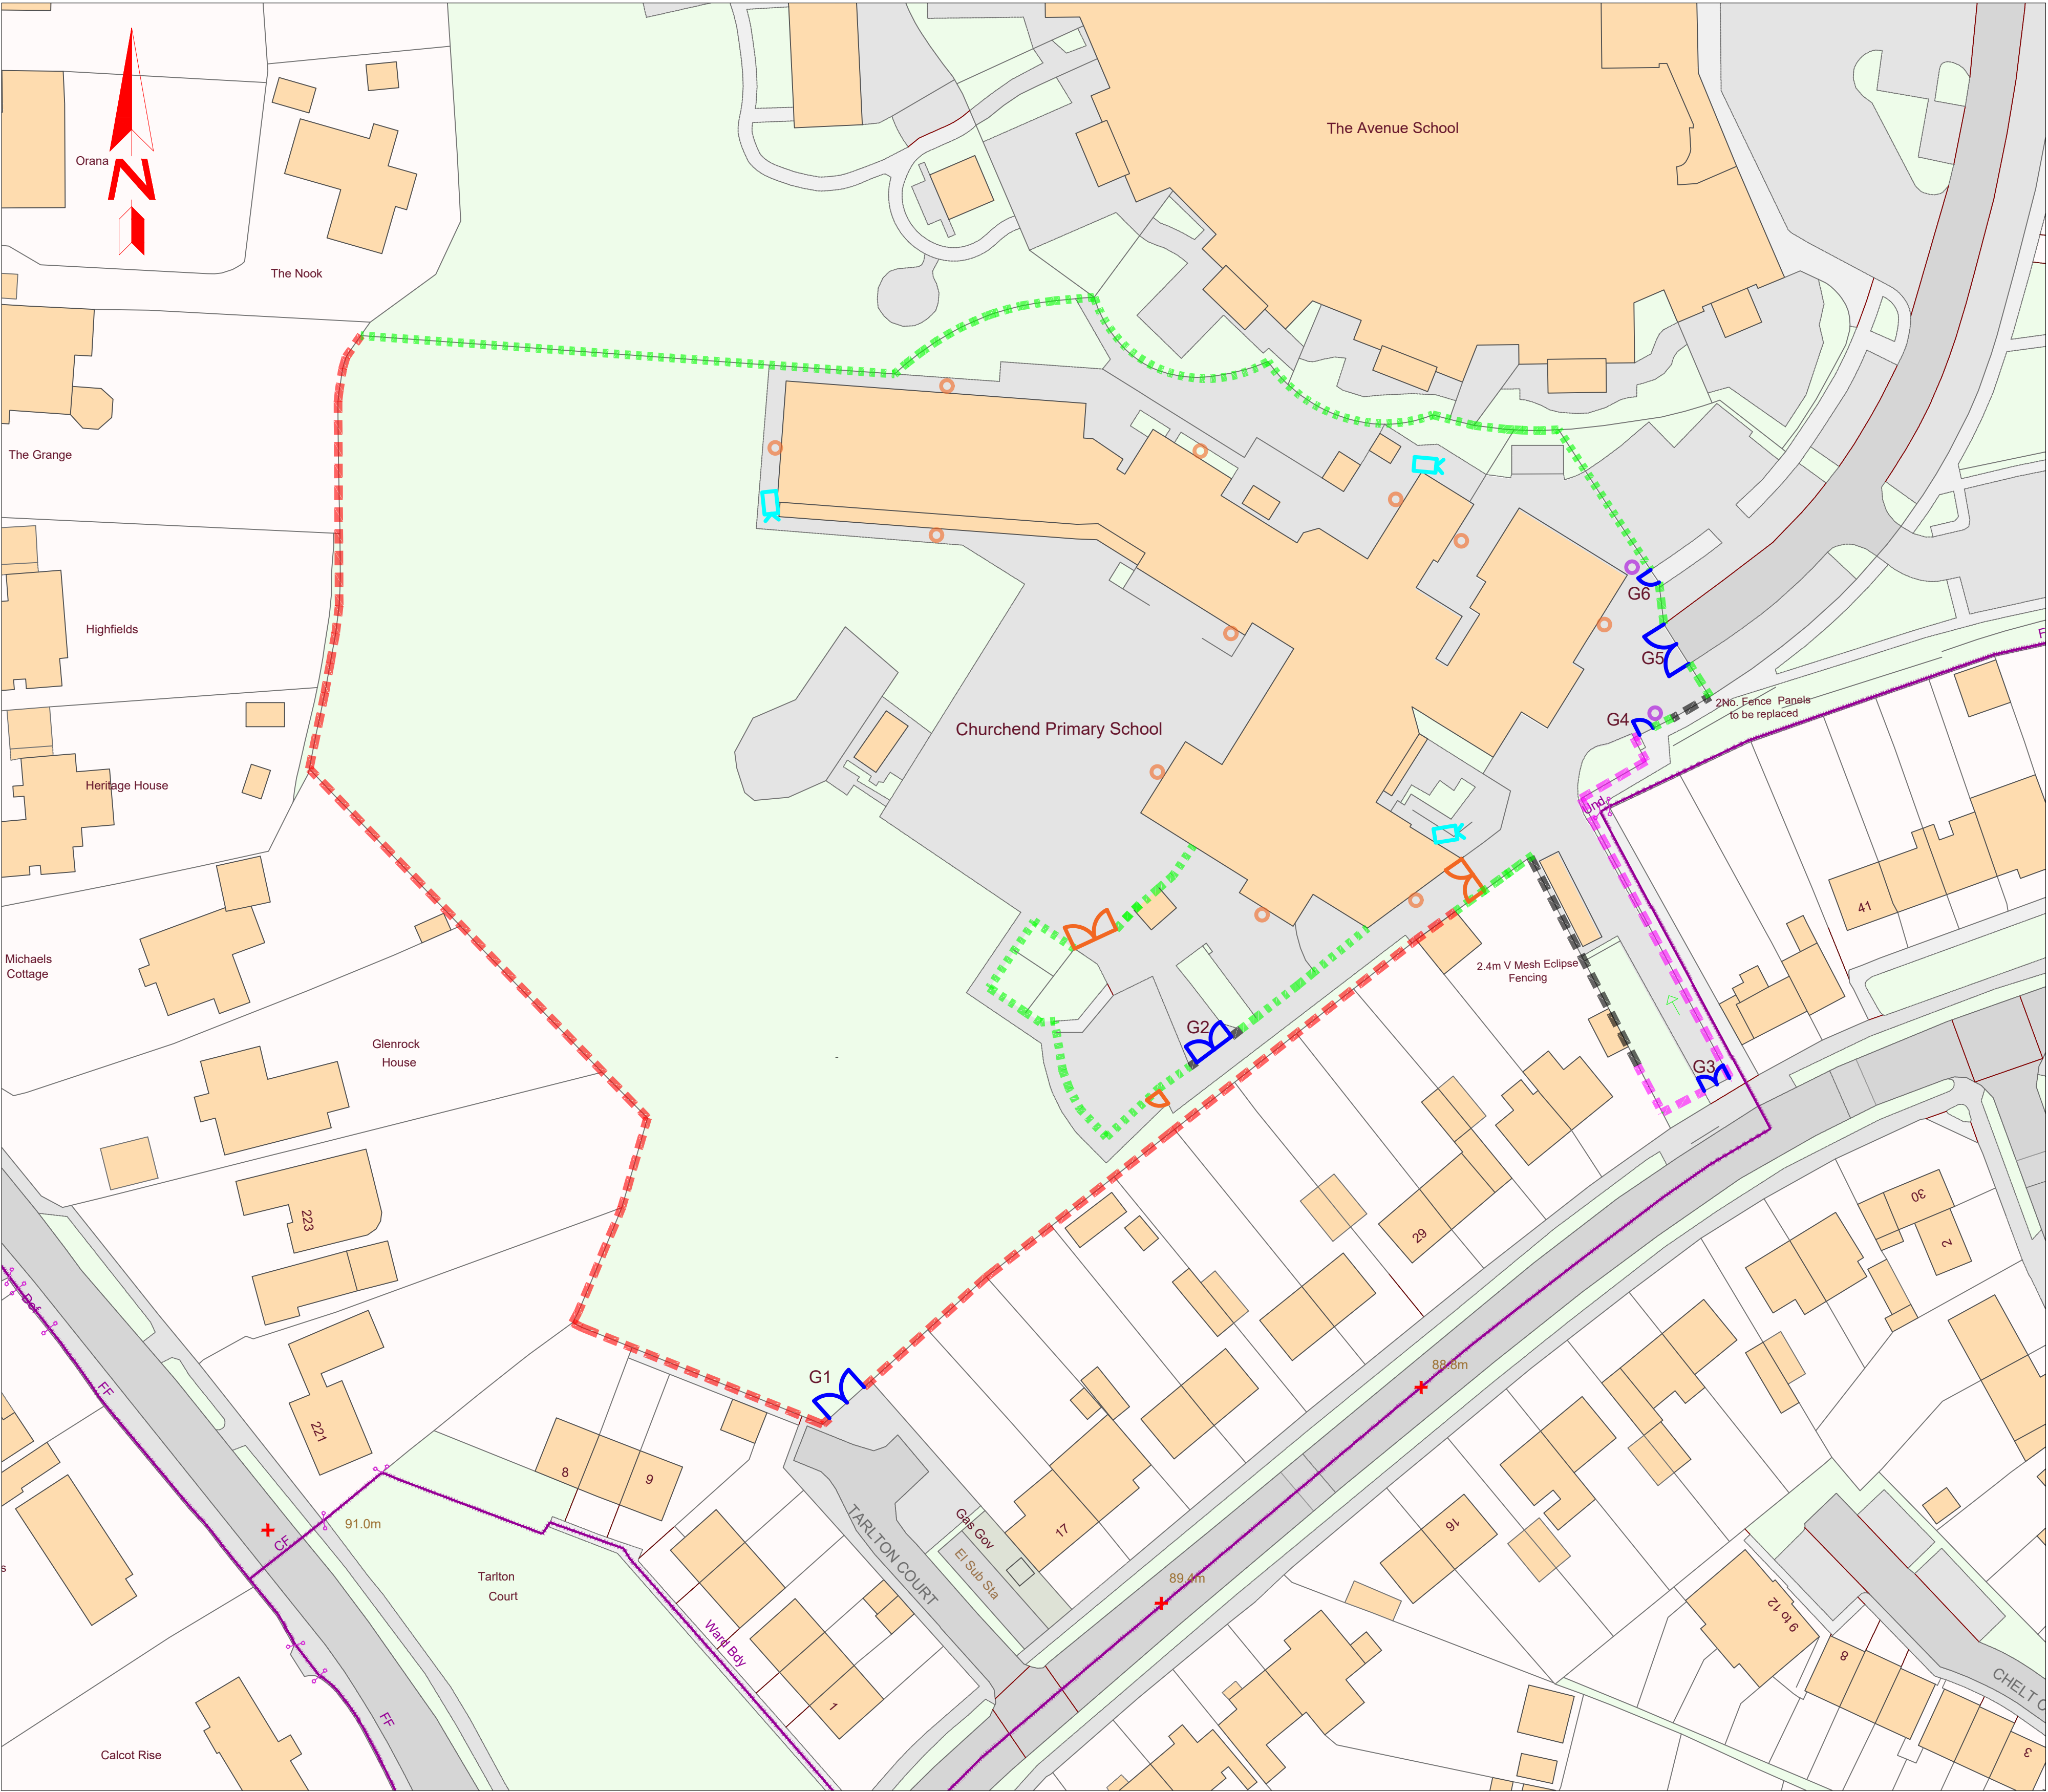

Block Plan - As Proposed

1:500  
0 10m 20m 30m 40m 50m

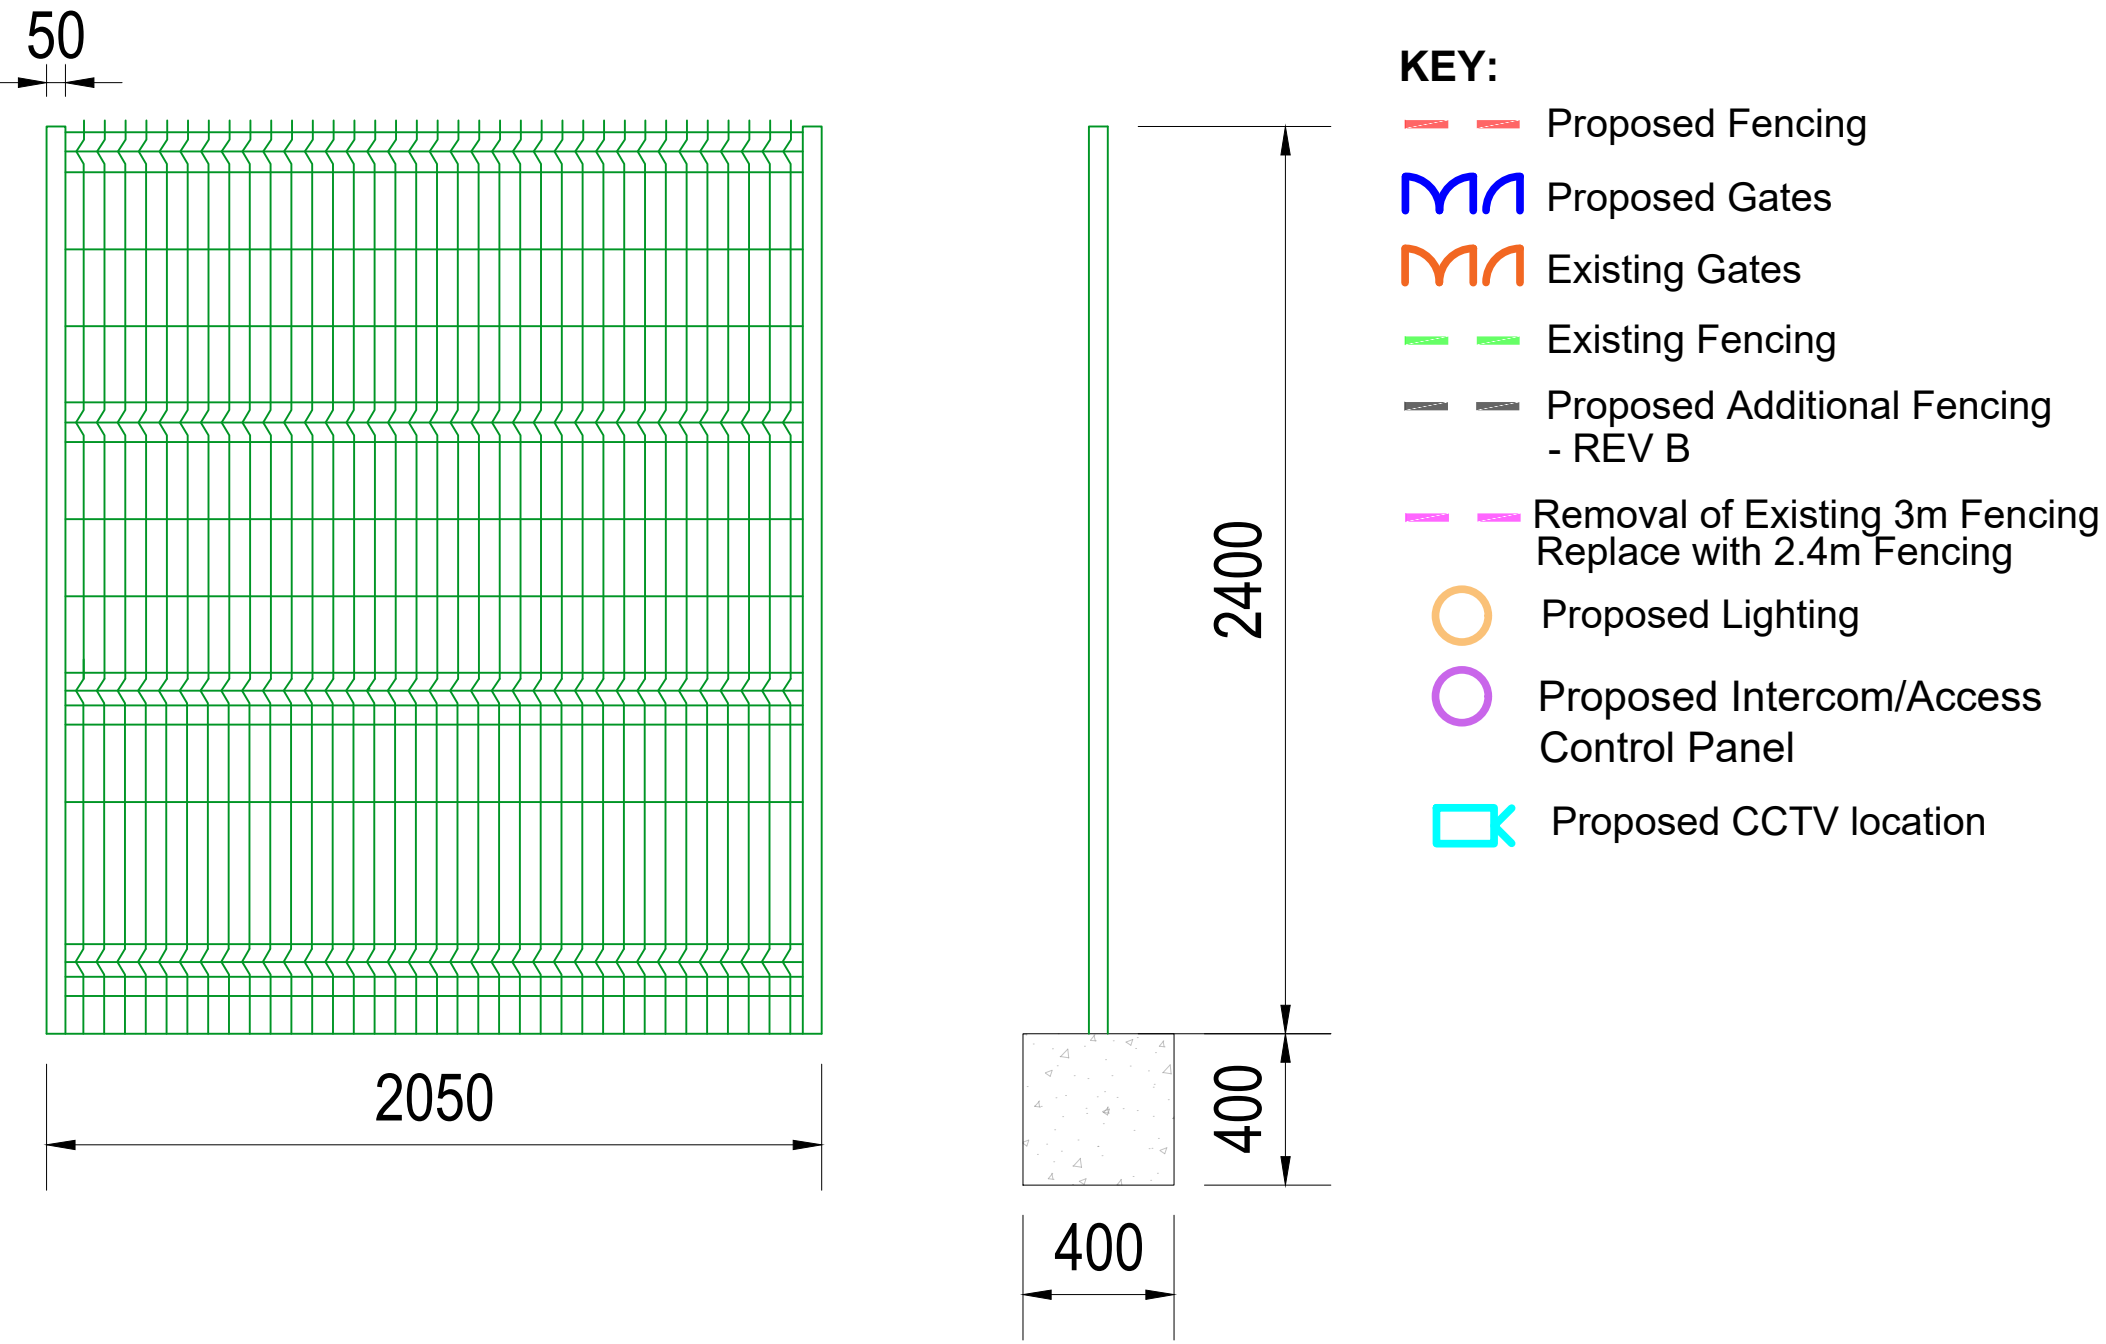

Elevation 1 - Existing 2.4m V-Mesh fencing, 400x400mm concrete post foundations. Colour: GREEN - RAL 6009

Elevation Plan - As Proposed

1:20  
0 0.2m 0.4m 0.6m 0.8m 1m



Example Images - V Mesh Fencing

DRAWING NOT TO BE REPRODUCED WITHOUT EXPRESS PERMISSION. DO NOT SCALE FROM DRAWING EXCEPT FOR THE PURPOSE OF PLANNING AND ALL DIMENSIONS TO BE CHECKED ON SITE

- KEY:
- Proposed Fencing
  - Proposed Gates
  - Existing Gates
  - Existing Fencing
  - Proposed Additional Fencing - REV B
  - Removal of Existing 3m Fencing Replace with 2.4m Fencing
  - Proposed Lighting
  - Proposed Intercom/Access Control Panel
  - Proposed CCTV location

Rev: Date: Description: APP:

Document Status: Purpose of Issue:

**Eddisons** Building & Project Consultancy  
Floor 2 10 Wellington Place  
Leeds LS1 4AP  
Tel: 0113 243 0101  
Email: buildingconsultancy@eddisons.com  
W: www.eddisons.com

Project Title:  
Churchend Primary Academy  
Usk Road  
Reading  
RG30 4HP

Drawing Title:  
Proposed Safeguarding Plan

Client:  
Empowering Minds Academy Trust

Office ID: 713 Scale: A1 Date: 15.01.25 Drawn: ML Checked: GG

163288 EDD ZZ ZZ DR A (90)01 C  
Project ID Originator Volume Level Type Role Job No Revision

Copyright © 2023 of Eddisons Commercial Ltd. All Rights Reserved. Registered in England 03260993