


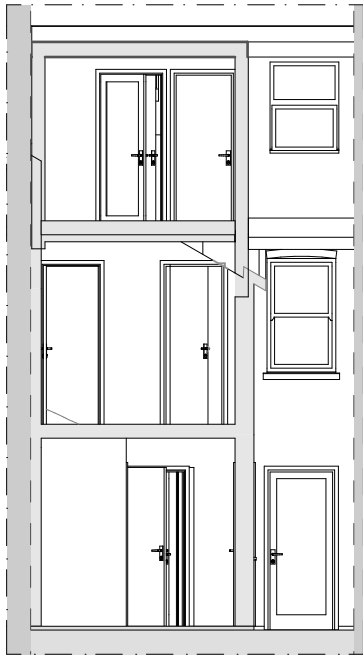


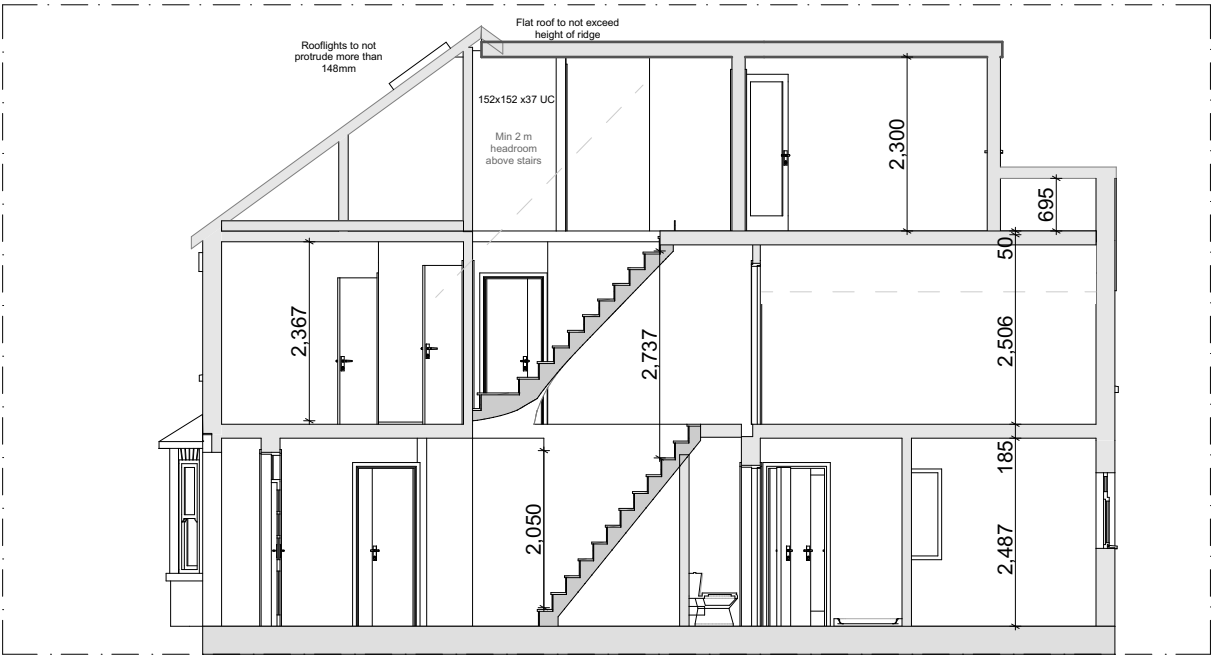


AA'6 Building Section 1:100

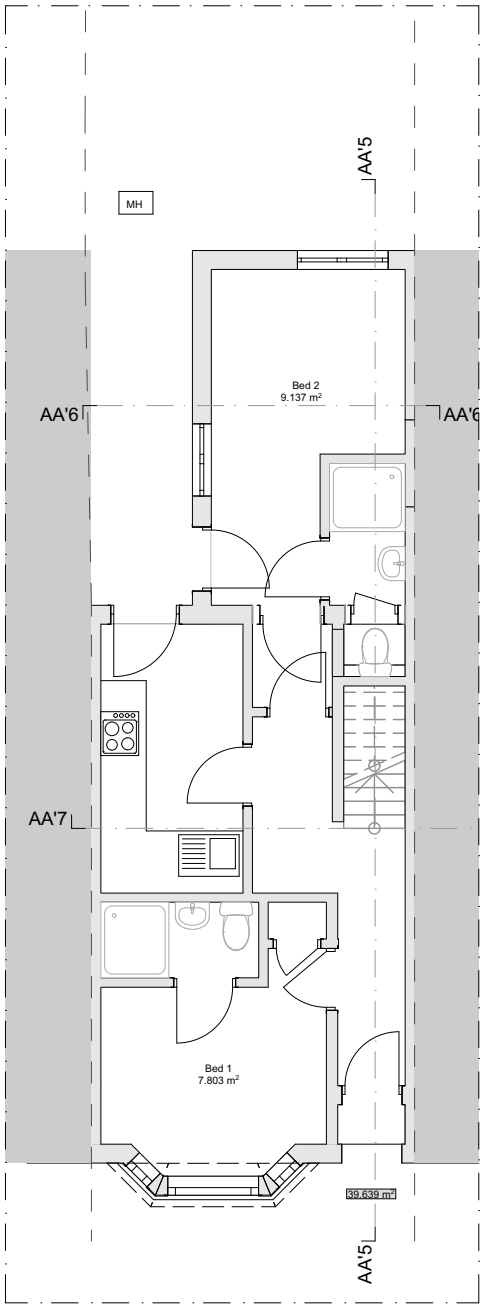


AA'5 Building Section 1:100

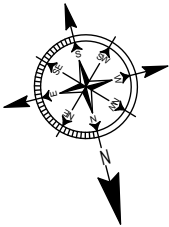

0. Ground Floor (1) 1:100

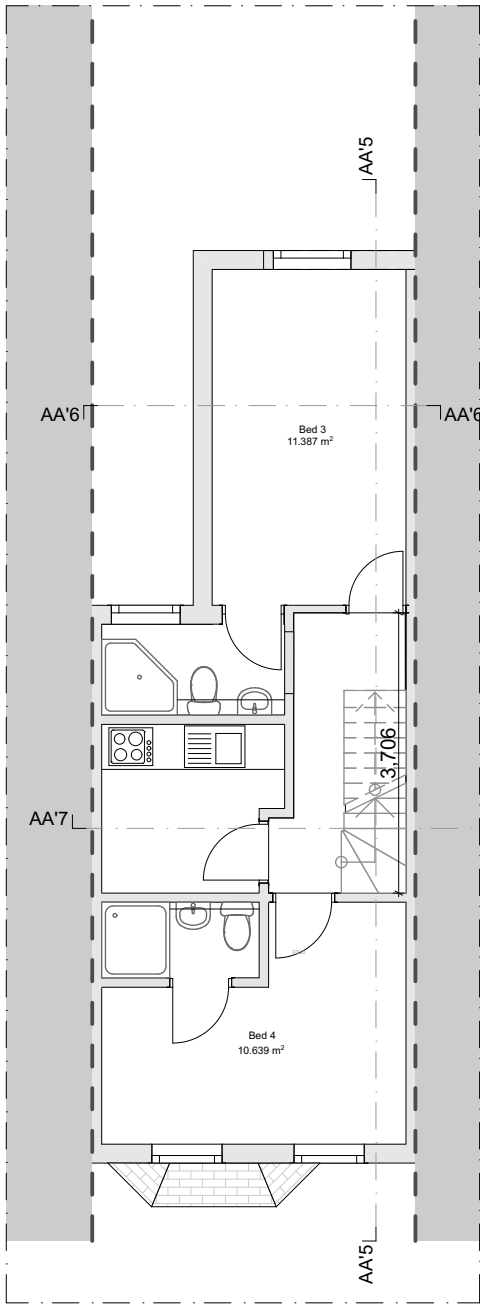

1. First Floor (1) 1:100

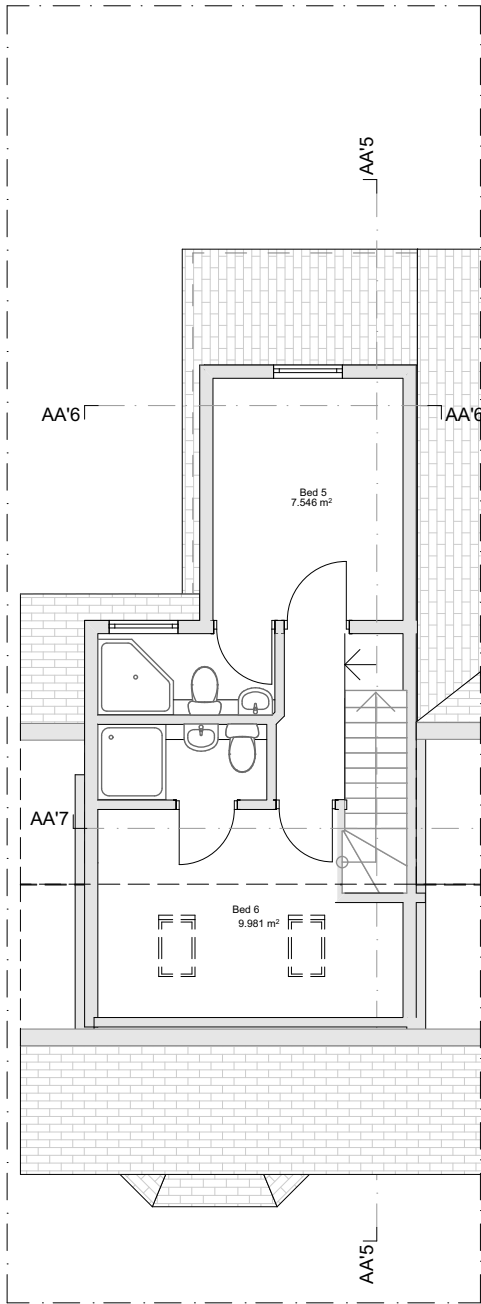

2. Second Floor 1:100

© This drawing remains the property of The Keen Partnership and shall not be copied without prior written consent.

All dimensions to be checked on site and any discrepancies to be reported before work commences.

Notes:

Plot Area (red line): **92.2m²**
Existing Floor Area: **77.2m²**
Proposed Floor Area: **109m²**
Proposed Loft Addition volume: **38m³**

Existing materials:
Walls - Brick Red & Yellow
Roof - Grey tile
Windows & Doors - Existing White UPVC Proposed to match

1:100



THE KEEN PARTNERSHIP

The Courtyard
Edinburgh Road
Reading RG30 2UA
Tel: 0118 9510 855
Fax: 0118 9510 866
chris@keenpartnership.co.uk
www.keenpartnership.co.uk



Client:

Nikhill Mair

Job Title:

24 Norfolk Rd, RG30 2EE

Drawing Title:

Proposed Plans and Section

Drawing Date:

-

Issue Date:

21/01/2025

Job No:

9407

Status:

PLANNING DRAWINGS

Drawn By:

CM

Scale:

@A3

Drawing No:

PL-07

Rev: