




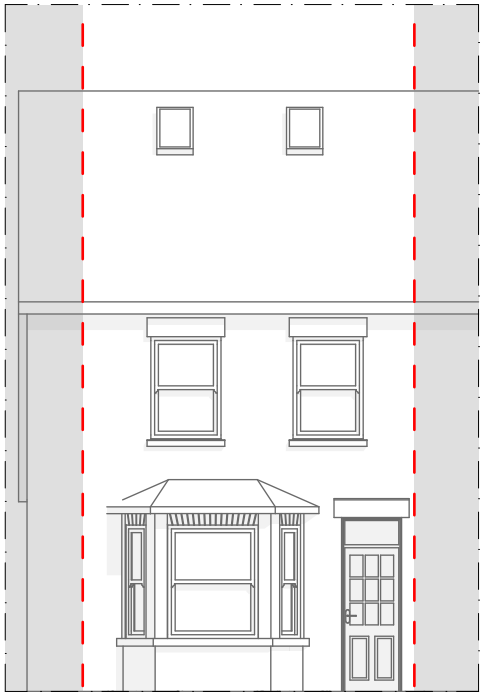


E-01 Front Elevation (1) 1:100

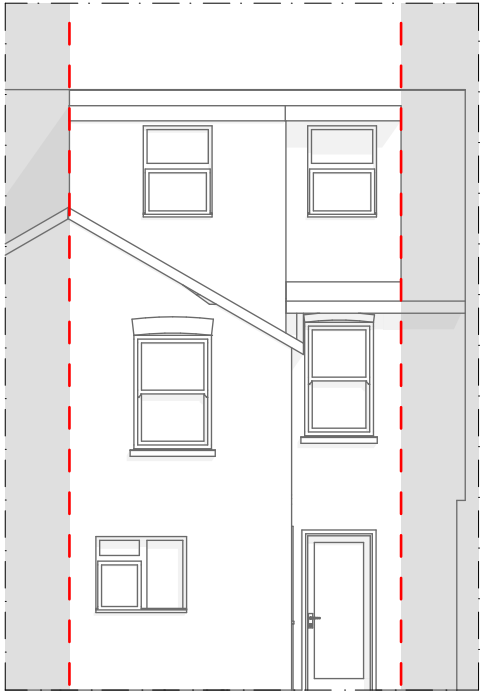

E-02 Rear Elevation (1) 1:100

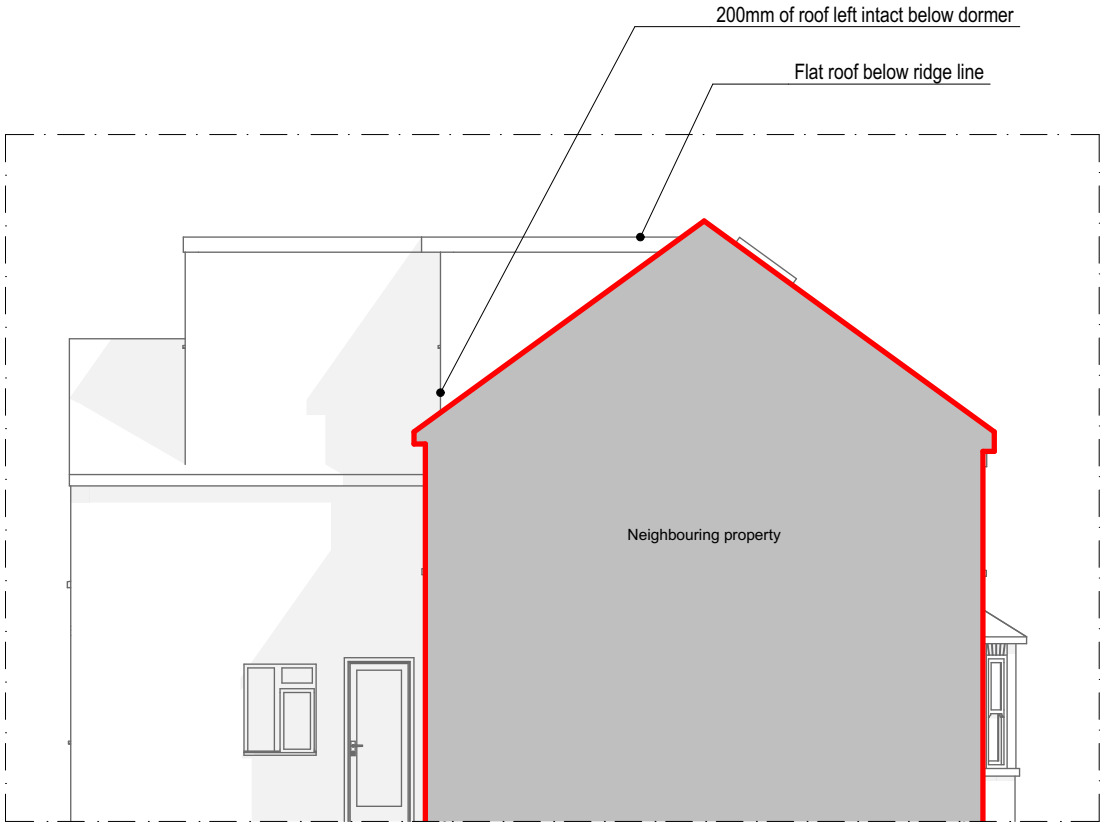

E-04 Left Side Elevation (1) 1:100

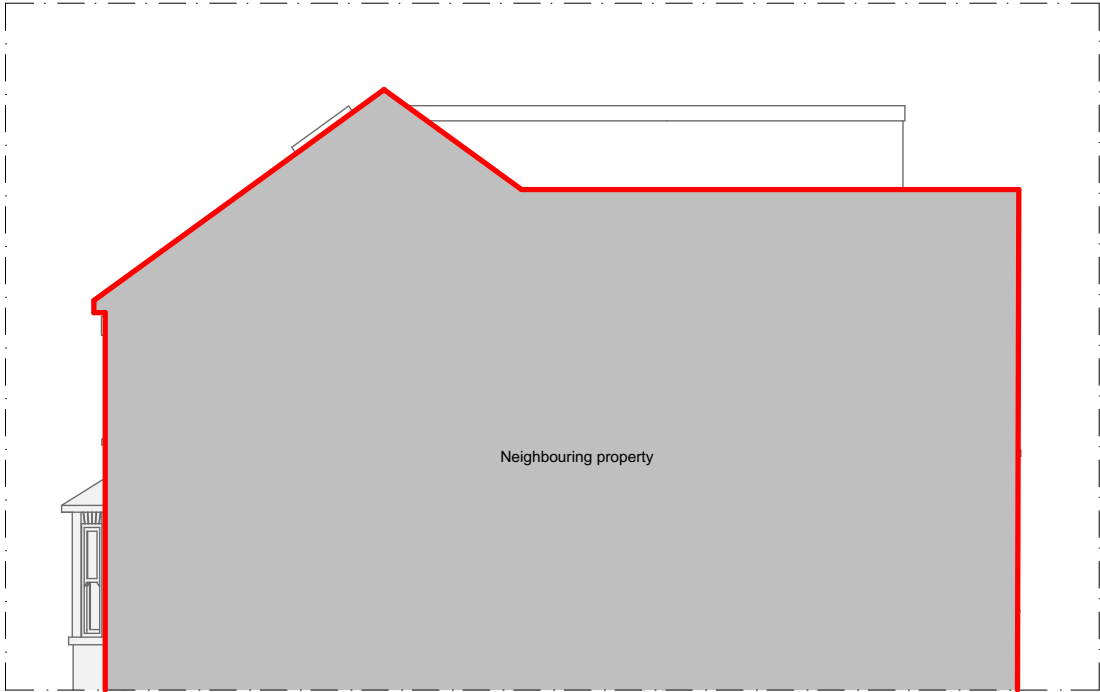

E-03 Right Side Elevation (1) 1:100

© This drawing remains the property of The Keen Partnership and shall not be copied without prior written consent.

All dimensions to be checked on site and any discrepancies to be reported before work commences.

Notes:

Plot Area (red line): 92.2m²
Existing Floor Area: 77.2m²
Proposed Floor Area: 109m²
Proposed Loft Addition volume: 38m³

Existing materials:
Walls - Brick Red & Yellow
Roof - Grey tile
Windows & Doors - Existing White UPVC Proposed to match

Proposed materials:
Walls - Grey tile (to match existing or similar)
Roof - Grey felt (or similar)
Windows & Doors - White UPVC

1:100



THE KEEN PARTNERSHIP
The Courtyard
Edinburgh Road
Reading RG30 2UA
Tel: 0118 9510 855
Fax: 0118 9510 866
chris@keenpartnership.co.uk
www.keenpartnership.co.uk



Client:

Nikhill Mair

Job Title:

24 Norfolk Rd, RG30 2EE

Drawing Title:

Proposed Elevations

Drawing Date:

-

Status:

PLANNING DRAWINGS

Issue Date:

21/01/2025

Drawn By:

CM

Scale:

@A3

Job No:

9407

Drawing No:

PL-08

Rev: