
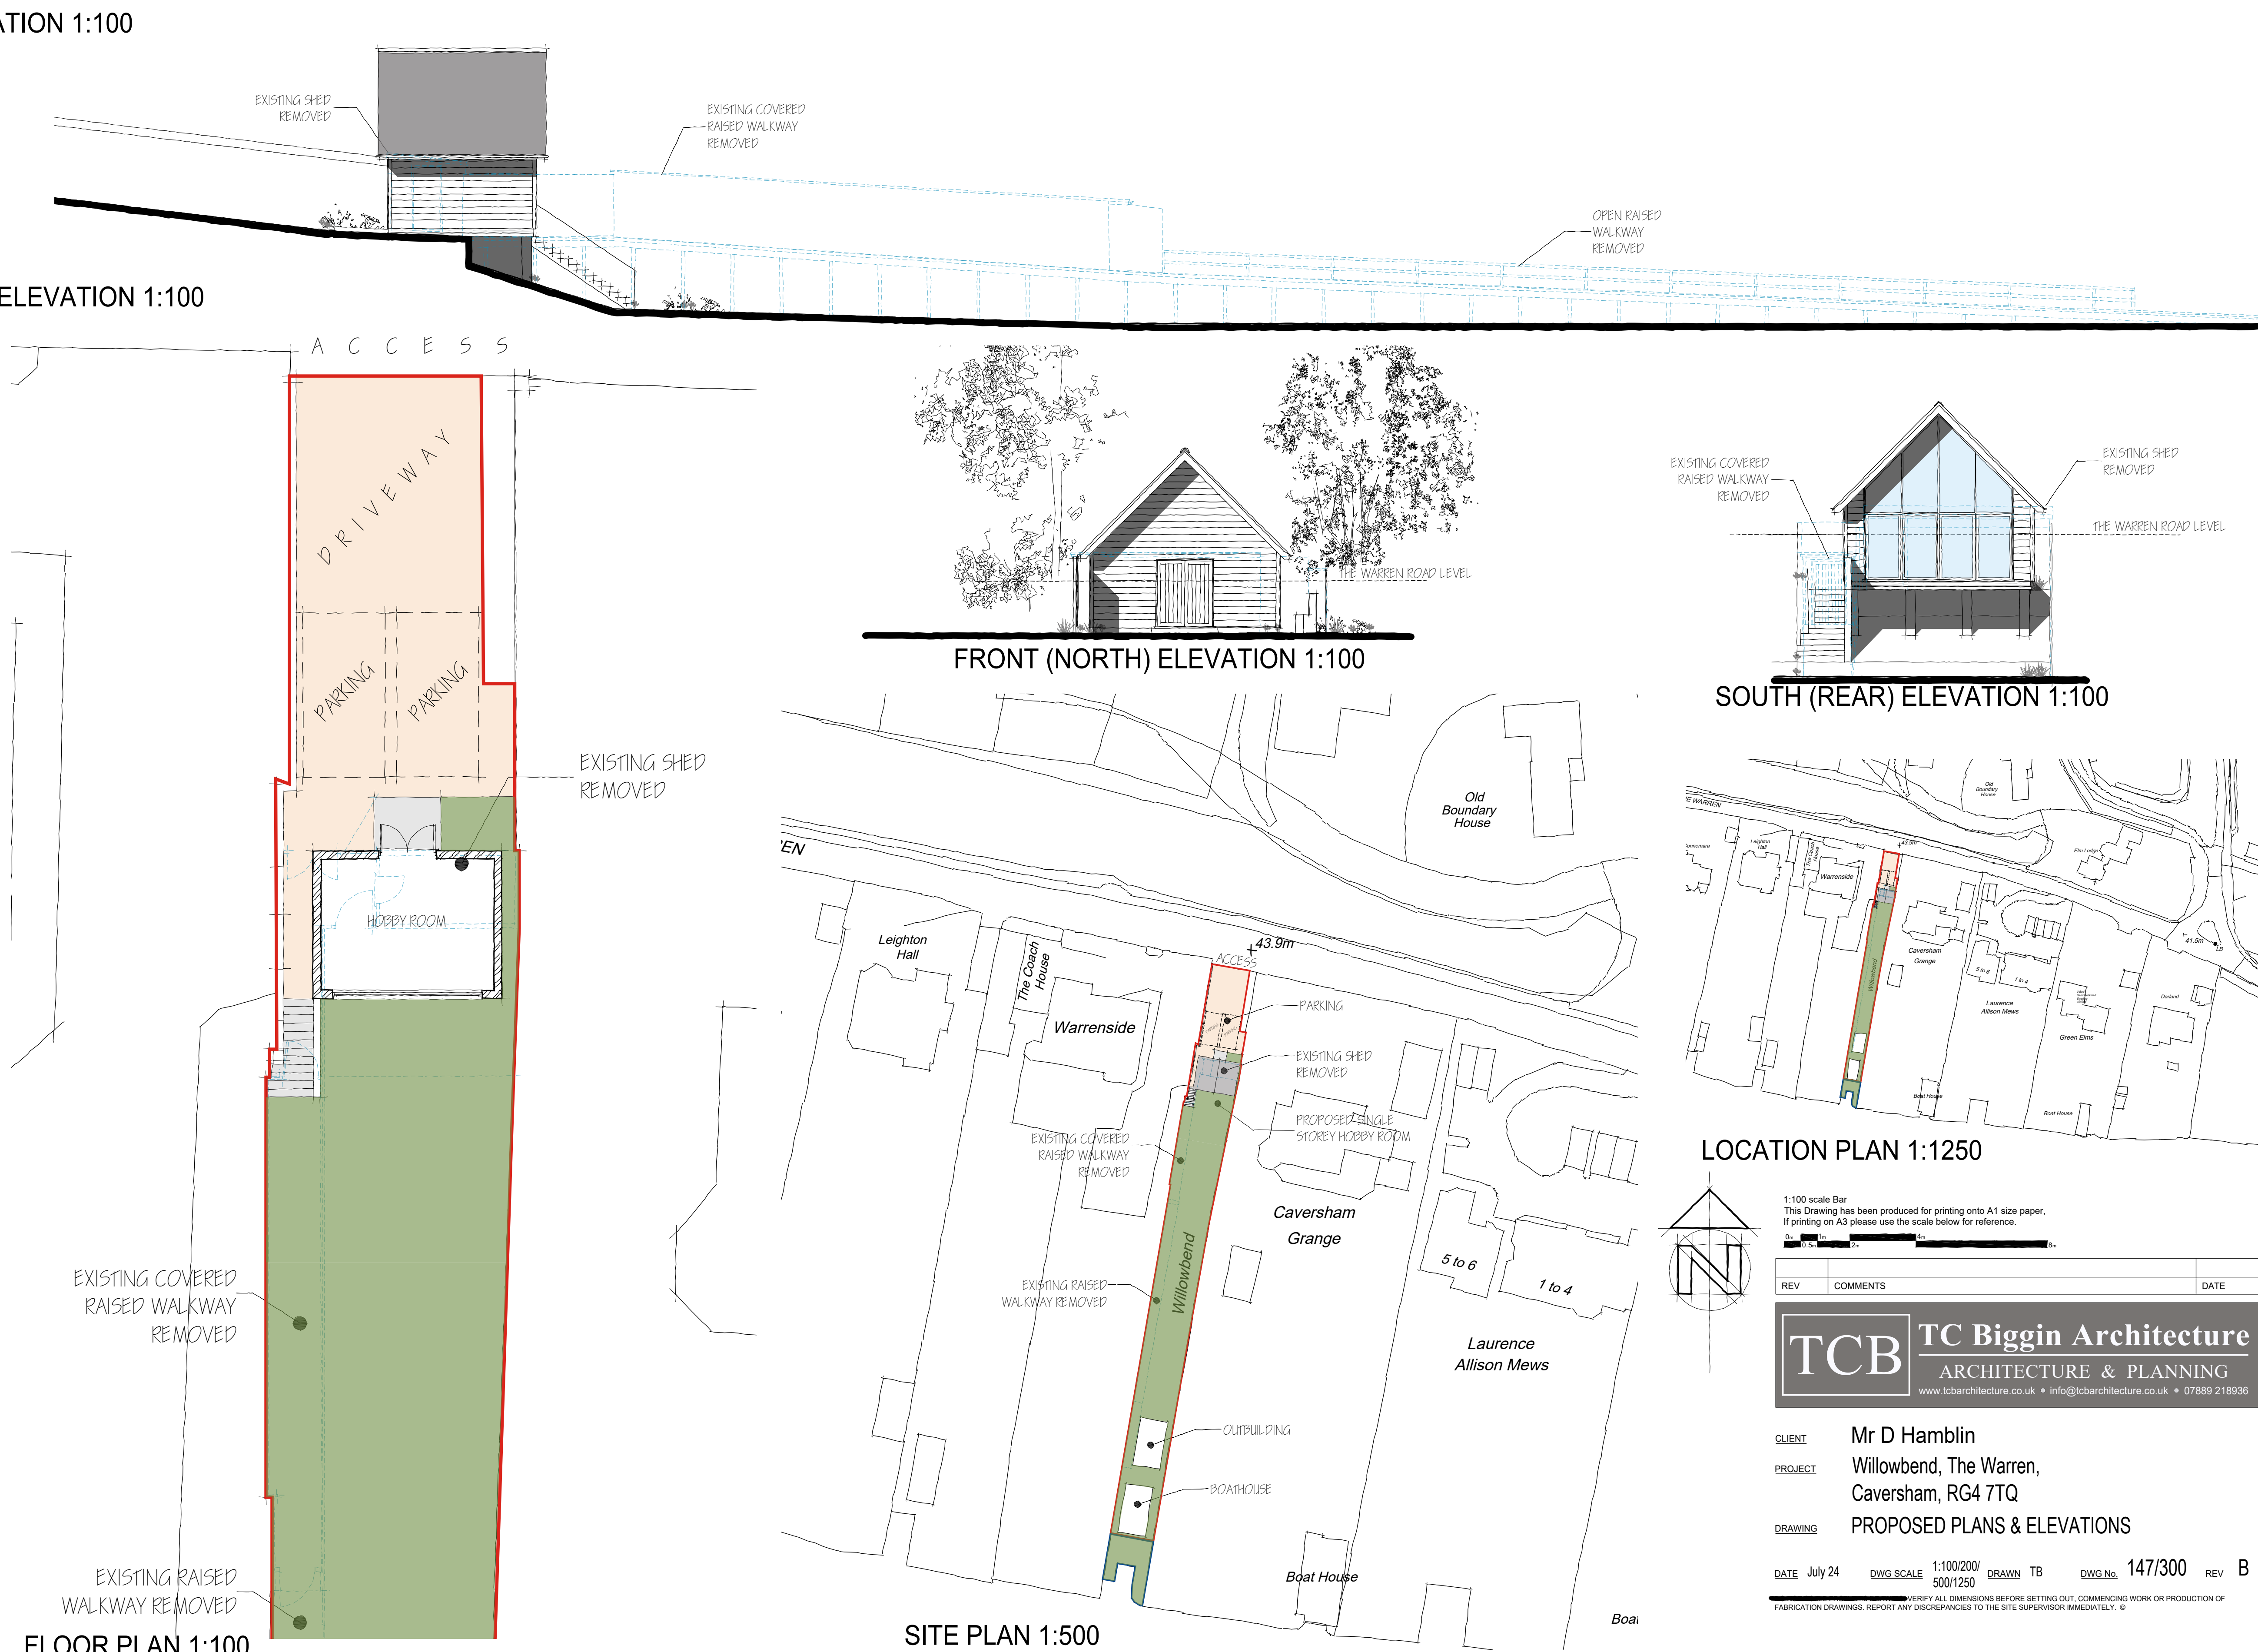


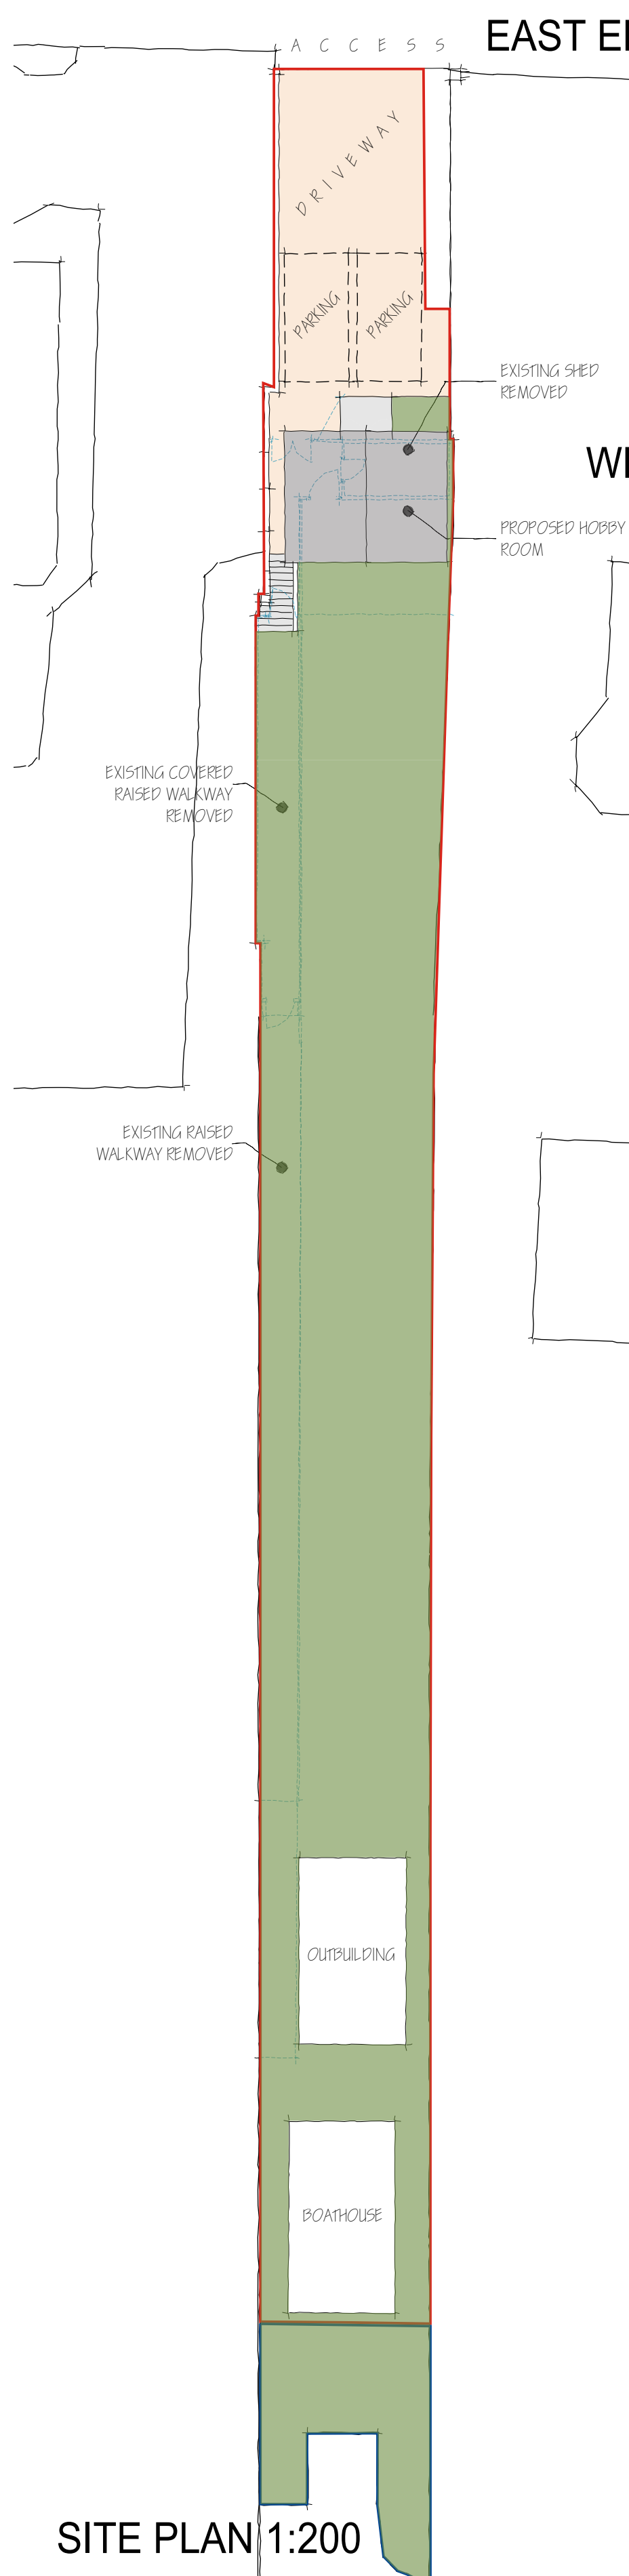

LOCATION PLAN 1:1250

1:100 scale Bar
This Drawing has been produced for printing onto A1 size paper.
If printing on A3 please use the scale below for reference.

0 0.5m 1m 2m 3m 4m 5m 6m 7m 8m 9m 10m

REV	COMMENTS	DATE

TCB TC Biggin Architecture
ARCHITECTURE & PLANNING
www.tcbarchitecture.co.uk • info@tcbarchitecture.co.uk • 07889 218936

CLIENT Mr D Hamblin
PROJECT Willowbend, The Warren, Caversham, RG4 7TQ
DRAWING PROPOSED PLANS & ELEVATIONS

DATE July 24 **DWG SCALE** 1:100/200/500/1250 **DRAWN** TB **DWG No.** 147/300 **REV** B

VERIFY ALL DIMENSIONS BEFORE SETTING OUT. COMMENCING WORK OR PRODUCTION OF FABRICATION DRAWINGS. REPORT ANY DISCREPANCIES TO THE SITE SUPERVISOR IMMEDIATELY. ©