

Copyright Reserved


The Contractor shall verify and be responsible for all dimensions. DO NOT scale the drawing.
Any errors or omissions shall be reported to Stantec without delay.
The Copyrights to all designs and drawings are the property of Stantec.
Reproduction or use for any purpose other than that authorised by Stantec is forbidden.

Notes

UTILITIES NOTE: The position of any existing public or private sewers, utility services, plant or apparatus shown on this drawing is believed to be correct, but no warranty to this is expressed or implied. Other such plant or apparatus may also be present but not shown. The Contractor is therefore advised to undertake their own investigation where the presence of any existing sewers, services, plant or apparatus may affect their operations.

KEY

- 
-  1100 EURO BIN - 1295 x 1370
 240L BIN - 0.730 x 0.580
 DROP KERB FOR LAYBY ACCESS
 PROPOSED SHARED FOOTWAY/ CYCLEWAY
 10m BIN COLLECTION DISTANCE

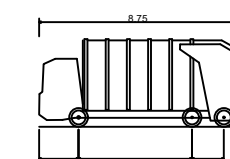

RBC Refuse Vehicle	
Overall Length	8.750m
Overall Width	2.250m
Overall Body Height	3.707m
Min Body Ground Clearance	0.280m
Track Width	2.250m
Lock to lock time	4.00s
Kerb to Kerb Turning Radius	10.150m

P05 BIN COLLECTION	ML	CB	2025.01.24
P04 ADDED 240L BINS	ML	CB	2024.11.29
P03 UPDATED MASTERPLAN	ML	CB	2024.07.03
P02 UPDATED MASTERPLAN	ML	CB	2024.06.03
P01 FIRST ISSUE	ML	CB	2024.05.08
Issued/Revision	By	Appd	YYYY.MM.DD
	MH	CB	2023.11.13
	Dwn.	Chkd.	YYYY.MM.DD

Issue Status

S2 - FOR INFORMATION

This document is suitable only for the purpose noted above.
Use of this document for any other purpose is not permitted.

Client/Project Logo

Client/Project
PACKAGED LIVING


NORMAN PLACE, READING

Reading, UK

Title
PROPOSED BIN STORE AND COLLECTION

Project No.	AI Scale
332610561	1:100

Revision	Drawing No.
P05	332610561-STN-HGN-XX-DR-H-0006B

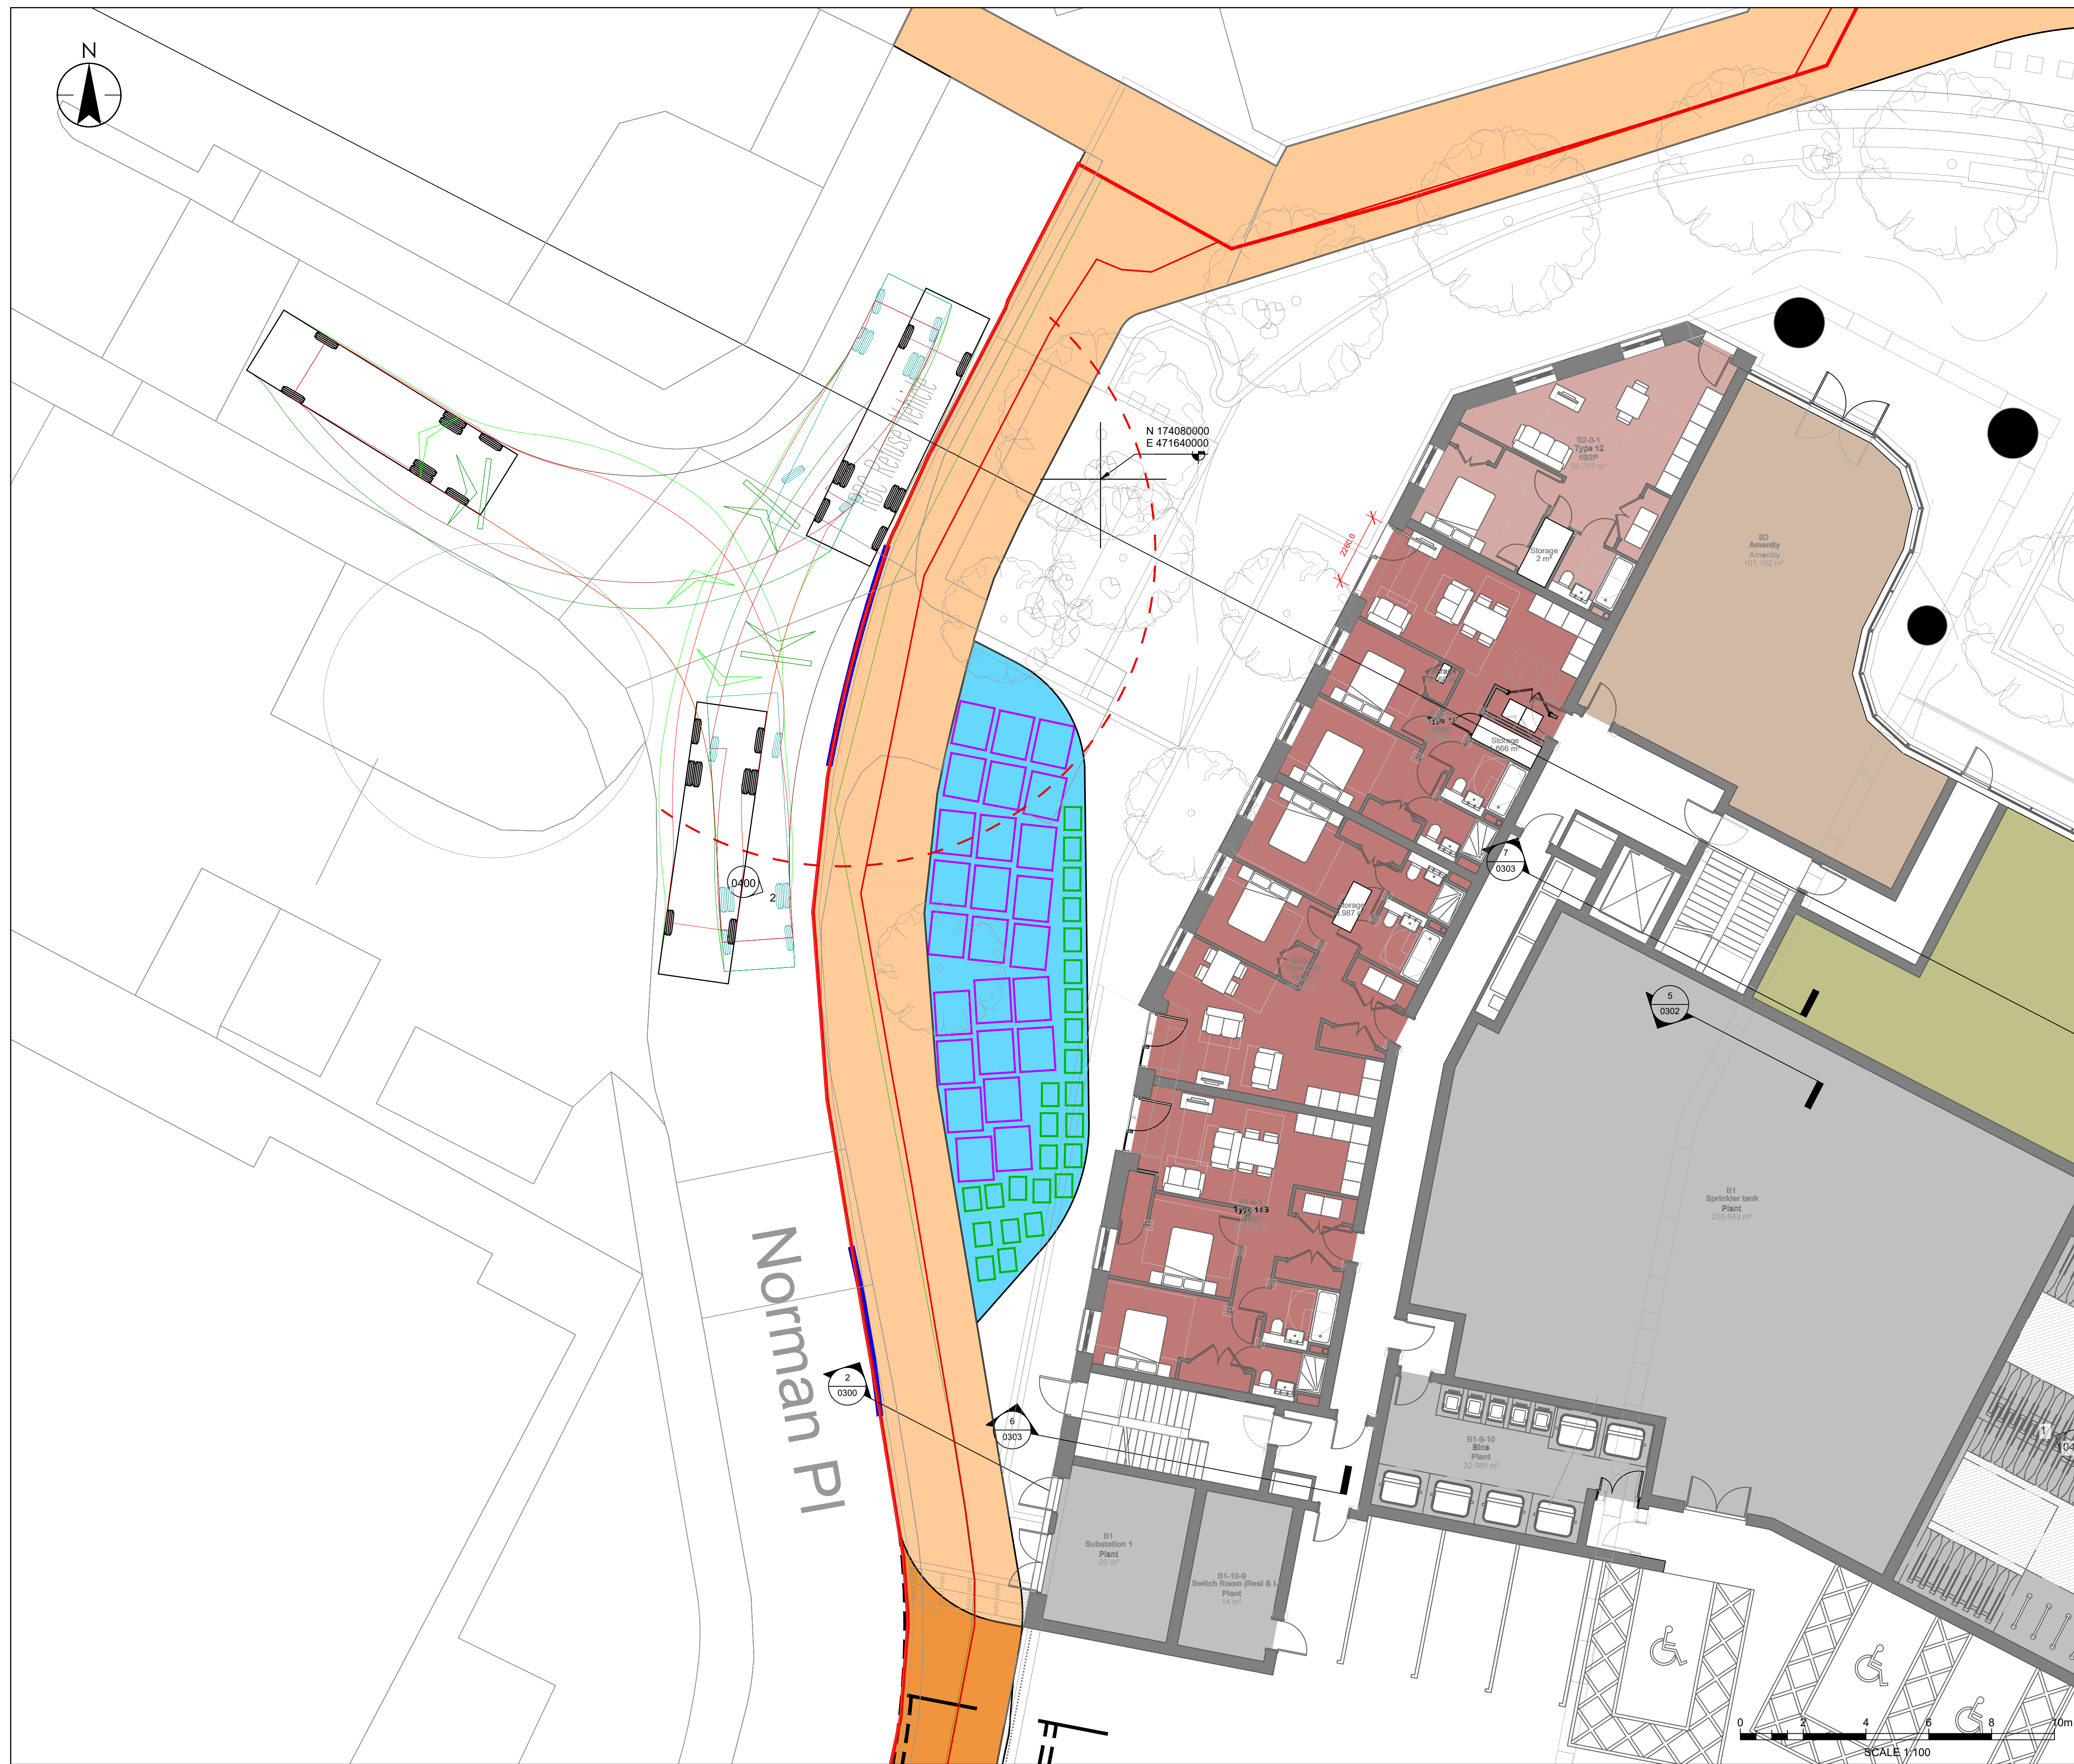

Printed: 24.01.2025 20:25:01.24 1:49:07 PM By: Lellatt, Mazon
ORIGINAL SHEET - ISCA1 j:\332610561 - norman place, reading\5500 - transport\02 - drawings\cadd\dwg\wp\332610561-sth-gwg-xx-di-r-0006.p05