




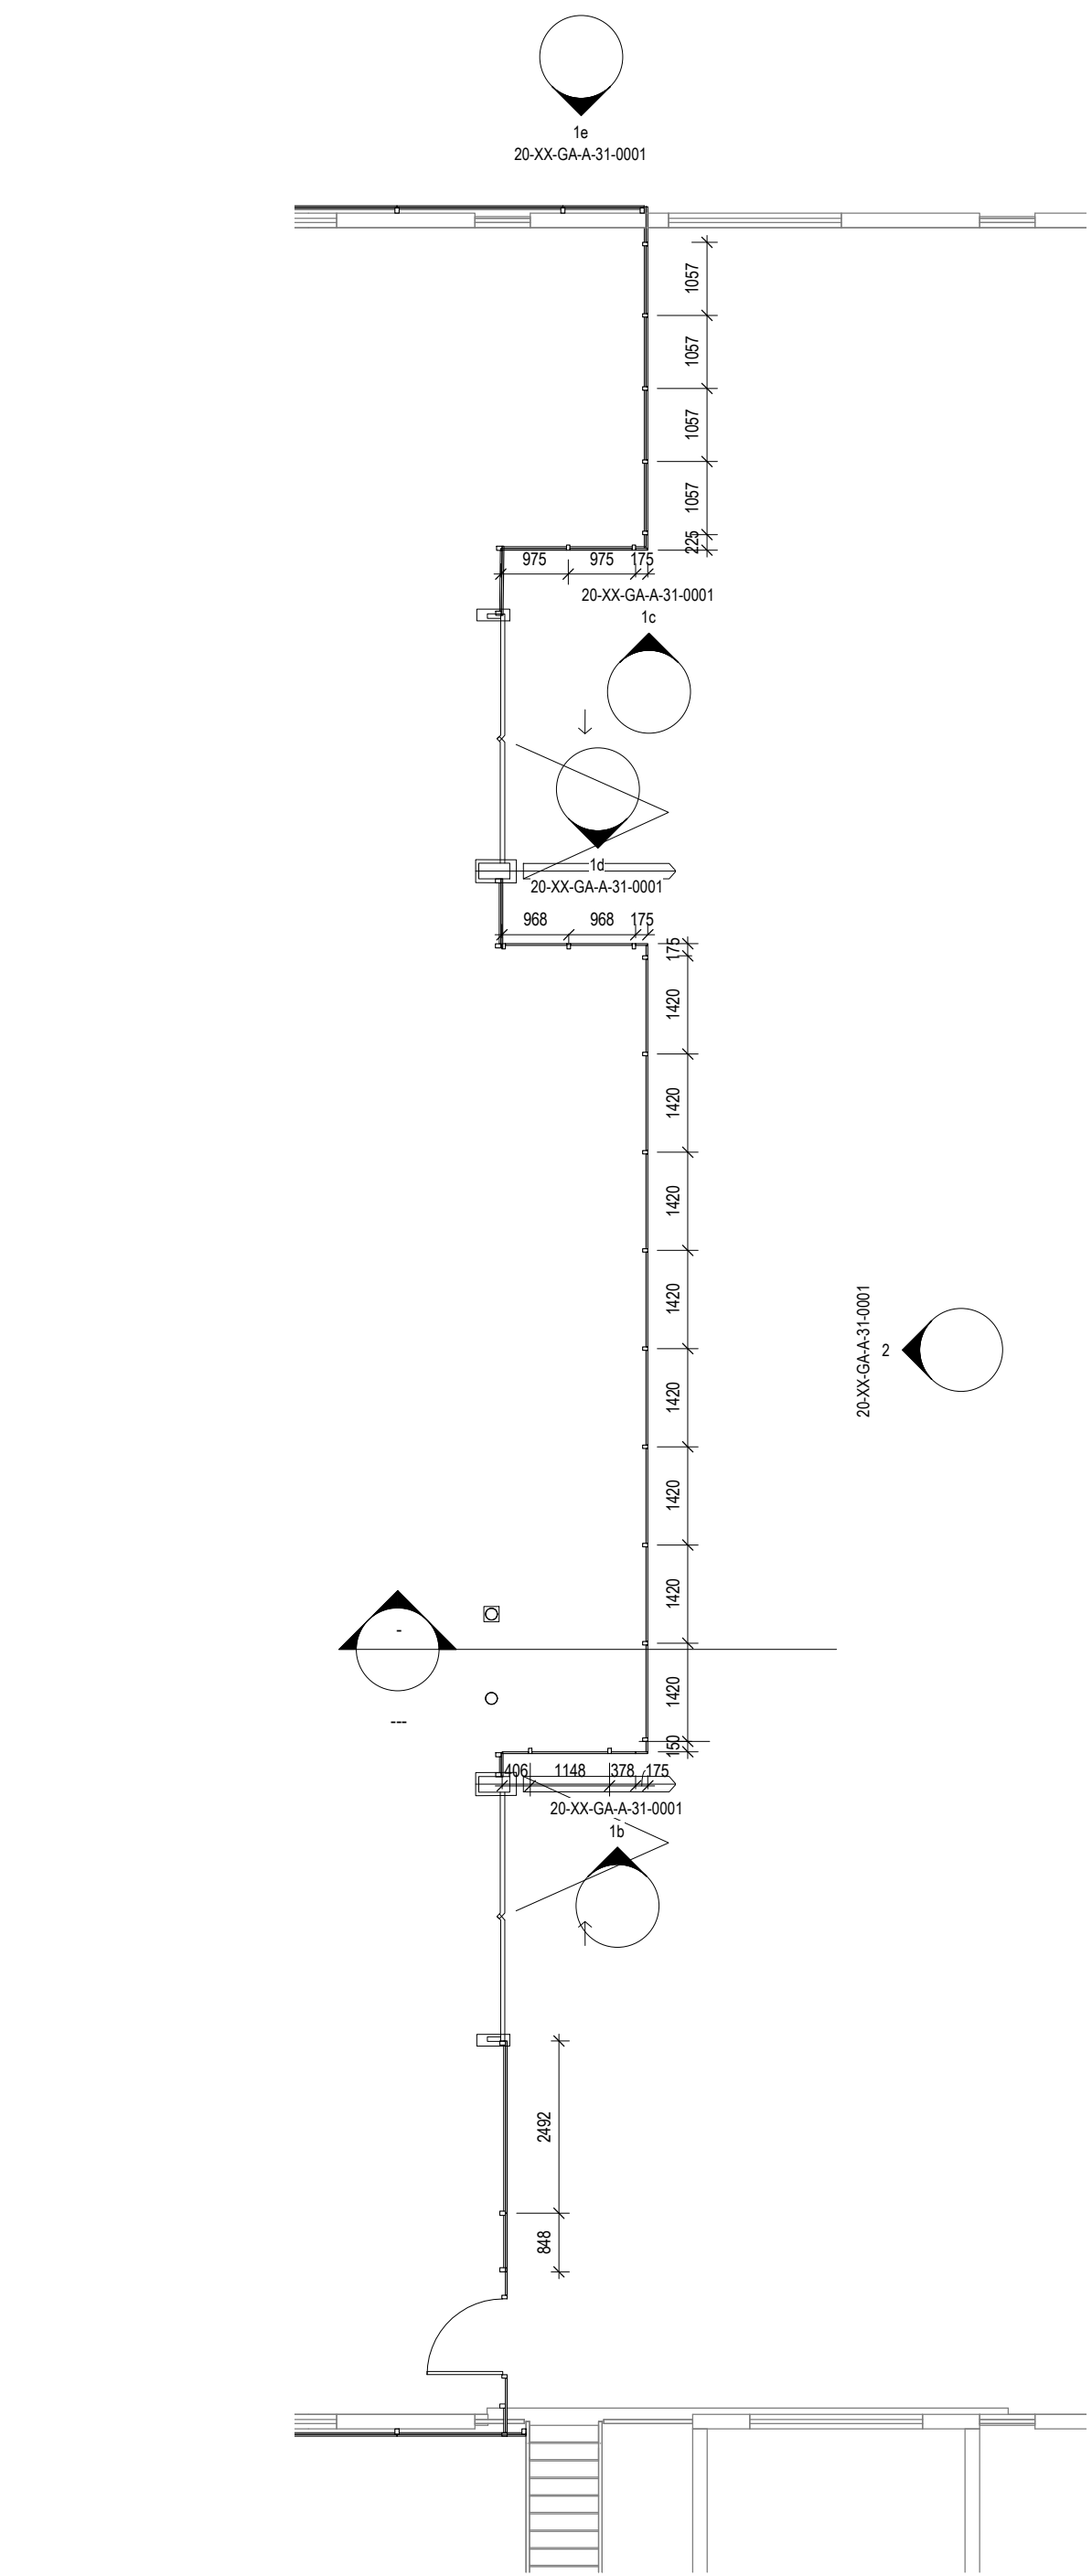


1 Security Fence Scoping

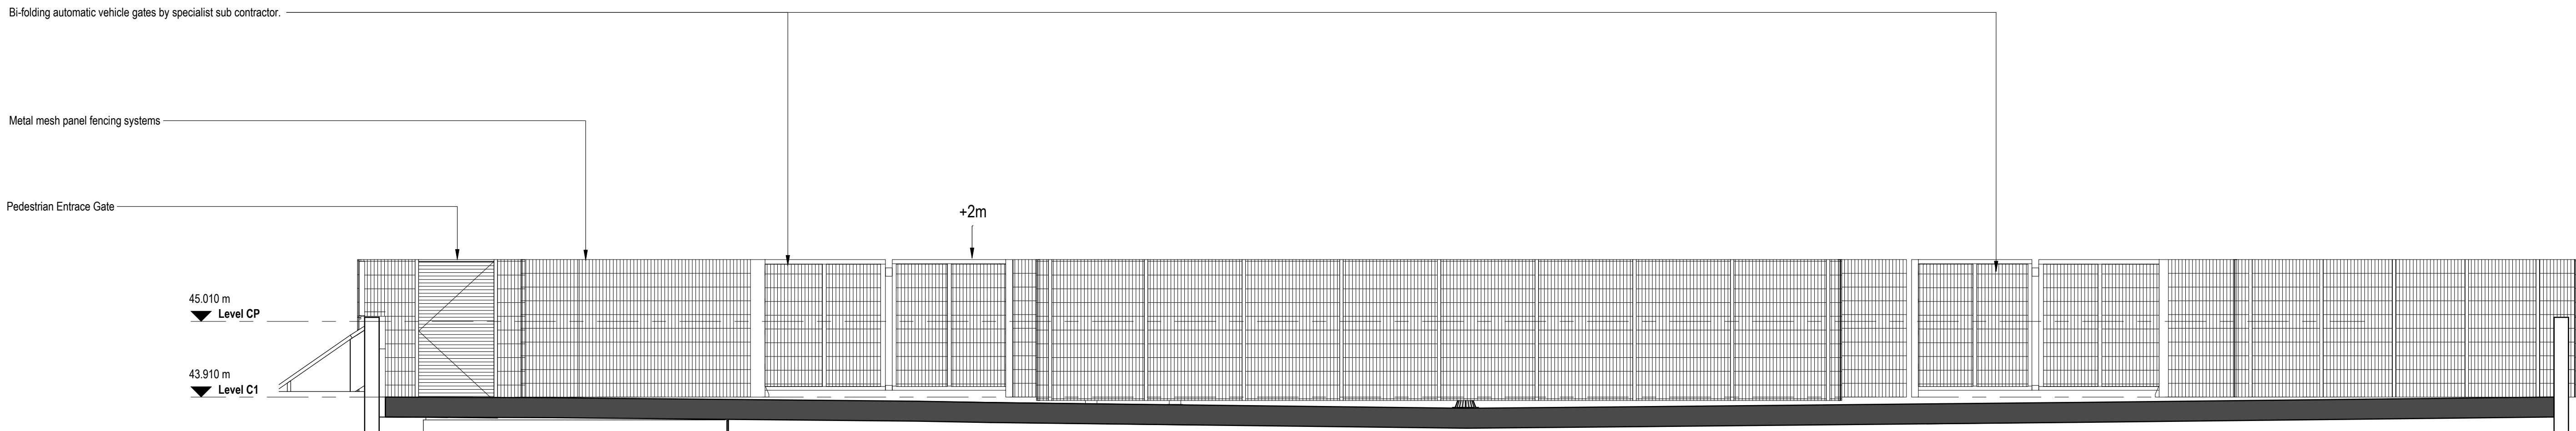


2 Security Fence Elevation 1a

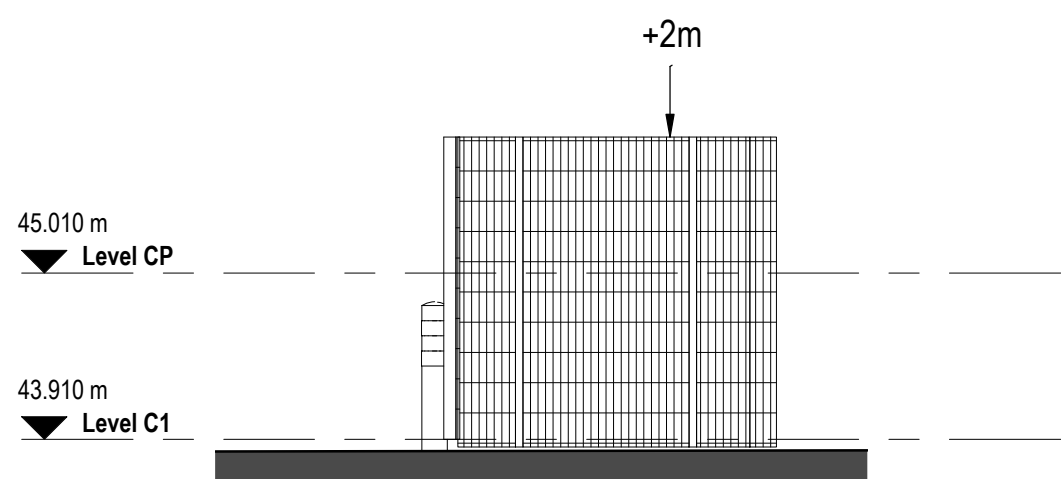


1b Security Fence Elevation 1b

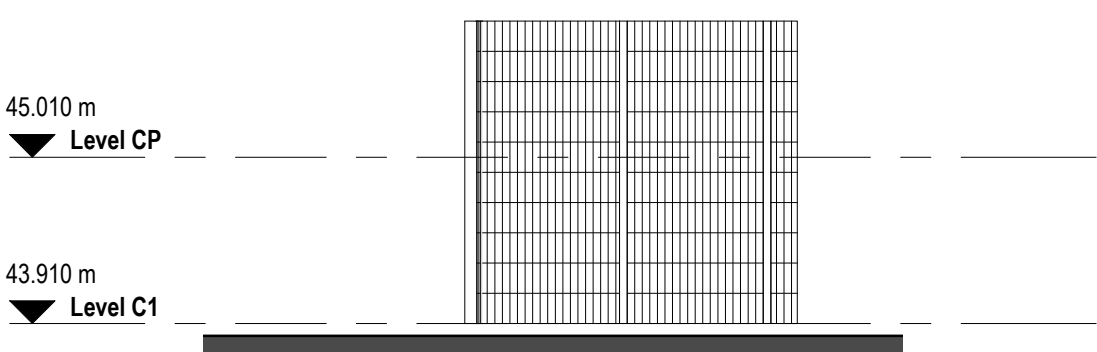


1c Security Fence Elevation 1c

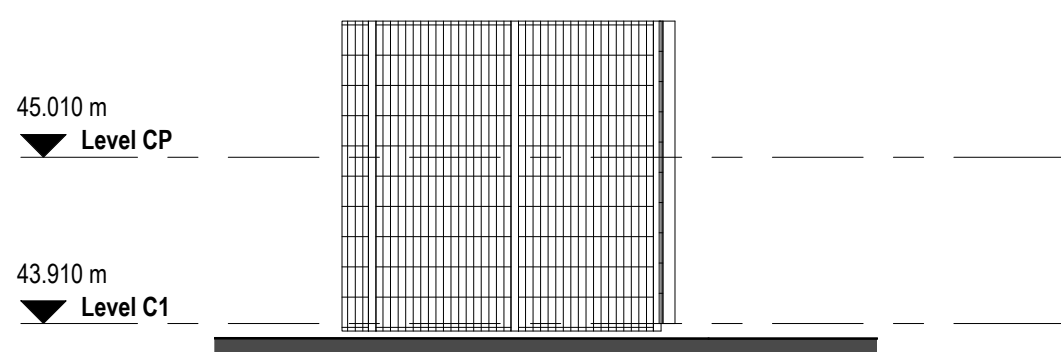

1d Security Fence Elevation 1d

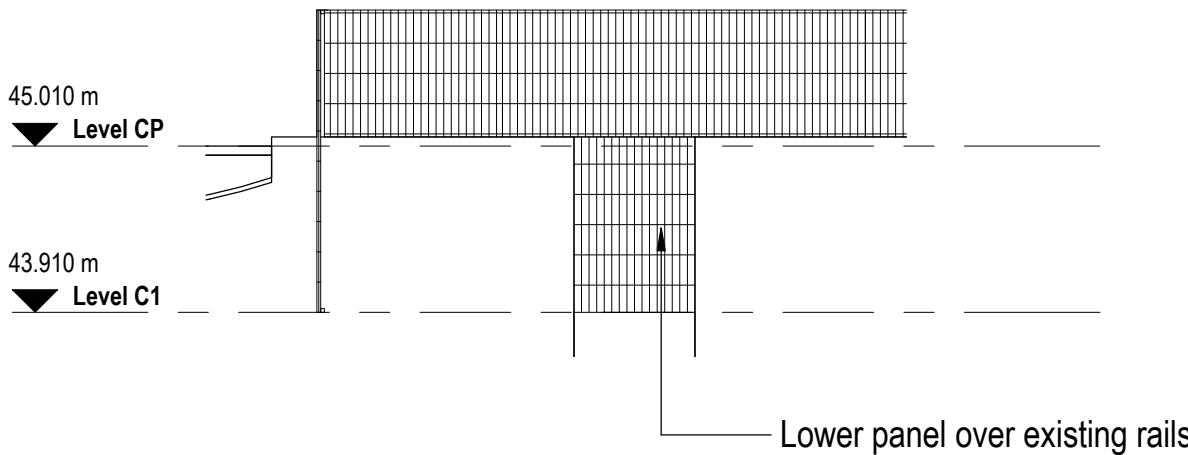

1e Security Fence Elevation 1e

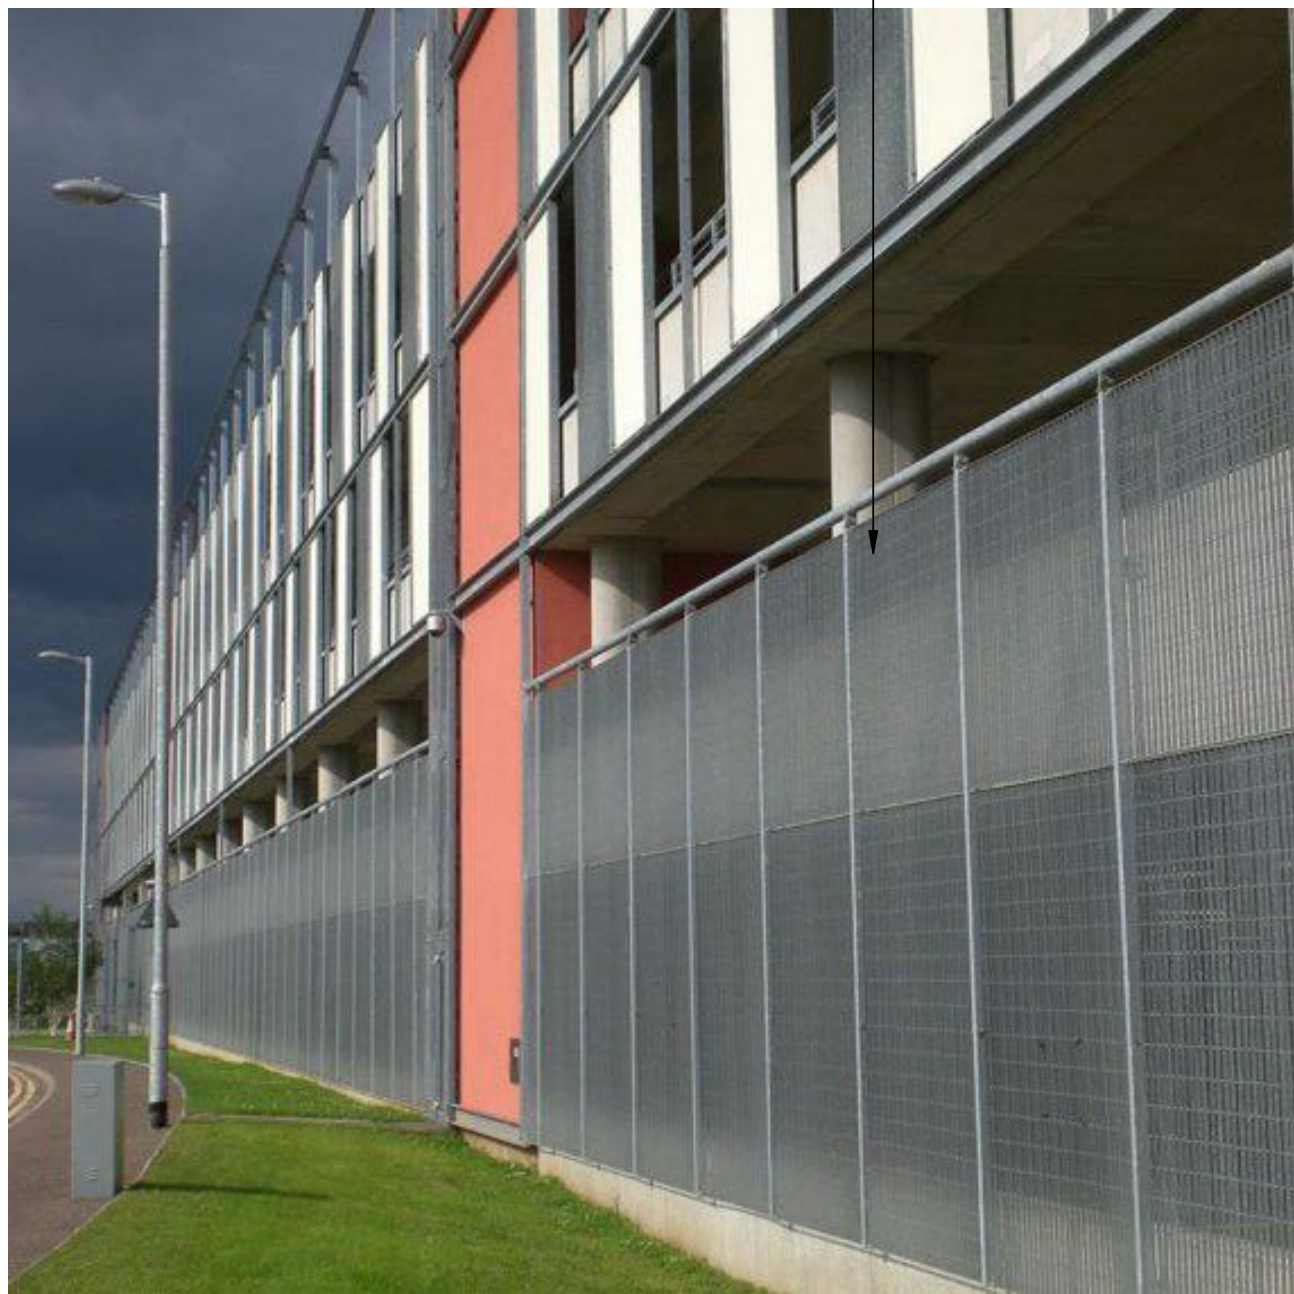


Security Fence

Example: Berry (or similar) - Automatic bi fold sliding gates



Electric Sliding Gate

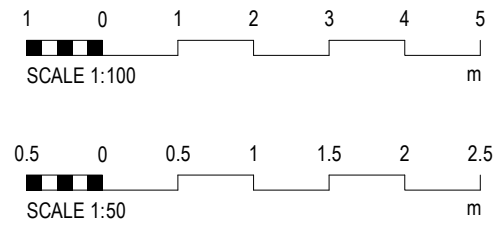

BUILDING DESIGN PARTNERSHIP SHALL HAVE NO RESPONSIBILITY FOR ANY USE MADE OF THIS DOCUMENT OTHER THAN THAT FOR WHICH IT WAS PREPARED AND ISSUED.
ALL DIMENSIONS SHOULD BE CHECKED ON SITE.
DO NOT SCALE FROM THIS DRAWING.
ANY DRAWING ERRORS OR DIVERGENCES SHOULD BE BROUGHT TO THE ATTENTION OF BUILDING DESIGN PARTNERSHIP AT THE ADDRESS SHOWN BELOW.
DRAWINGS SHALL BE READ IN CONJUNCTION WITH THE FOLLOWING BEFORE WORK COMMENCES:
• THE CDM DESIGN ISSUES REGISTER
• THE SITE RISK SERIES OF DRAWINGS
• THE PROJECT CDM RISK REGISTER

NOTES

P05	Planning Issue	CD	IR	21.10.24
P04	Draft Planning Issue	RT	MM	12.08.24
P03	Folding gates and levels shown	RT	MM	20.11.20
P02	MSCP Stage 4 Issue	RT	MM	28.04.20
P01	Stage 3 Issue	RT	MM	14.02.20

REVISION	DESCRIPTION	DATE	BY	CHKD

BDP.

7 Hill Street
Bristol
BS1 3RW
United Kingdom
T + 44 (0)117 929 9861
www.bdp.com

Thames Valley Police Multi Storey Car Park

P2007586 | Commercial In Confidence

Car Park Fence/ Gates Scoping

12/10/19

TVP-BDP-20-XX-GA-A-31-0001

P05