


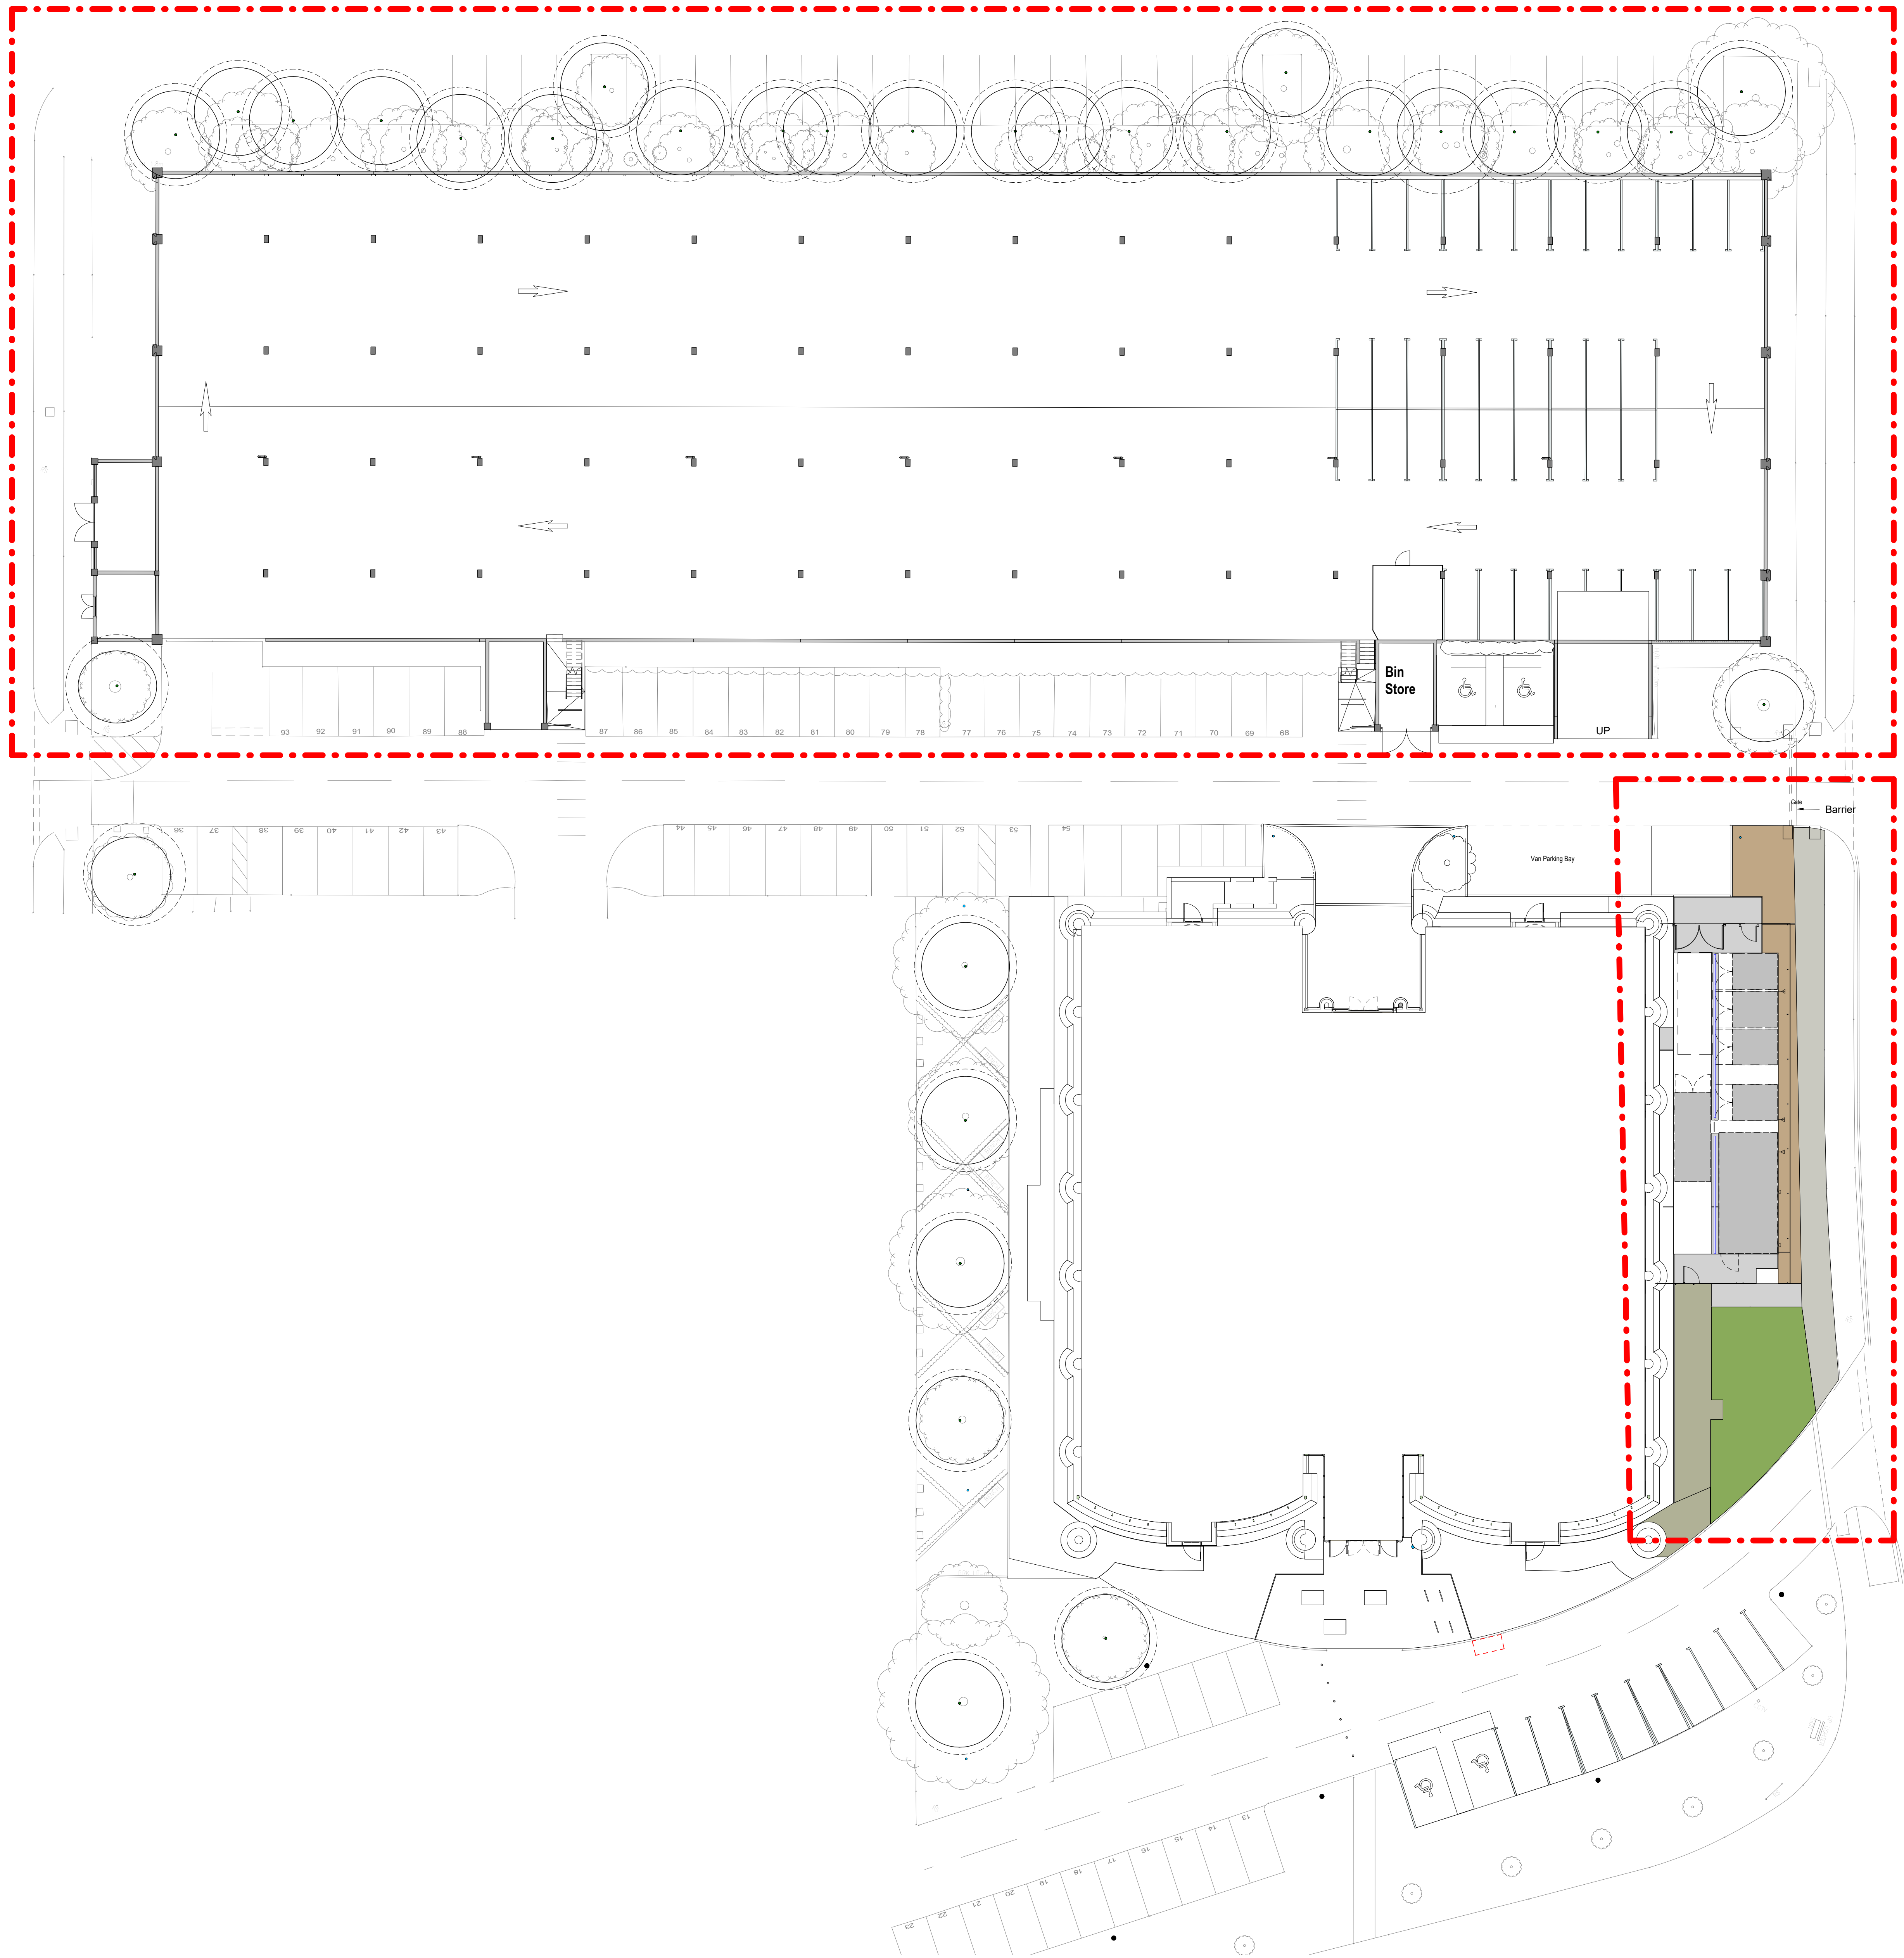

Refer to Multi Storey Car Park Drawings:
TVP-BDP-20-00-PL-A-20-0001
TVP-BDP-20-01-PL-A-20-0001

Refer to Compound Proposal Drawings:
TVP-BDP-XX-XX-PL-A-94-0003
TVP-BDP-XX-XX-PL-L-94-0012

1 Site Arrangement Plan
1:200

2 0 2 4 6 8 10
SCALE 1:200
m

BUILDING DESIGN PARTNERSHIP SHALL HAVE NO RESPONSIBILITY FOR ANY USE MADE OF THIS DOCUMENT OTHER THAN THAT FOR WHICH IT WAS PREPARED AND ISSUED.
ALL DIMENSIONS SHOULD BE CHECKED ON SITE.
DO NOT SCALE FROM THIS DRAWING.
ANY DRAWING ERRORS OR DIVERGENCES SHOULD BE BROUGHT TO THE ATTENTION OF BUILDING DESIGN PARTNERSHIP AT THE ADDRESS SHOWN BELOW.
DRAWINGS SHALL BE READ IN CONJUNCTION WITH THE FOLLOWING BEFORE WORK COMMENCES:
• THE COM RESOLUTION REGISTER
• THE SUP RISK SERIES OF DRAWINGS
• THE PROJECT COM RISK REGISTER

NOTES

P01 Planning Issue RT IR 24/01/25

REVISION DESCRIPTION REVISION DATE

REVISION

DATE

BDP.
7 Hill Street
Bristol
BS1 3RY
United Kingdom
T + 44 (0)117 929 9861
www.bdp.com

PROJECT TITLE
Thames Valley Police Station

PROJECT NUMBER
P2007586
PROJECT DESCRIPTION
Commercial In Confidence
Site Arrangement Plan

DATE
24/01/25

PROJECT NUMBER
TVP-BDP-10-00-PL-A-20-0001
PROJECT CODE
P01