


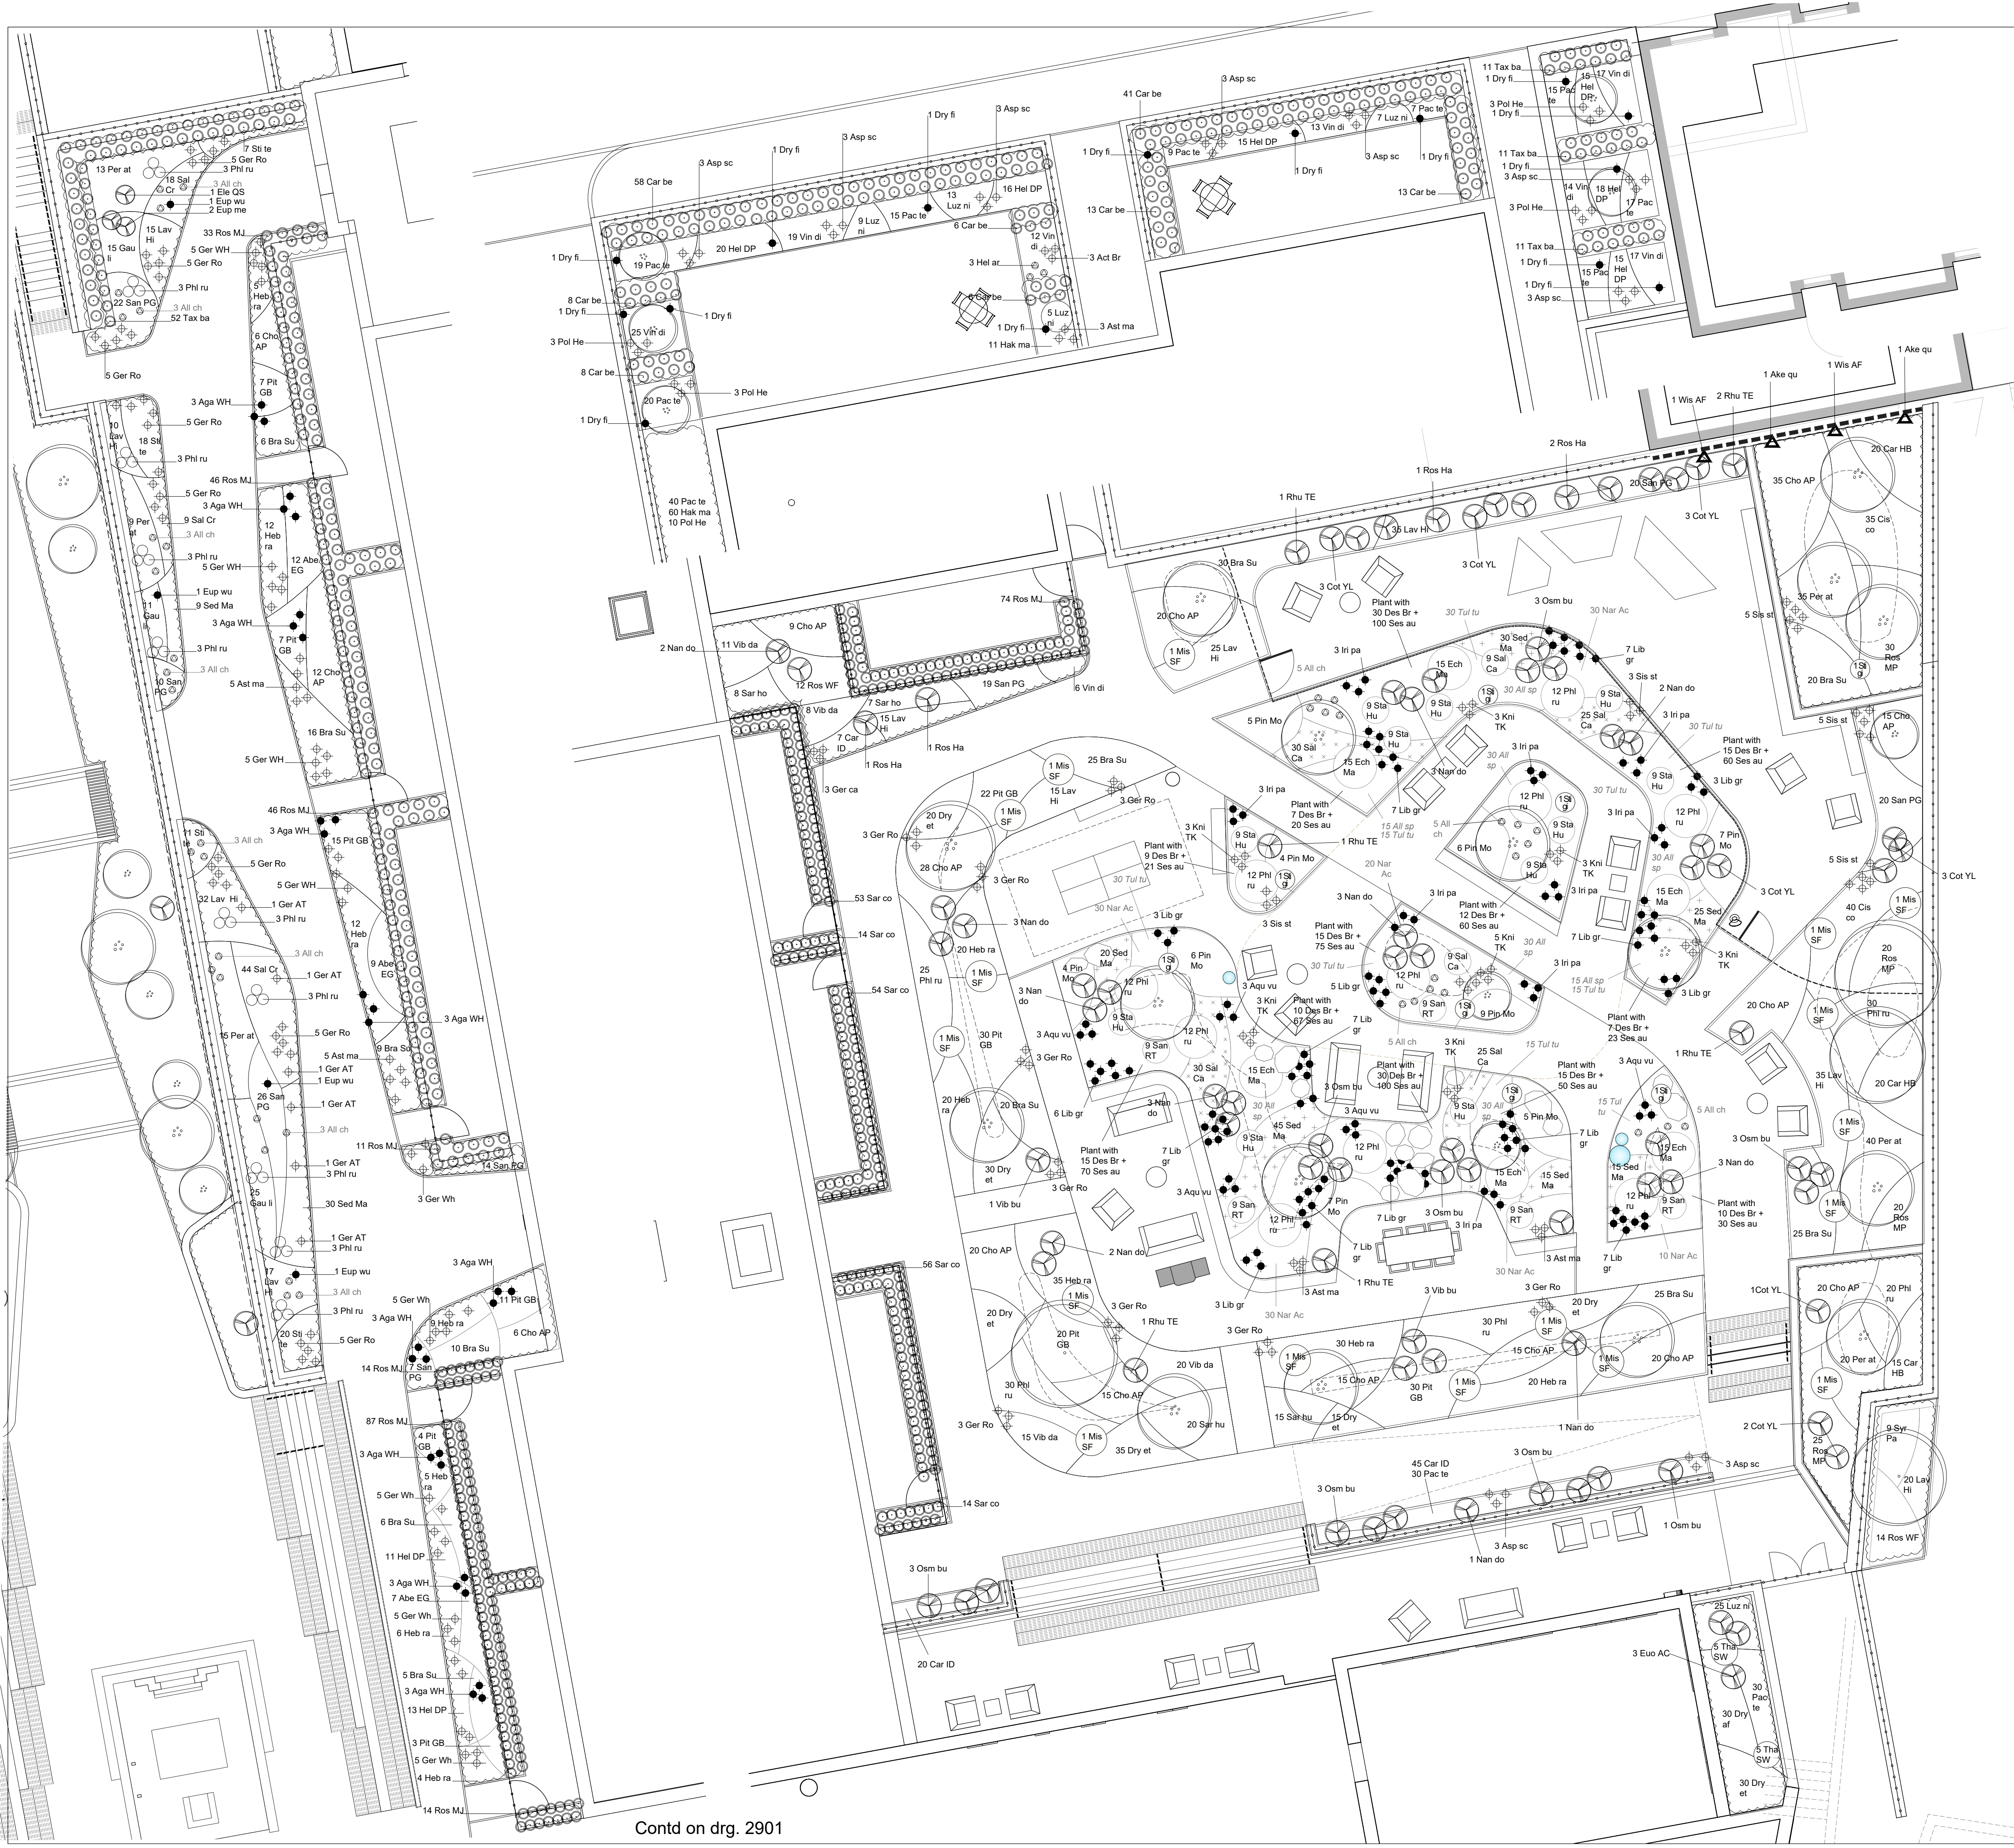

Drawing Status: SK - Sketch, I - Information, P - Planning, ER - Employers Requirements, T - Tender, CT - Contract, CO - Construction, AB-As Built

- All dimensions are in mm unless otherwise stated.
- All dimensions shall be checked on site prior to commencing the works and errors and omissions to be reported to Matthew Wigan Associates.
- All works shall conform to the current edition of the building regulations and other statutory requirements.
- All materials and workmanship shall conform with the relevant British Standard specifications and codes of practice.
- If this drawing forms part of an application for planning application on behalf of the client, it shall not be used for any other purpose without the express permission of Matthew Wigan Associates.
- This drawing may incorporate information from other professionals. Matthew Wigan Associates cannot accept responsibility for the integrity and accuracy of such information. Any clarification or additions that are required regarding such information should be sought from the relevant profession or their appointment representative.

PLANTING SCHEDULE:
To be read in conjunction with the soft landscape specification

Grasses				
Abv	Species	No.	Notes	Planting Density
Car ID	Carex 'Ice Dance'	86	2-3L container grown	5/m2
Des Br	Deschampsia 'Bronzeschleier'	175	2-3L container grown	5/m2
Hak ma	Hakonechloa macra	71	2-3L container grown	9/m2
Luz ni	Luzula nivea	59	2-3L container grown	9/m2
Mis Ad	Miscanthus sinensis 'Silberfeder'	17	5L container grown	Spot plant
Ses au	Sesleria autumnalis	696	2-3L container grown	9/m2
Sti gi	Stipa gigantea	9	2-3L container grown	Spot plant
Sti te	Stipa tenuissima	56	2-3L container grown	As shown or 1/m2

Perennials/Groundcover				
Abv	Species	No.	Notes	Planting Density/Spacing
Aga WH	Agapanthus 'White Heaven'	30	2-3L container grown	As shown
Aqu vu	Aquilegia vulgaris	15	2-3L container grown	9/m2
Asp sc	Asplenium scolopendrium	27	2-3L container grown	9/m2
Astr ma	Astrantia major	19	2-3L container grown	9/m2
Dry af	Dryopteris affinis	30	2-3L container grown	4/m2
Dry et	Dryopteris erythrosora	170	2-3L container grown	4/m2
Dry fi	Dryopteris filix-mas	15	2-3L container grown	4/m2
Eup wu	Euphorbia ch. subsp. wulfenii	4	2-3L container grown	Spot plant
Ech Ma	Echinacea 'Magnus'	90	2-3L container grown	9/m2
Gau li	Gaura lindheimeri	51	2-3L container grown	9/m2
Ger AT	Geranium 'Anne Thomson'	6	2-3L container grown	9/m2
Ger ca	Geranium x cantabrigiense	6	2-3L container grown	9/m2
Ger Ro	Geranium 'Rozanne'	67	2-3L container grown	Spot plant
Ger WH	Geranium 'Whiteness'	45	2-3L container grown	9/m2
Hel ar	Helleborus argutifolius	3	2-3L container grown	Spot plant
Hel DP	Helleborus 'Harvington Double Pink'	123	2-3L container grown	9/m2
Kni TK	Kniphofia 'Tawny King'	23	2-3L container grown	9/m2
Iri Pa	Iris pallida	27	2-3L container grown	9/m2
Lib Gr	Libertia grandiflora	86	2-3L container grown	9/m2
Pac le	Pachysandra terminalis	217	2-3L container grown	9/m2
Per BS	Perovskia a. 'Blue Spire'	135	2-3L container grown	5/m2
Phlo ru	Phlomis russelliana	285	2-3L container grown	9/m2
Pol He	Polystichum set. 'Herrenhausen'	25	2-3L container grown	7/m2
Sal Cr	Salvia nemorosa 'Caradonna'	199	2-3L container grown	9/m2
San RT	Sanguisorba 'Red Thunder'	45	2-3L container grown	9/m2
Sed Ma	Sedum 'Matrona'	189	2-3L container grown	7/m2
Sis st	Syrinchium striatum	21	2-3L container grown	Spot plant
Sta Hu	Stachys officinalis 'Hummelo'	99	2-3L container grown	9/m2
ThaSW	Thalictrum 'Splendide White'	10	2-3L container grown	9/m2
Vin di	Vinca difformis	123	2-3L container grown	9/m2

Shrubs				
Abv	Species	No.	Notes	Planting Density
Abe EG	Abelia g. 'Edward Goucher'	28	3L container grown; 30-40cm	4/m2
Bra Su	Brachyglottis 'Sunshine'	197	3L container grown; 30-40cm	4/m2
Car HB	Caryopteris x c. 'Heavenly Blue'	55	3L container grown; 30-40cm	4/m2
Cho AP	Choisya 'Aztec Pearl'	256	3L container grown; 30-40cm	3/m2
Cis co	Cistus x corbariensis	75	3L container grown; 30-40cm	4/m2
Cot YL	Cotinus coggygia 'Young lady'	18	10L container grown; 60-80cm	Spot plant
Euo AC	Euonymus a. 'Compactus'	3	10L container grown; 60-80cm	Spot plant
Eup me	Euphorbia mellifera	2	10L container grown; 30-40cm	Spot plant
Heb ra	Hebe rakaiensis	178	3L container grown; 20-30cm	5/m2
Lav Hi	Lavandula angustifolia 'Hidcote'	219	3L container grown; 20-30cm	5/m2
Nan do	Nandina domestica	24	10L container grown; 60-80cm	Spot plant
Pin Mo	Pinus mugo 'Mops'	45	20L container grown; 40-50cm	2/m2
Pit GB	Pittosporum 'Golf Ball'	149	3L container grown; 30-40cm	4/m2
Osm bu	Osmanthus x burkwoodii	22	10L container grown; 60-80cm	Spot plant
Ros Ha	Rosa 'Hansa'	5	5L container grown; 40-60cm	Spot plant
Ros WF	Rosa 'White Flower Carpet'	12	3L container grown; 30-40cm	4/m2
Ros MP	Rosmarinus o. 'Majorca Pink'	95	3L container grown; 30-40cm	4/m2
Rhu TE	Rhus l. 'Tiger Eyes'	8	5L container grown; 60-80cm	Spot plant
San hu	Sarcococca humilis	35	3L container grown; 20-30cm	4/m2
San PG	Santolina 'Primrose Gem'	121	3L container grown; 20-30cm	4/m2
Syr pe	Syringa meyeri 'Palibin'	9	3L container grown; 40-60cm	4/m2
Vib bu	Viburnum x burkwoodii	4	10L container grown; 60-80cm	Spot plant
Vib da	Viburnum davidii	68	3L container grown; 20-30cm	4/m2

Climbers				
Abv	Species	No.	Notes	
Ake qu	Akebia quinata	2	5L container grown; 60-80cm	
Wis AF	Wisteria frutescens 'Amethyst Falls'	2	5L container grown; 60-80cm	

Hedge				
Abv	Species	No.	Notes	
Car be	Carpinus betulus	153	Bagged/Containerised; 1.0-1.25m	
Ros MJ	Rosmarinus 'Miss Jessops'	325	Plant in 2 staggered rows 0.4m apart at 0.3m centres	
Sar co	Sarcococca confusa	190	2-3L container grown. Plant in 2 staggered rows 0.3m apart at 0.3m centres	
Tax ba	Taxus baccata	85	Rootballed; 1.0-1.25m. bushy. Plant in 2 staggered rows 0.4m apart at 0.5m centres.	

Bulbs				
Abv	Species	No.	Notes	Planting Density
All ch	Allium christophii	44	grade 12/+; late	3/m2
All PS	Allium 'Purple Sensation'	50	grade 8/+; late	5/m2
All sp	Allium sphaerocephalon	210	grade 6/+; late	7/m2
Nar Ac	Narcissus 'Actae'	150	grade 10/+; early	10/m2
Tul tu	Tulipa turkestanica	210	grade 6/+; early	10/m2

NB: Drawing replaces / supersedes 1803-MWA-00-XX-DR-L-2903

Rev	Date	Revision Notes / Status	Drawn	Checked
00	01.12.21	Preliminary Issue	WB	MW
01	07.01.22	Revision to Weldale St frontages	WB	MW
02	23.03.23	Add area previously assigned to phase 1A	WB	MW
03	20.12.24	Amended courtyard B	WB	MW

Title: Weldale Street
Phase 2 Planting Plan

Project: Weldale Street
Drg no: WDS-MWA-XX-XX-DR-L-2903
Rev: 03 Status: P
Scale: 1:100@A1

Date: 01.12.2021
Client: Crossmark

Matthew Wigan Associates

3 Batsford
1 The Park
Cheltenham,
Gloucestershire GL50 2SL
+44 (0)7557 095062
Matthew.Wigan@matthewwigan.com
www.matthewwigan.com

Contd on drg. 2901