



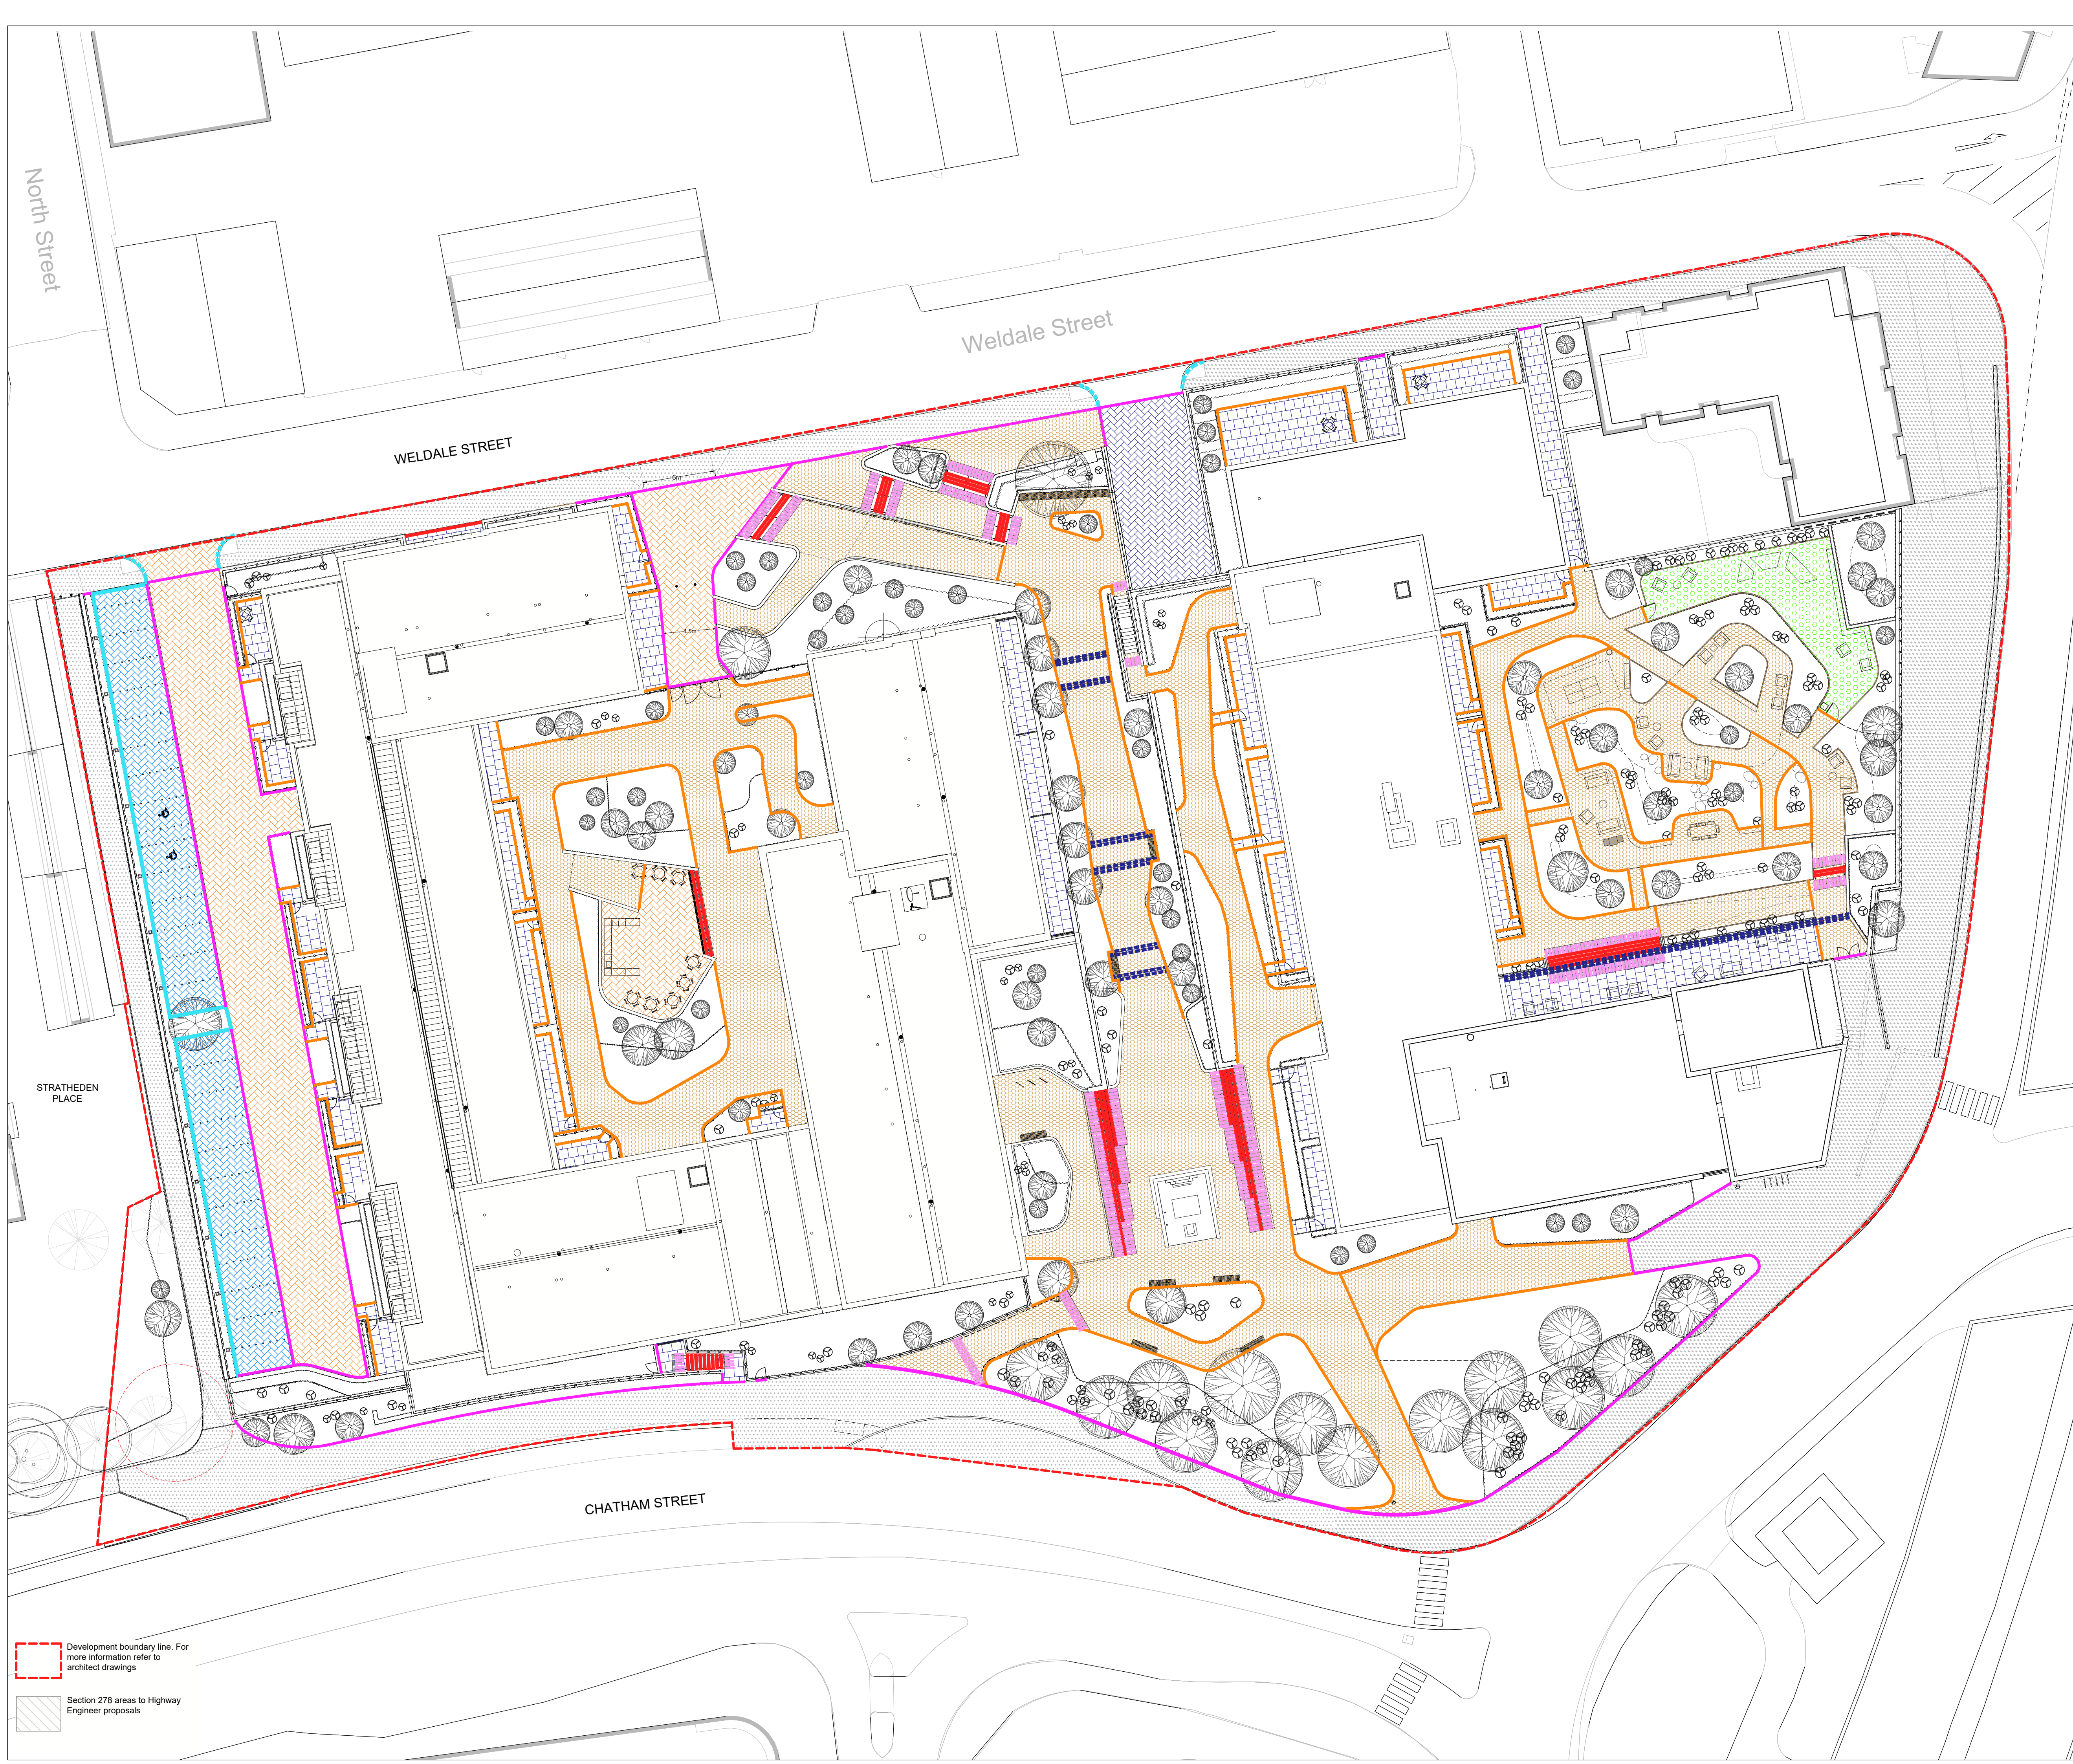

- KEY
- PT1 Resin bound surfacing. 6mm aggregate in Scandinavian Pearl by Addagrip or similar approved.
 - PT3 Vehicular block paving. Marshalls Tegula 160x240x80mm in herringbone pattern, Harvest colour or similar approved.
 - PT4 Vehicular block paving. Marshalls Tegula 160x240x80mm in herringbone pattern, Pennant Grey colour or similar approved.
 - PT5 Concrete paving slabs. 450x450x50mm, Marshalls Conservation Smooth in Silver Grey or similar approved.
 - PT5A: Tactile Paving 400x400x50mm (corduroy type) x 2 courses, to top and bottom of steps, in Buff colour
 - PT7 Permeable block paving. Marshalls Tegula Piora 160x240x80mm in herringbone pattern with 2 stretcher courses to perimeter, Pennant Grey colour or similar approved.
 - PT8 Asphalt surfacing to Engineer details
 - PT9 Paving bands: two rows of block paving as PT4 in stretcher bond
 - PT10 Artificial grass surfacing to dog-friendly space
 - ST1 Granite-textured precast concrete step units, 150x350x500mm, silver grey colour with two inlaid delineation strips in black.
 - ET1 Precast concrete kerbs to Highway Engineer specification. To include transition kerbs and dropped kerbs (DK) to crossing points.
 - ET2 Flexible metal edging: Kinley Systems or similar approved.
 - ET4 Precast 50mm flush concrete edging. Colour: natural.

NB: Please read in conjunction with Highway Engineer's proposals. Highway Engineer's proposals to take priority over this drawing in S278 areas.

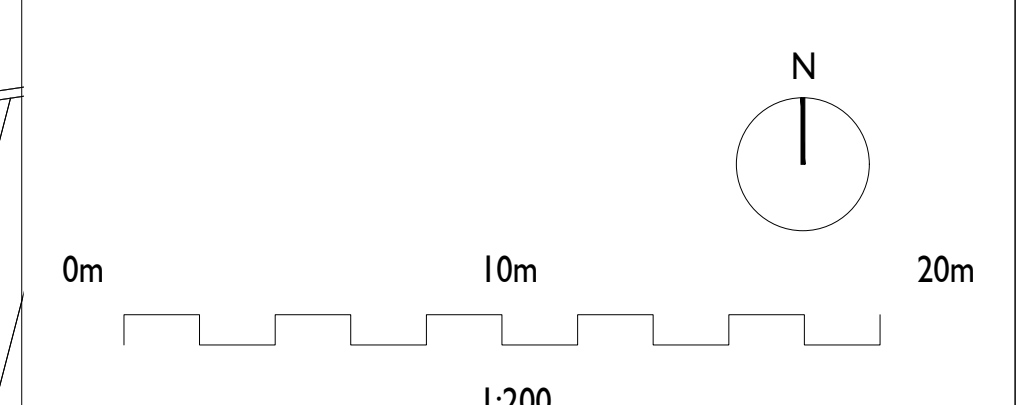

Rev	Date	Revision Notes / Status	Drawn	Checked
00	01.08.19	Preliminary Issue	VB	MW
01	25.08.19	Minor amendments	VB	MW
02	02.12.21	PhI Boundary added	VB	MW
03	17.01.22	Amended planning version	VB	MW
04	13.03.22	Amended planning version	VB	MW
05	18.12.24	Courtyard B	VB	MW

Title: Weldale Street
Paving and Edging Layout

Project: Weldale Street
Drg no: WDS-MWA-XX-XX-DR-L-0010
Rev: 05 Status: P
Scale: 1:200@A1

Date: 01.08.2019
Client: Crossmark

Matthew Wigan Associates

3 Batsford
1 The Park
Cheltenham,
Gloucestershire GL50 2SL
+44 (0)7557 095062
Matthew.Wigan@matthewwigan.com
www.matthewwigan.com

- - - - - Development boundary line. For more information refer to architect drawings

Section 278 areas to Highway Engineer proposals