



Section 1
1:50

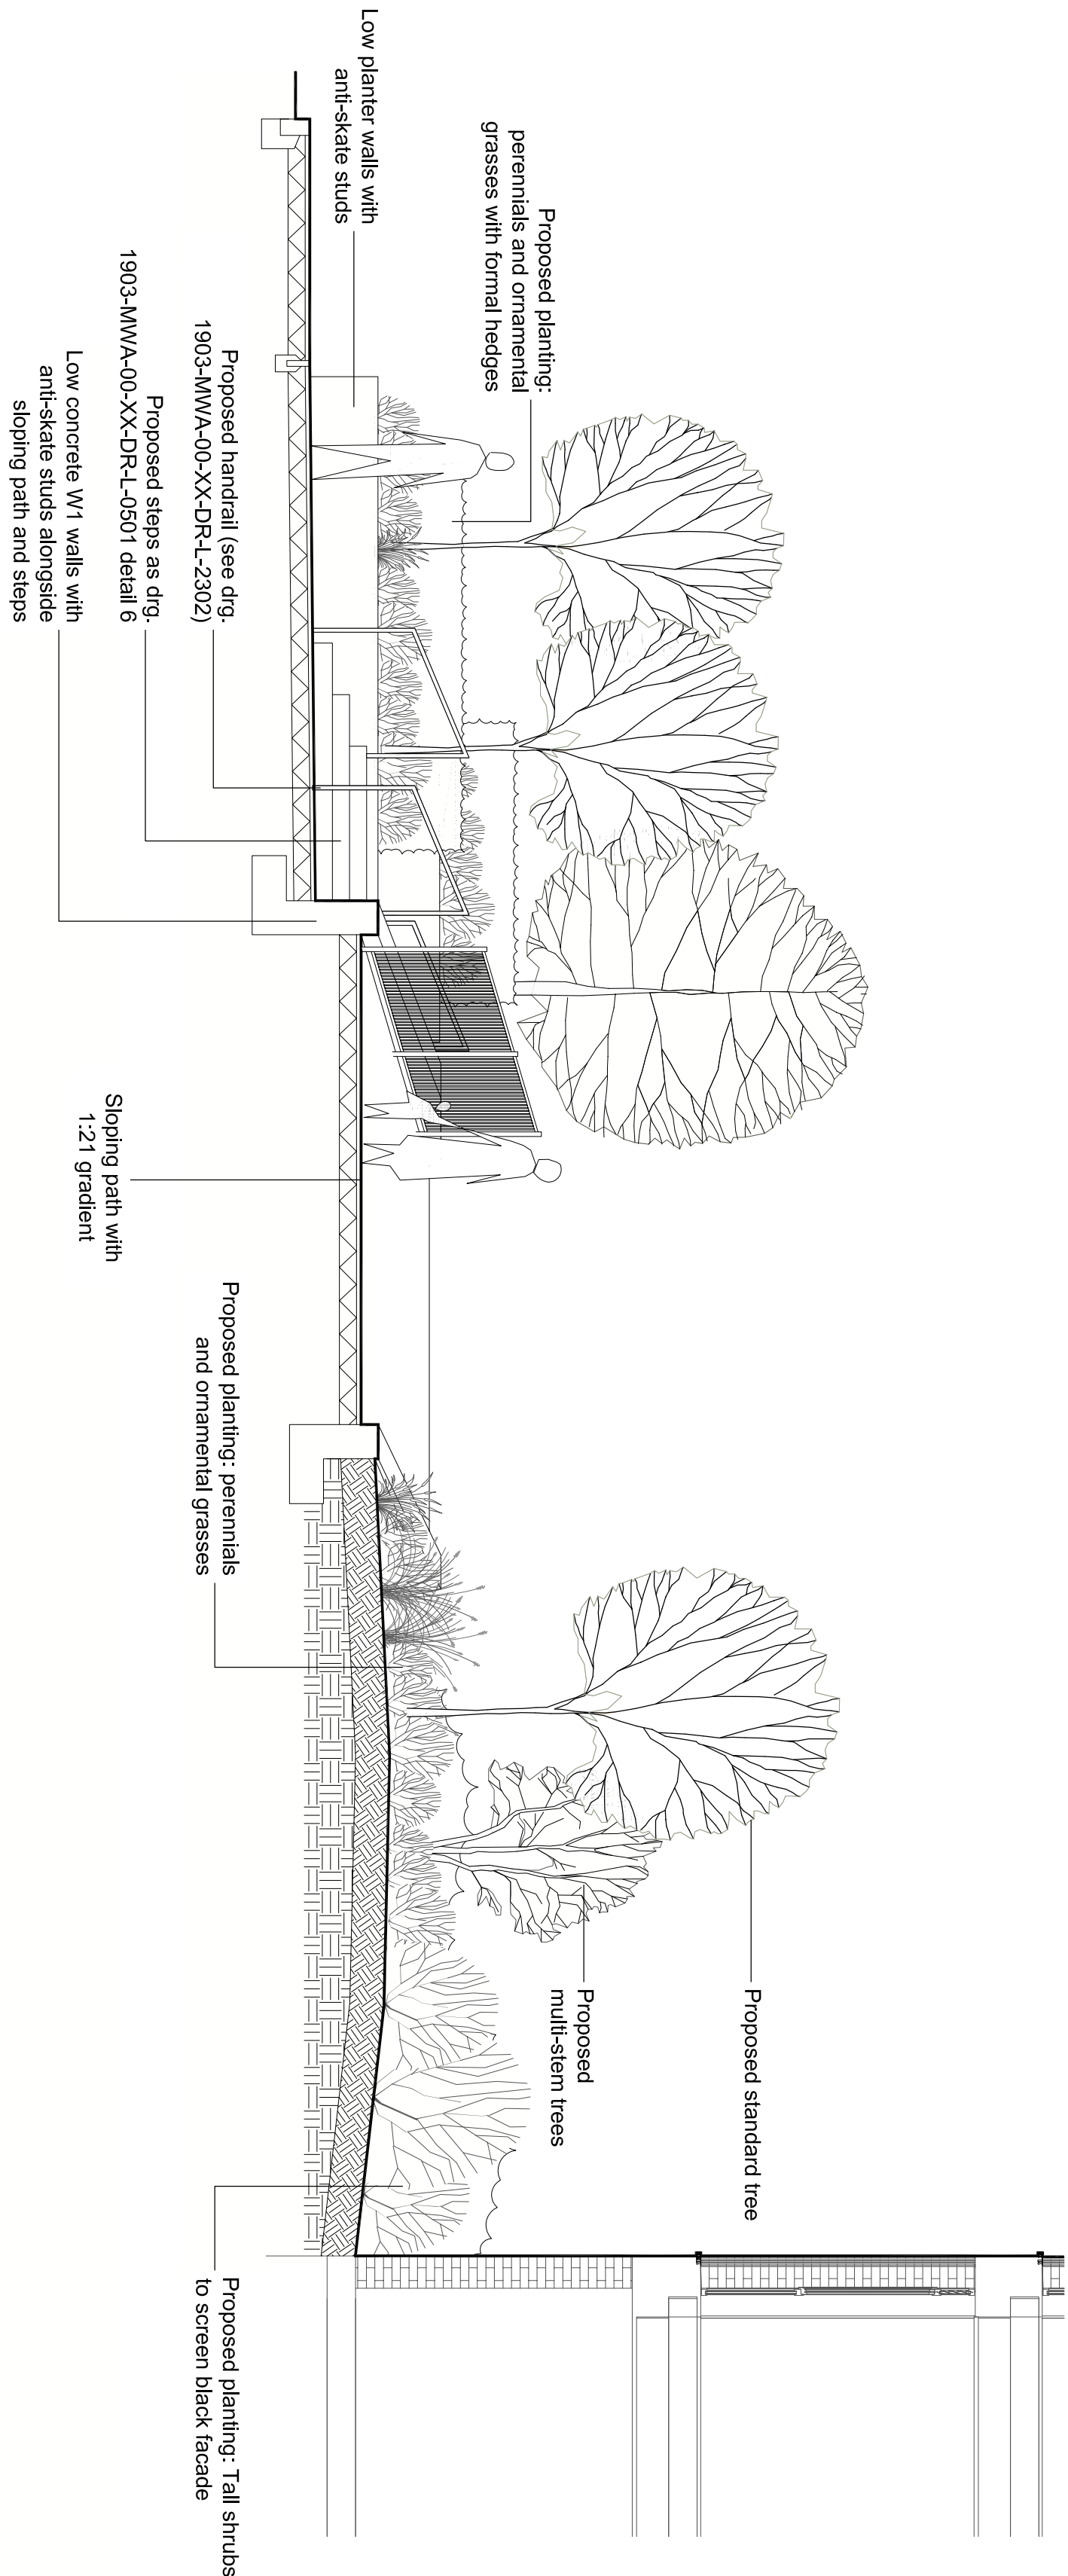

Section 2
1:25

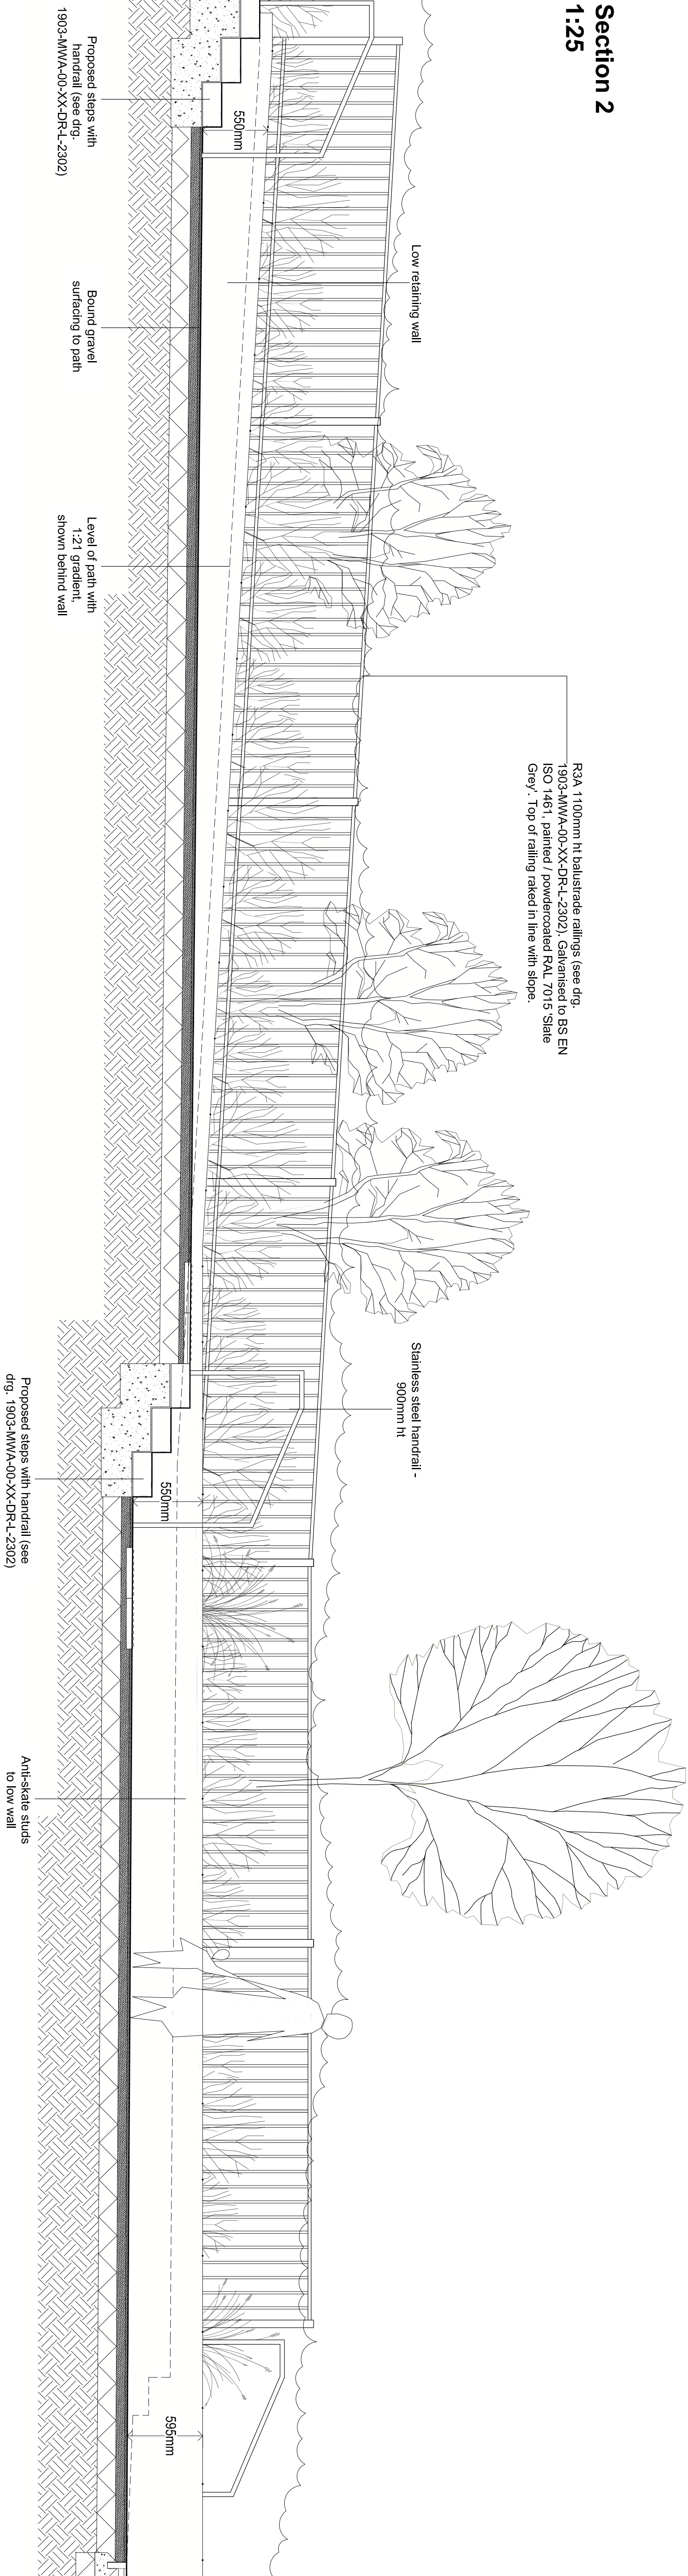

Drawing Status: SK - Sketch, I - Information, P - Planning, ER - Employers Requirements, T - Tender, CT - Contract, CO - Construction, ADAS - Bill

- All dimensions are in mm unless otherwise stated.
- All materials and workmanship shall conform to the current edition of the building regulations and other statutory requirements.
- All materials and workmanship shall conform with the relevant British Standard specifications and codes of practice.
- If this drawing forms part of an application for planning permission on behalf of the client, it shall not be used for any other purpose without the express permission of Matthew Wigan Associates.
- This drawing may incorporate information from other professionals. Matthew Wigan Associates cannot accept responsibility for the accuracy of such information.
- regarding such information should be sought from the relevant professional or their appropriate representative.

Rev	Date
00	12.09.2019
01	02.12.2021
02	09.01.2023
03	19.12.2024

Publication Status
Preliminary Issue
Amended to show balustrade railing
Prior amendment (referenced drawings)
Planning Issue

Drawn	Checked
WS	MW
WS	MW
WS	MW

Title: Weldale Street Steps
Sections

Project: Weldale

Dwg no: 1903-MWA-00-XX-DR-L-2105

Rev: 03 Status: P

Scale: As shown at A1

Date: 12.09.2019

Client: Crossmark

Matthew Wigan Associates

3 Bedford

Chesham

W Bucks

HP8 4JL

UK

Tel: +44 (0)1292 059062

Email: Matthew.Wigan@mwga.com

Website: www.matthewwigan.com