



0 1 2 3 4 5

0 1 2 3 4 5

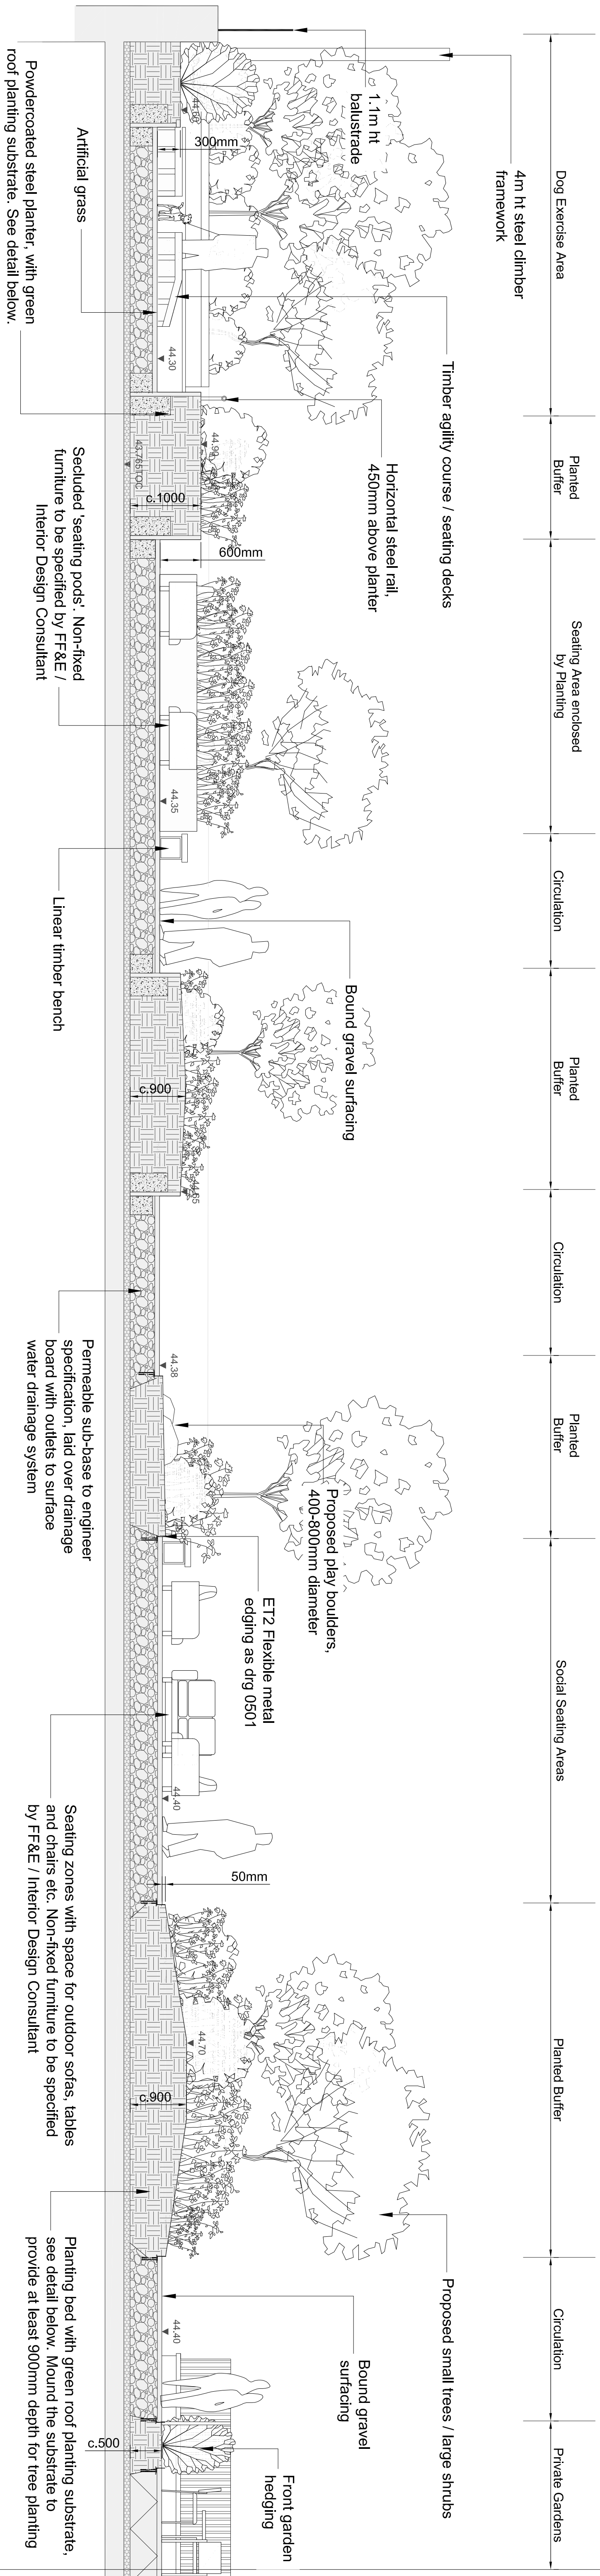

✓
✓
✓
✓

7

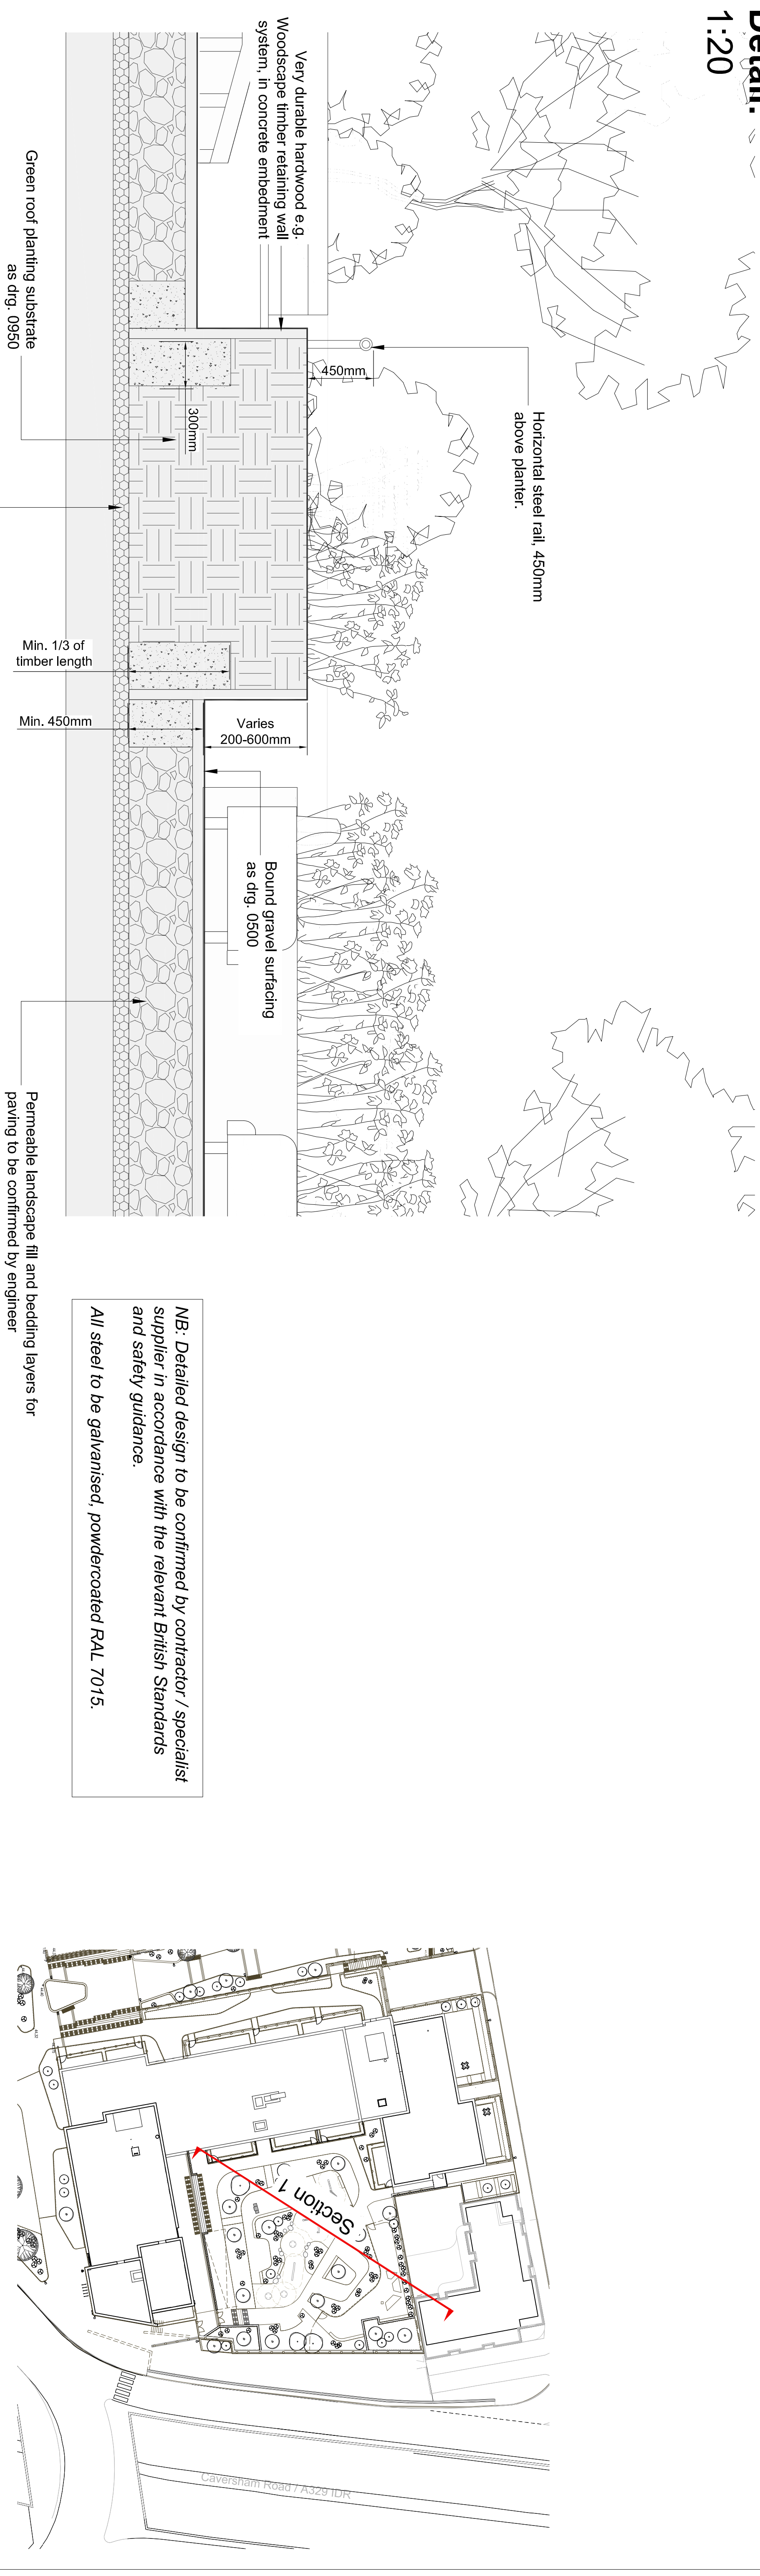

Drainage board and protection layers to specialist design, outlets to SW drainage

Drawn	Chew
WB	MW
WB	MW
WB	MW
WB	MW
WB	MW

Mathew Wigan Associates
3 Bistord
1 The Park
Cheltenham,
Gloucestershire, GL50 3SL
Tel: +44 (0)7557 09562
Frederick.Wigan@mathewwigan.com
www.mathewwigan.com