




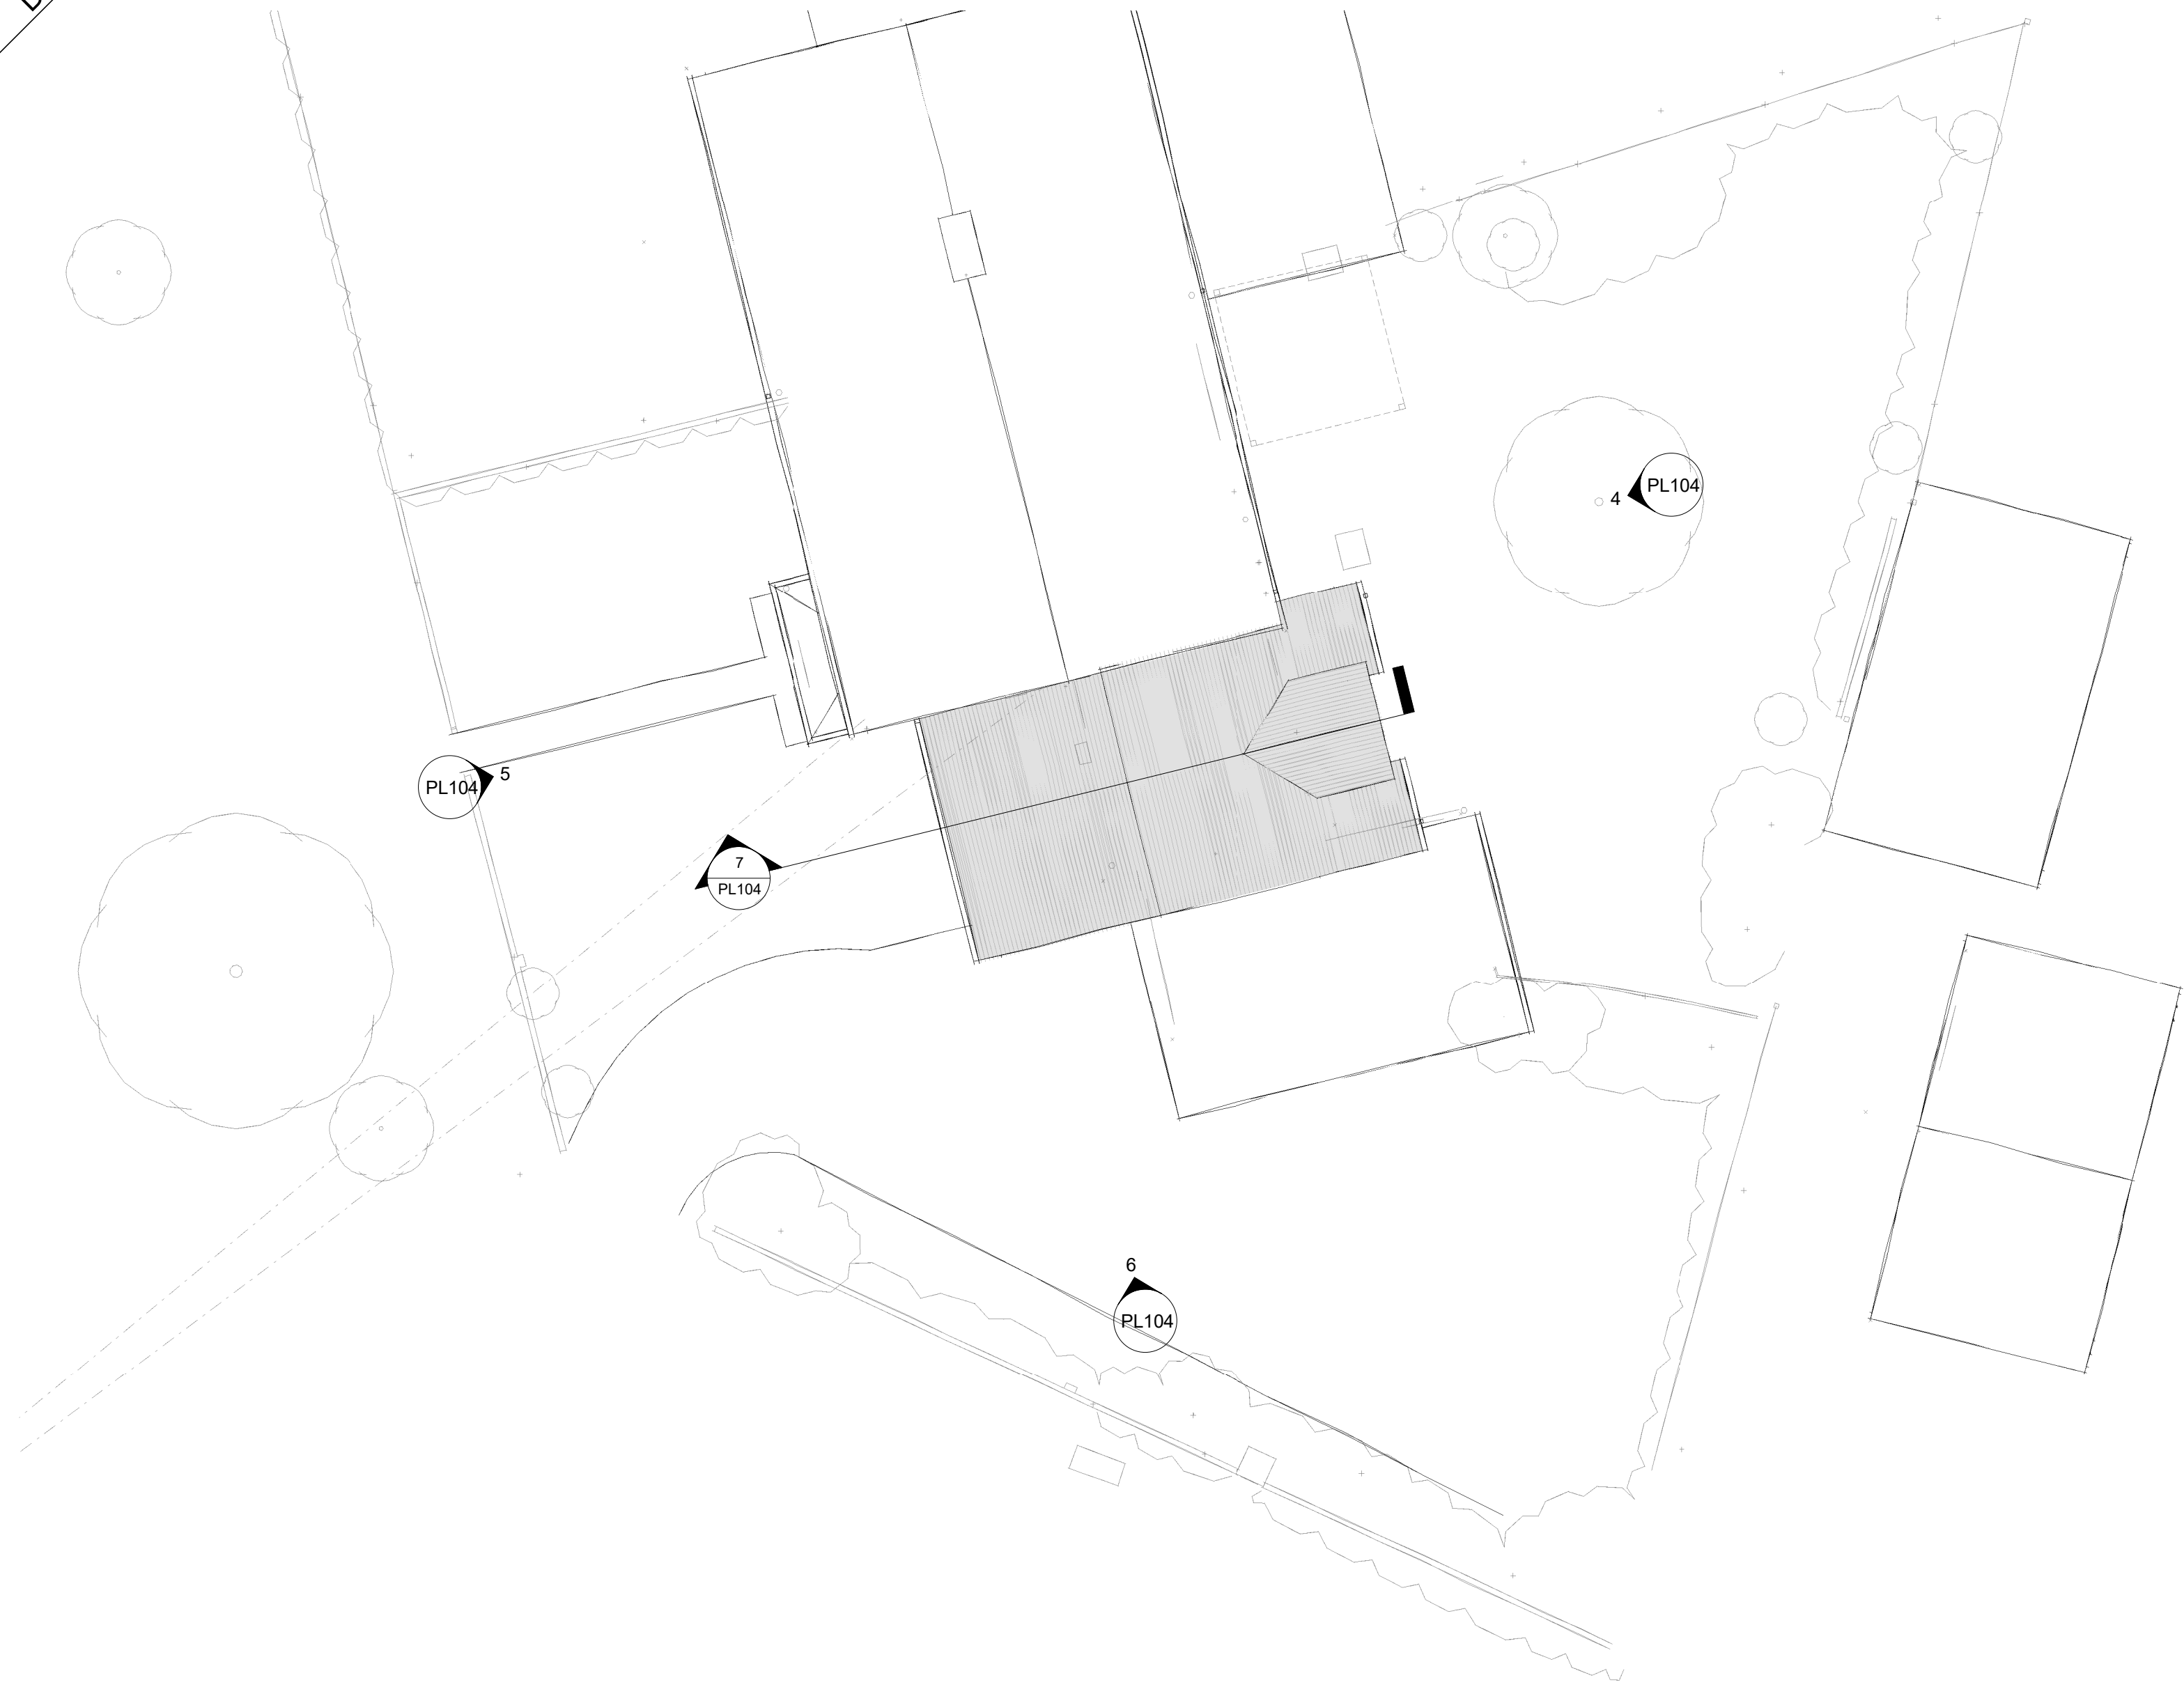

1 Site & Roof Plan
1 : 100

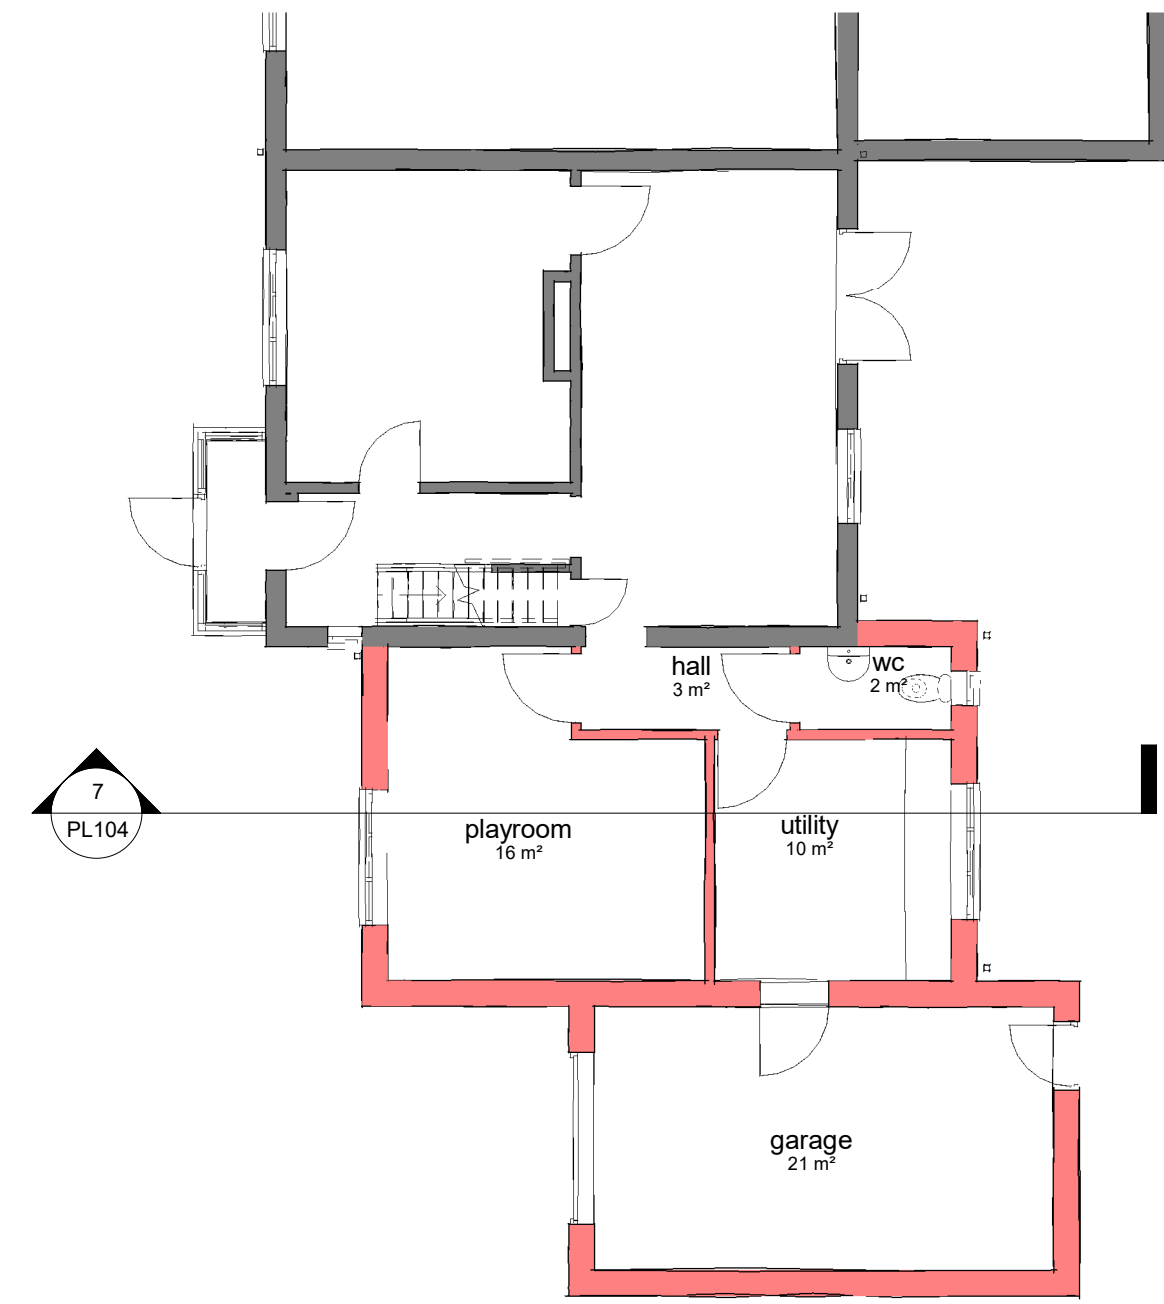

2 Ground Floor
1 : 100

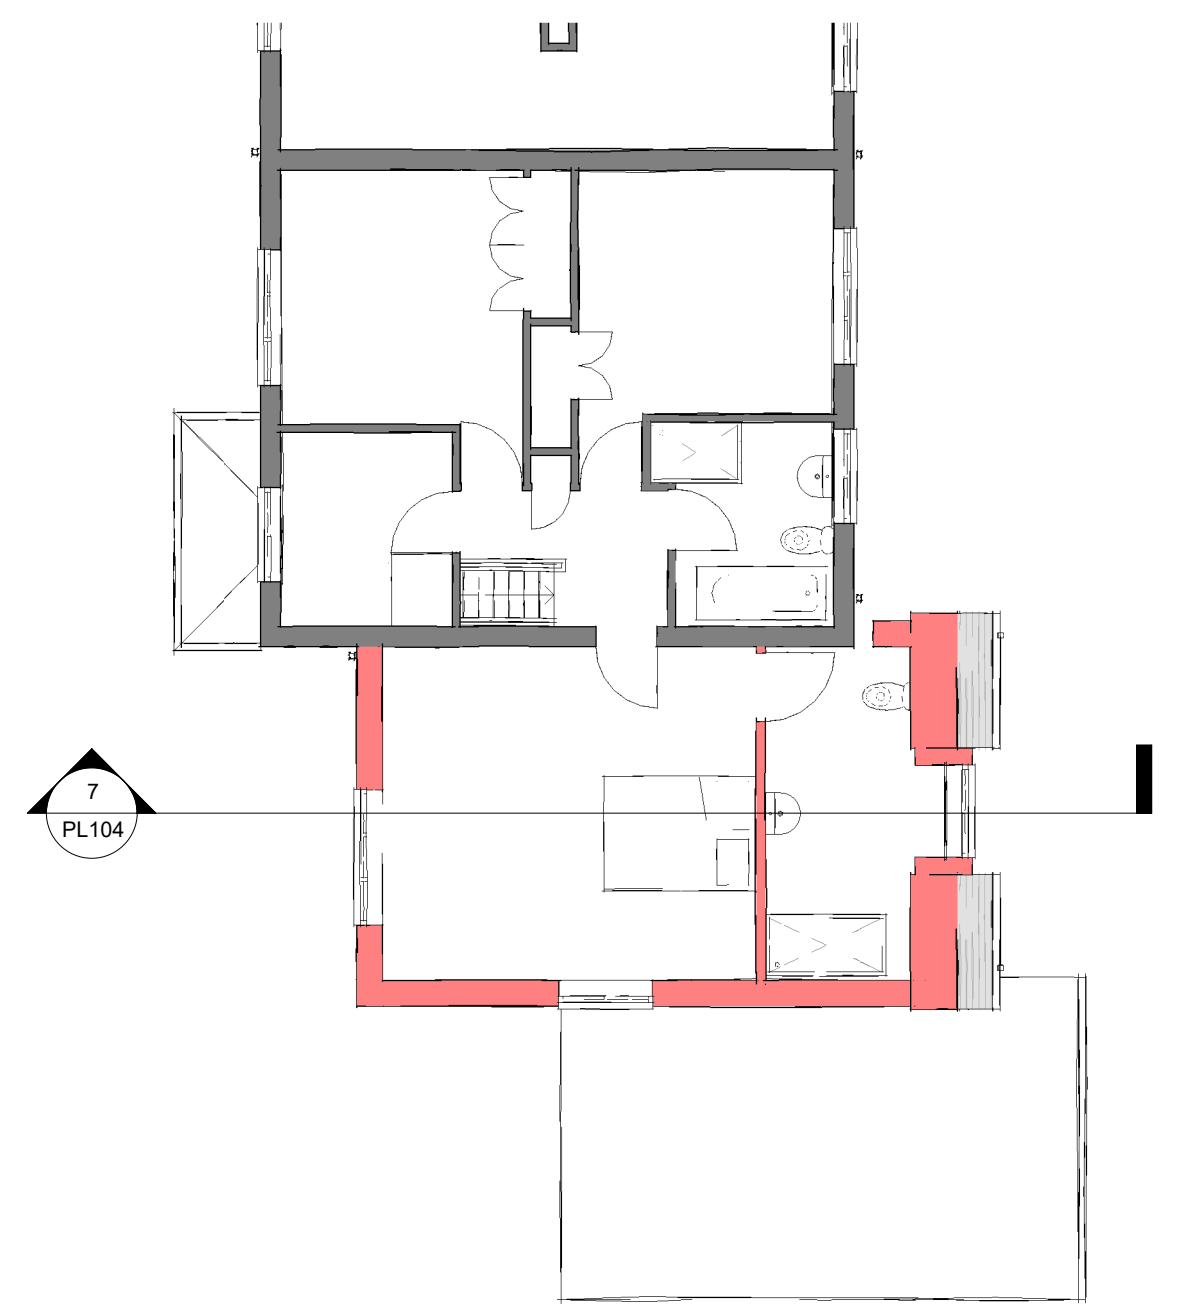


3 First Floor
1 : 100




4 East
1 : 100



5 West
1 : 100

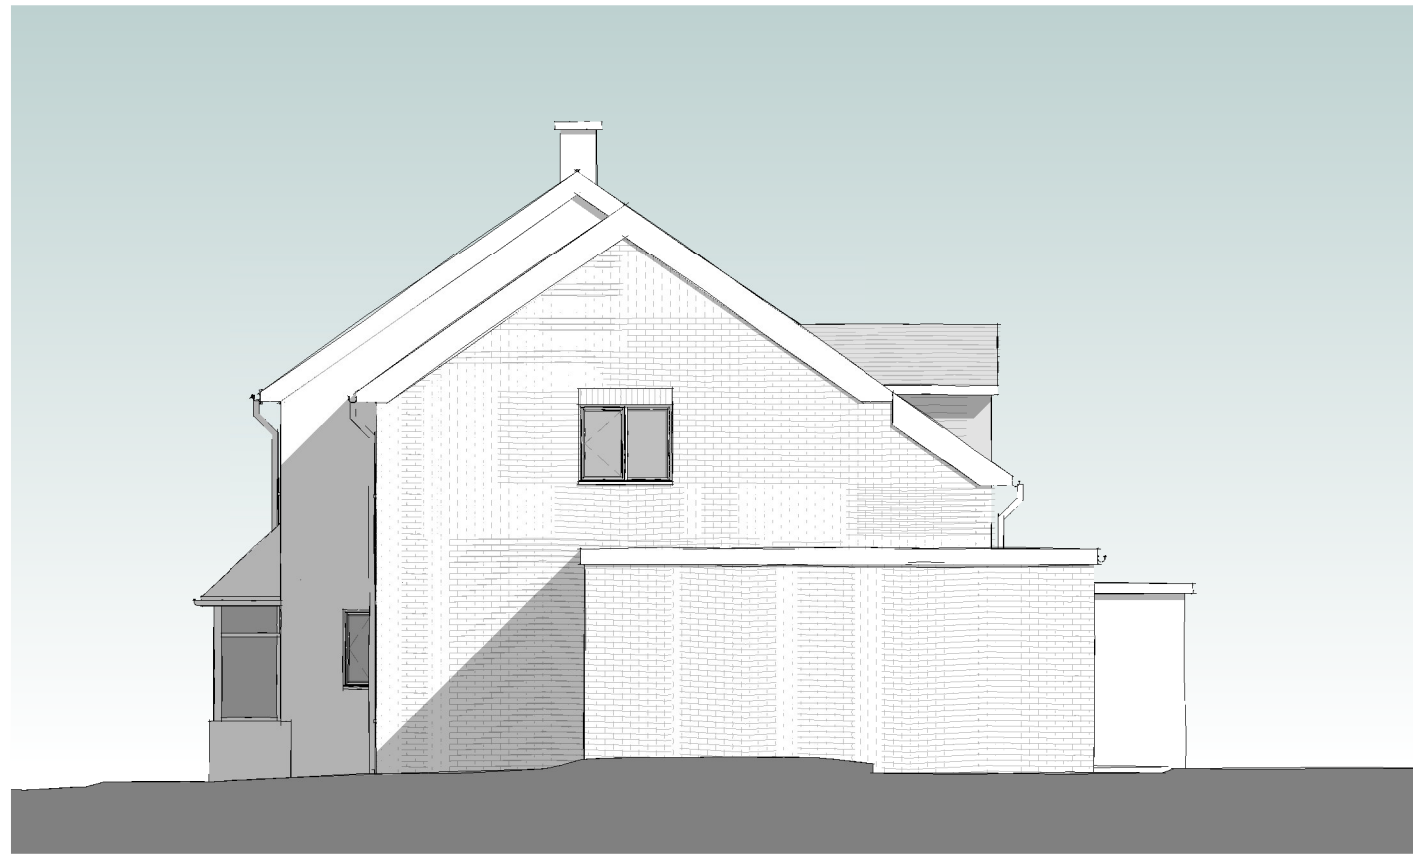

6 South
1 : 100

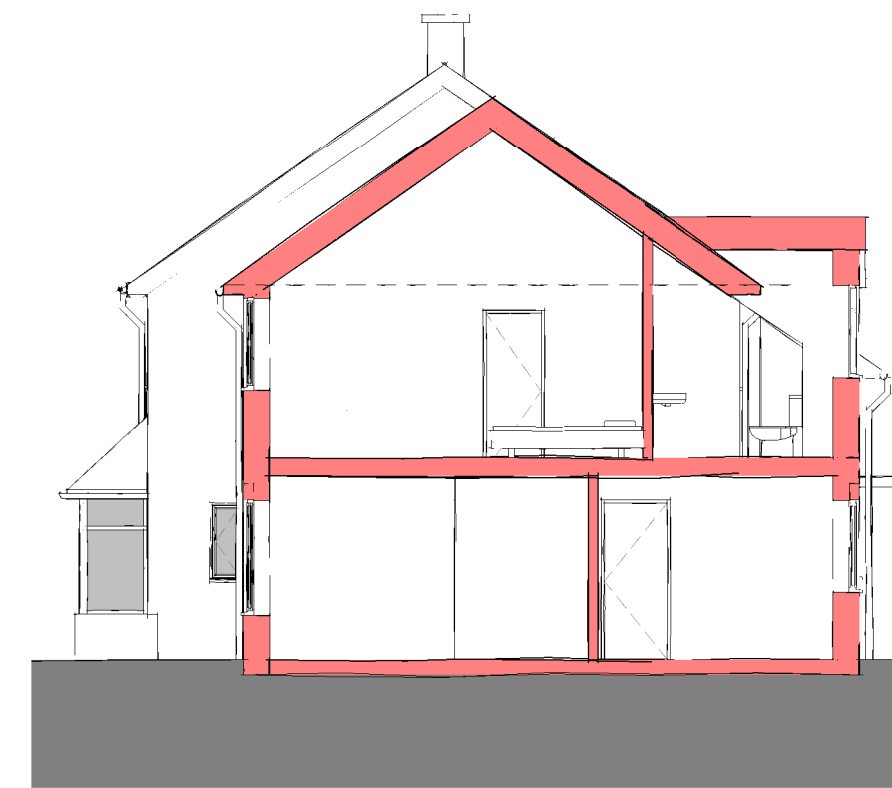

7 Section
1 : 100

PROJECT

2 USK ROAD, TILEHURST

REV. DESCRIPTION
B Plannign Issue

APP. DATE
06/02/25

SCALE BAR



ALL FIGURED DIMENSIONS ARE TO BE TAKEN IN PREFERENCE TO SCALED DIMENSIONS AND ANY INACCURACIES ARE TO BE REPORTED TO THE ARCHITECT. DIMENSIONS TO BE CHECKED ON SITE BEFORE ANY WORK IS PUT IN HAND OR PREFABRICATED. COPYRIGHT OF THIS DRAWING IS RETAINED BY THE ARCHITECT AND IT MUST NOT BE REPRODUCED WITHOUT THEIR WRITTEN CONSENT

PROPOSED
PLANNING
MATHEWSON WATERS ARCHITECTS
The Old Surgery
Crowle Road · Lambourn
Berkshire · RG17 8NR
enquiries@mwarchitects.co.uk
www.mwarchitects.co.uk
01380 721904
01488 734131
RIBA Chartered Practice
© MATHEWSON WATERS ARCHITECTS LLP
23059 PL104 B