




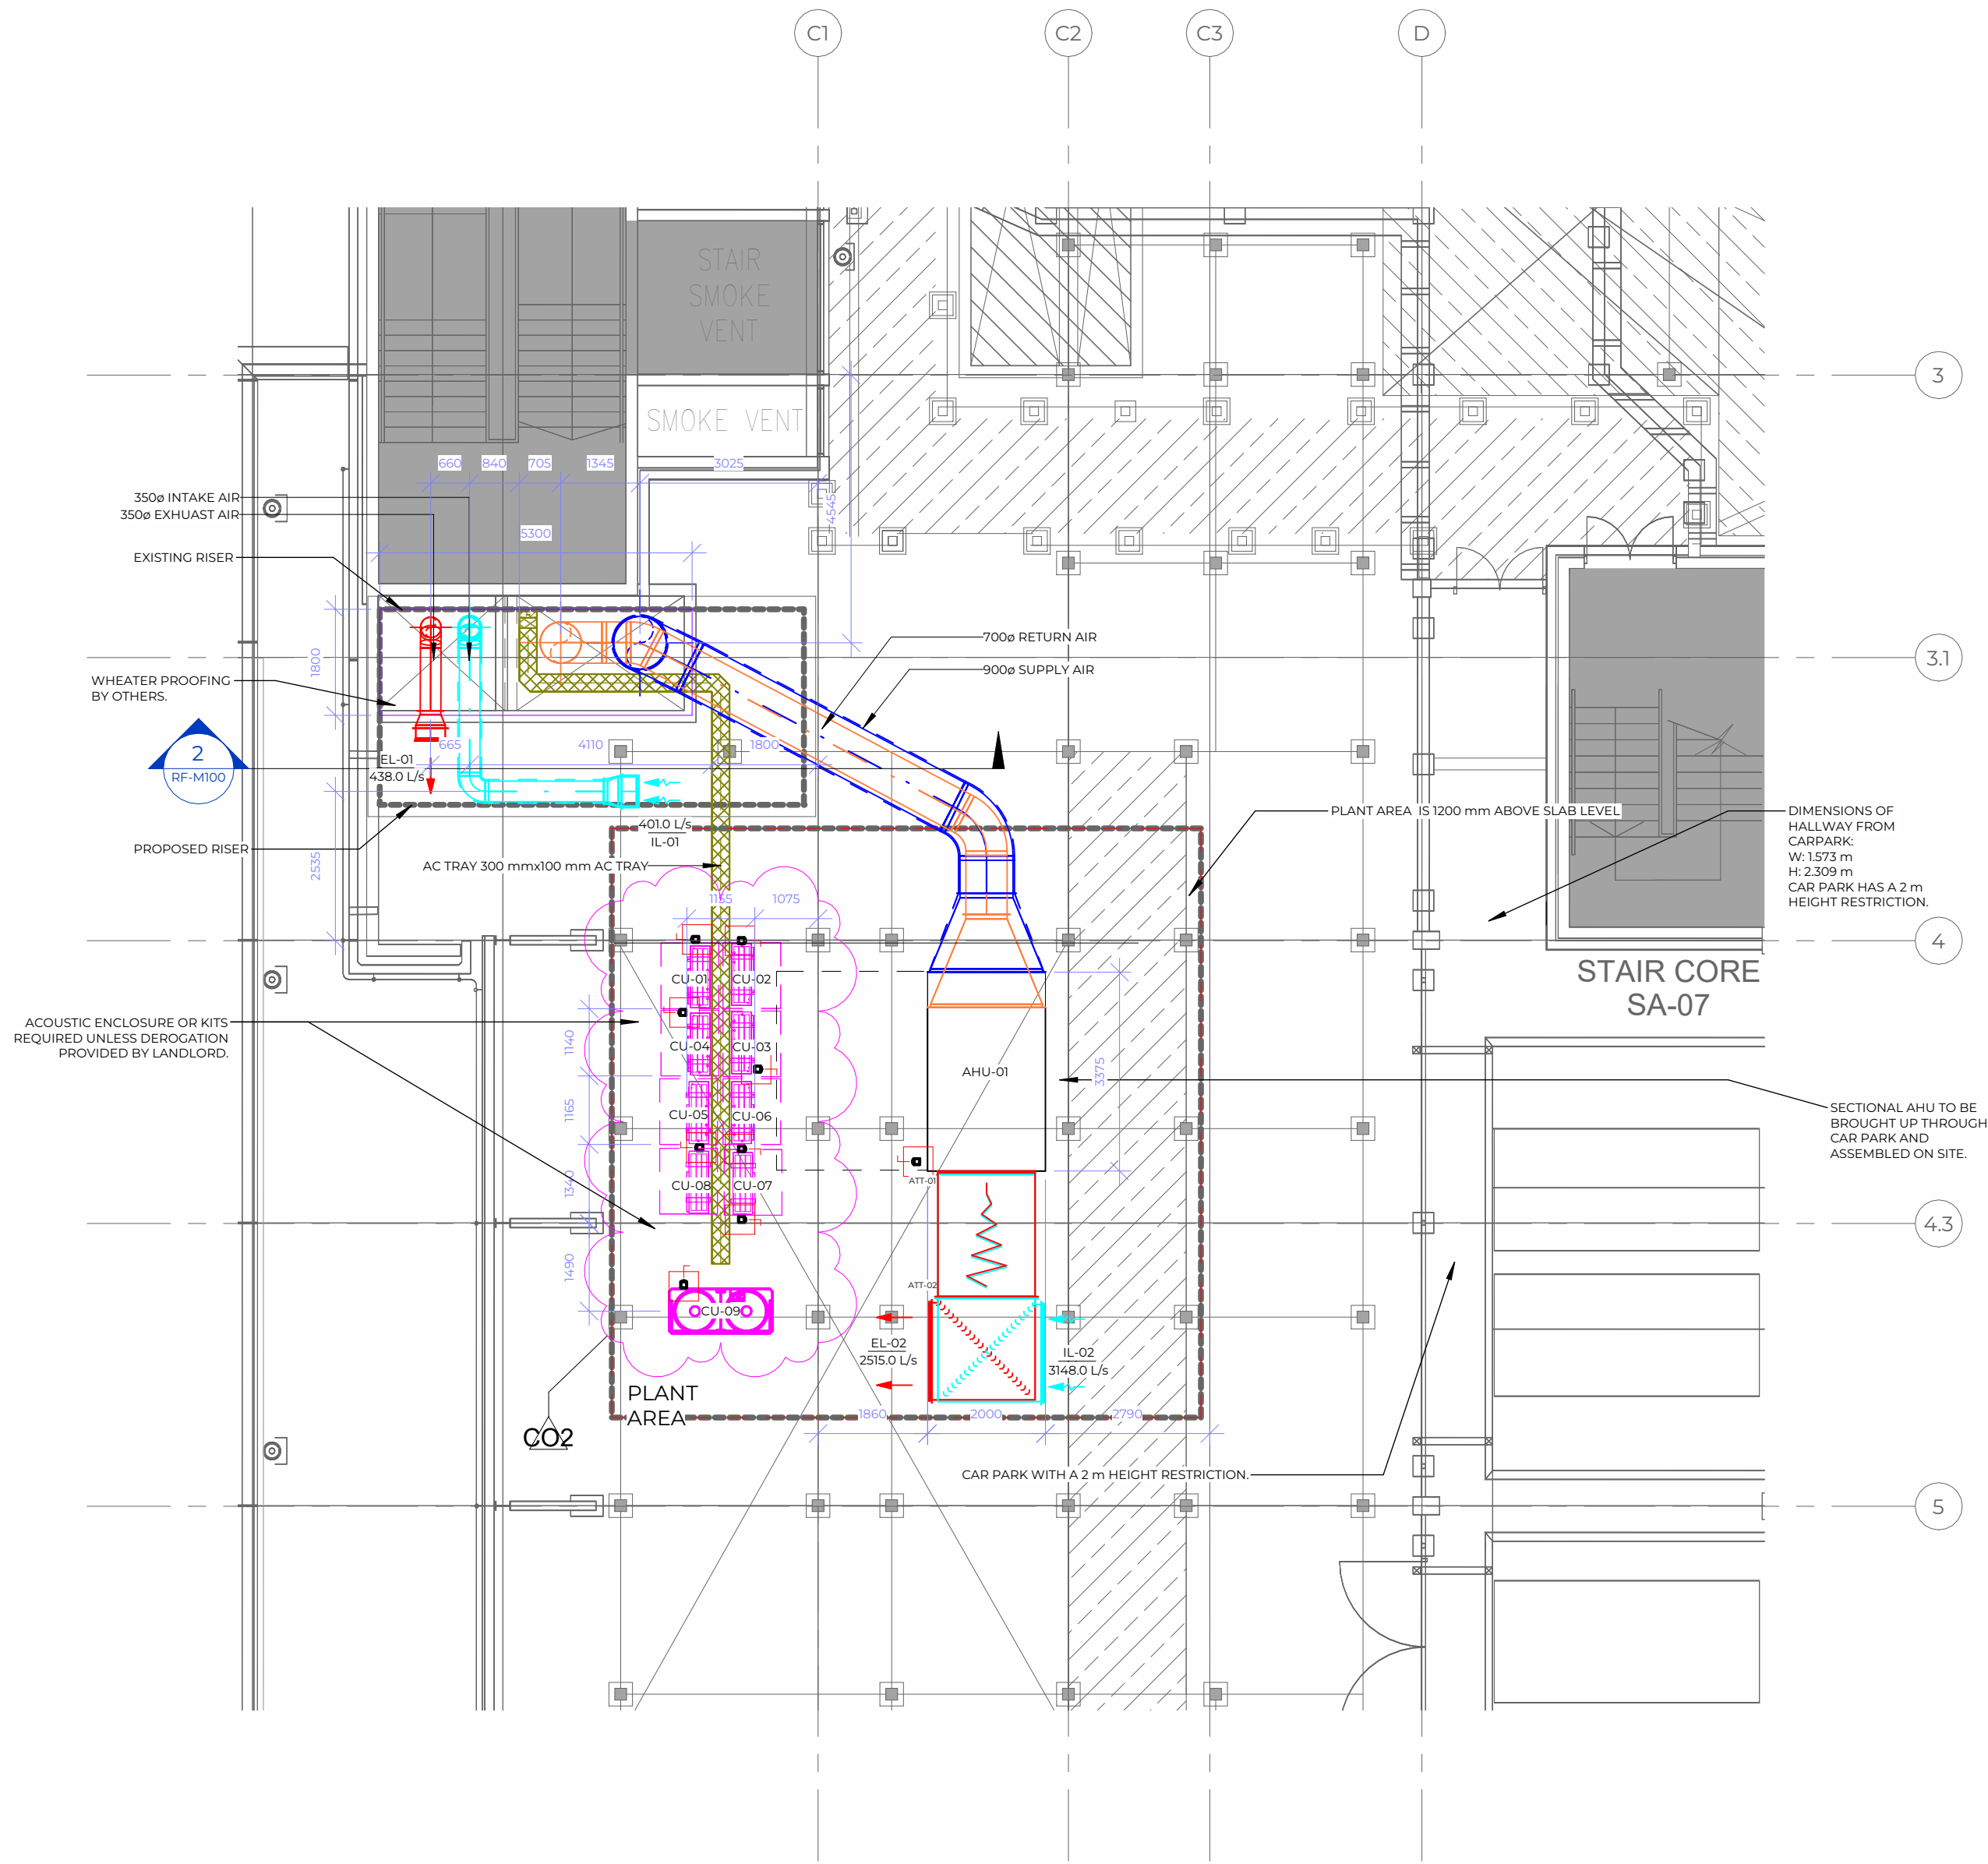

1 RF_FIRST FLOOR PLAN HVAC PLANT AREA
1:100

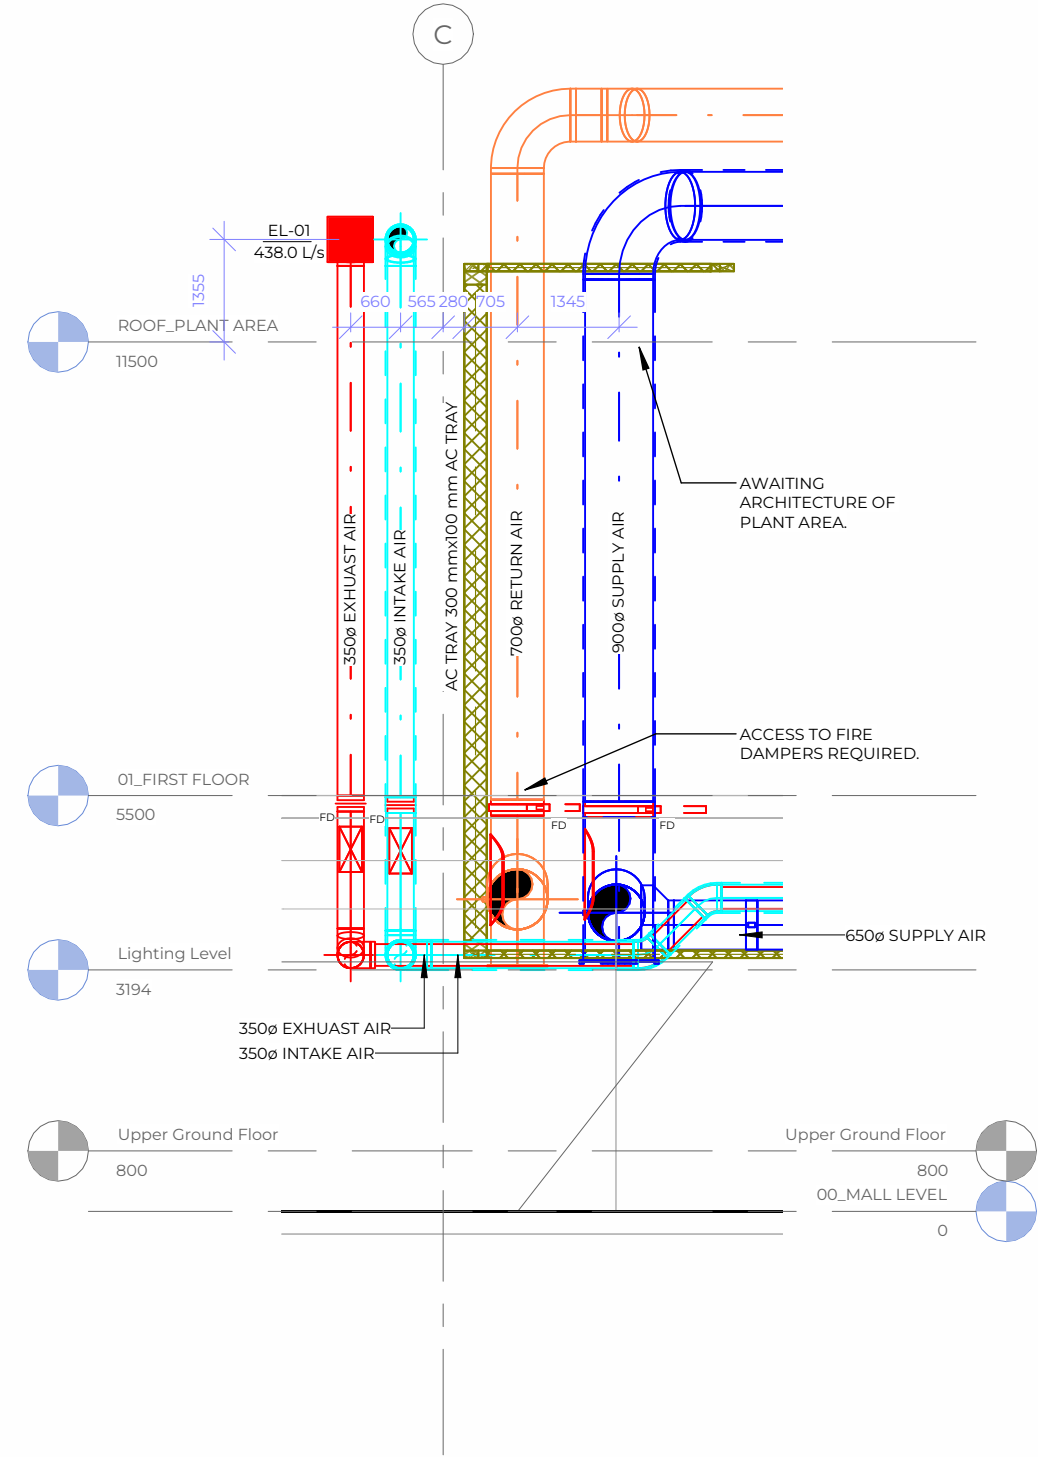

2 RF_SECTION_PRJ.WEST_RISER
1:100

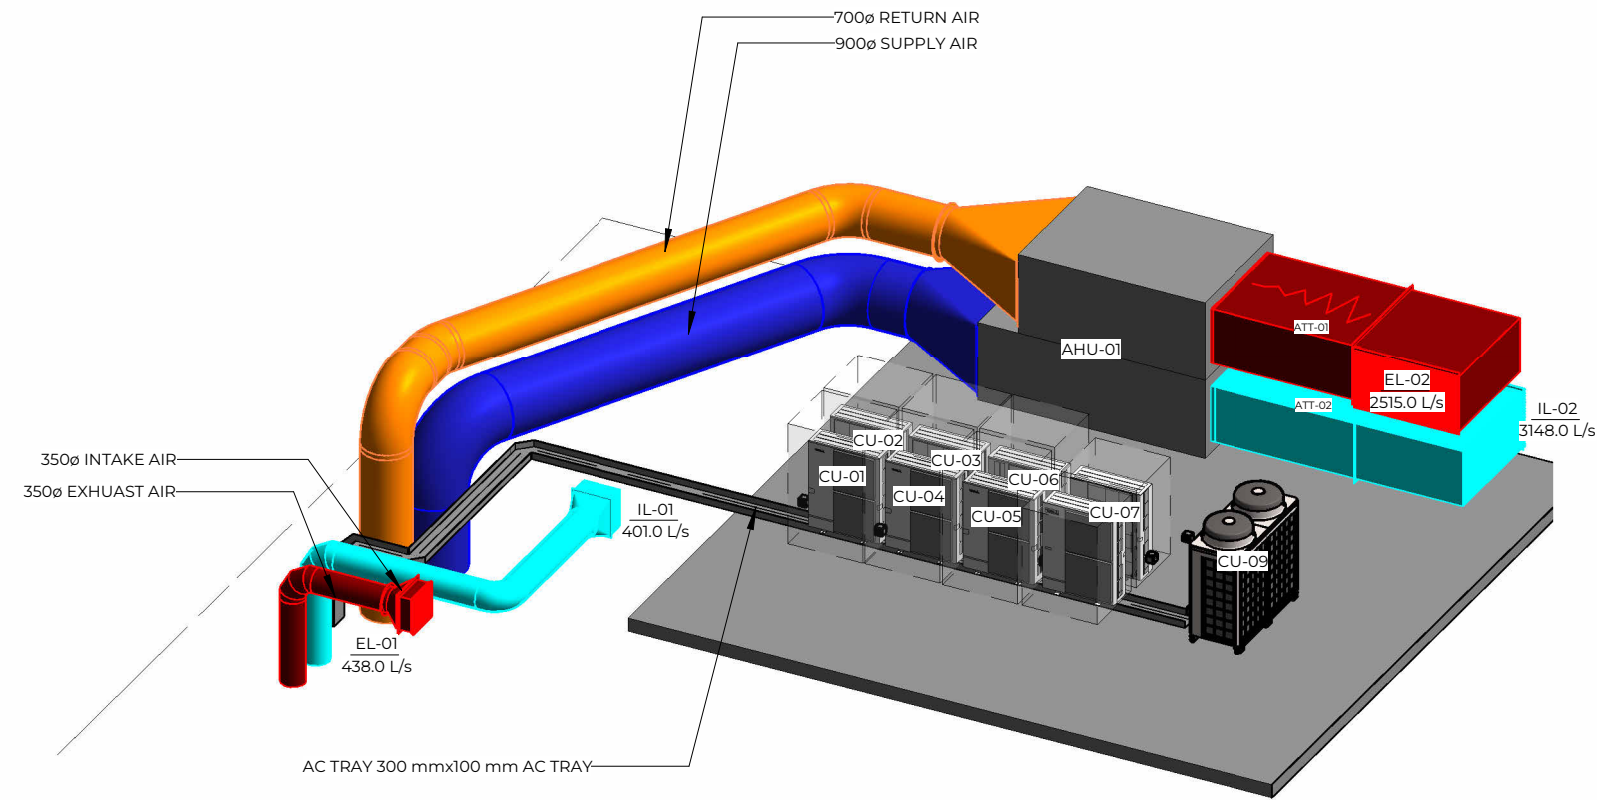

5 RF_ISOMETRIC VIEW_PRJ.NORTH-EAST_PLANT AREA LAYOUT

REF	LOCATION	SYSTEM	MODEL	SERVICE TYPE	REQUIRED DUTY		CONNECTIONS				HEAT EXCHANGER	ELECTRICAL DETAILS:			WIDTH (mm)	LENGTH (mm)	HEIGHT (mm)	WEIGHT (kg)
					FLOW (m3/s)	PD (Pa)	INLET (mm)		OUTLET (mm)			POWER (kW)	VOLTAGE (V/ph/Hz)	FLC (A)				
AHU-01	EXTERNAL ROOF PLANT AREA	SALES/BACK OF HOUSE	NON-STANDARD	SUPPLY	3.148	178	1900	1000	1650	840	Thermal wheel	2.5	400/3/50	3.1	2000	3300	2400	1301
				EXHAUST	2.515	112	1900	900	1650	840		2.5		3.2				

DESCRIPTION	63Hz	125Hz	250Hz	500Hz	1kHz	2kHz	4kHz	8kHz	OVERALL dB(A)
OUTLET SOUND POWER (dB) SUPPLY	74	83	80	82	80	76	71	69	84
INLET SOUND POWER (dB) SUPPLY	66	69	68	65	57	51	44	43	65
OUTLET SOUND POWER (dB) EXTRACT	70	77	70	70	72	68	65	62	76
INLET SOUND POWER (dB) EXTRACT	69	66	62	60	53	45	37	34	60
CASE BREAKDOWN SOUND POWER (dB)	44	45	35	31	22	17	12	10	33

TE: UPDATED DATA TO BE PROVIDED ON RECEIPT OF QUOTATI

3 RF_AIR HANDLING UNIT SCHEDULE
NTS

REFERENCE	AREA SERVED	INDOOR UNIT REF	LOCATION	MODEL REFERENCE	VOLTAGE V(ph/Hz)	POWER INPUT (kW)	START (A)	RUN (A) (MAX)	FUSE HRC (A)	DIMENSIONS			WEIGHT (kg)	SOUND PRESSURE LEVEL (dB(A))	SOUND POWER LEVEL (dB(A))	APPROX. PIPE LENGTH (m)	MAX PIPE RUN (m)
										WIDTH (mm)	DEPTH (mm)	HEIGHT (mm)					
CU-01	SALES AREA	AC-01a	EXT. PLANT AREA	PUZ-ZH250YK2	380-415v, 50Hz	6.43	13.3	11.6 [22.3]	25	1050	330 x 40	1338	138	62/59	N/A	95	100
