


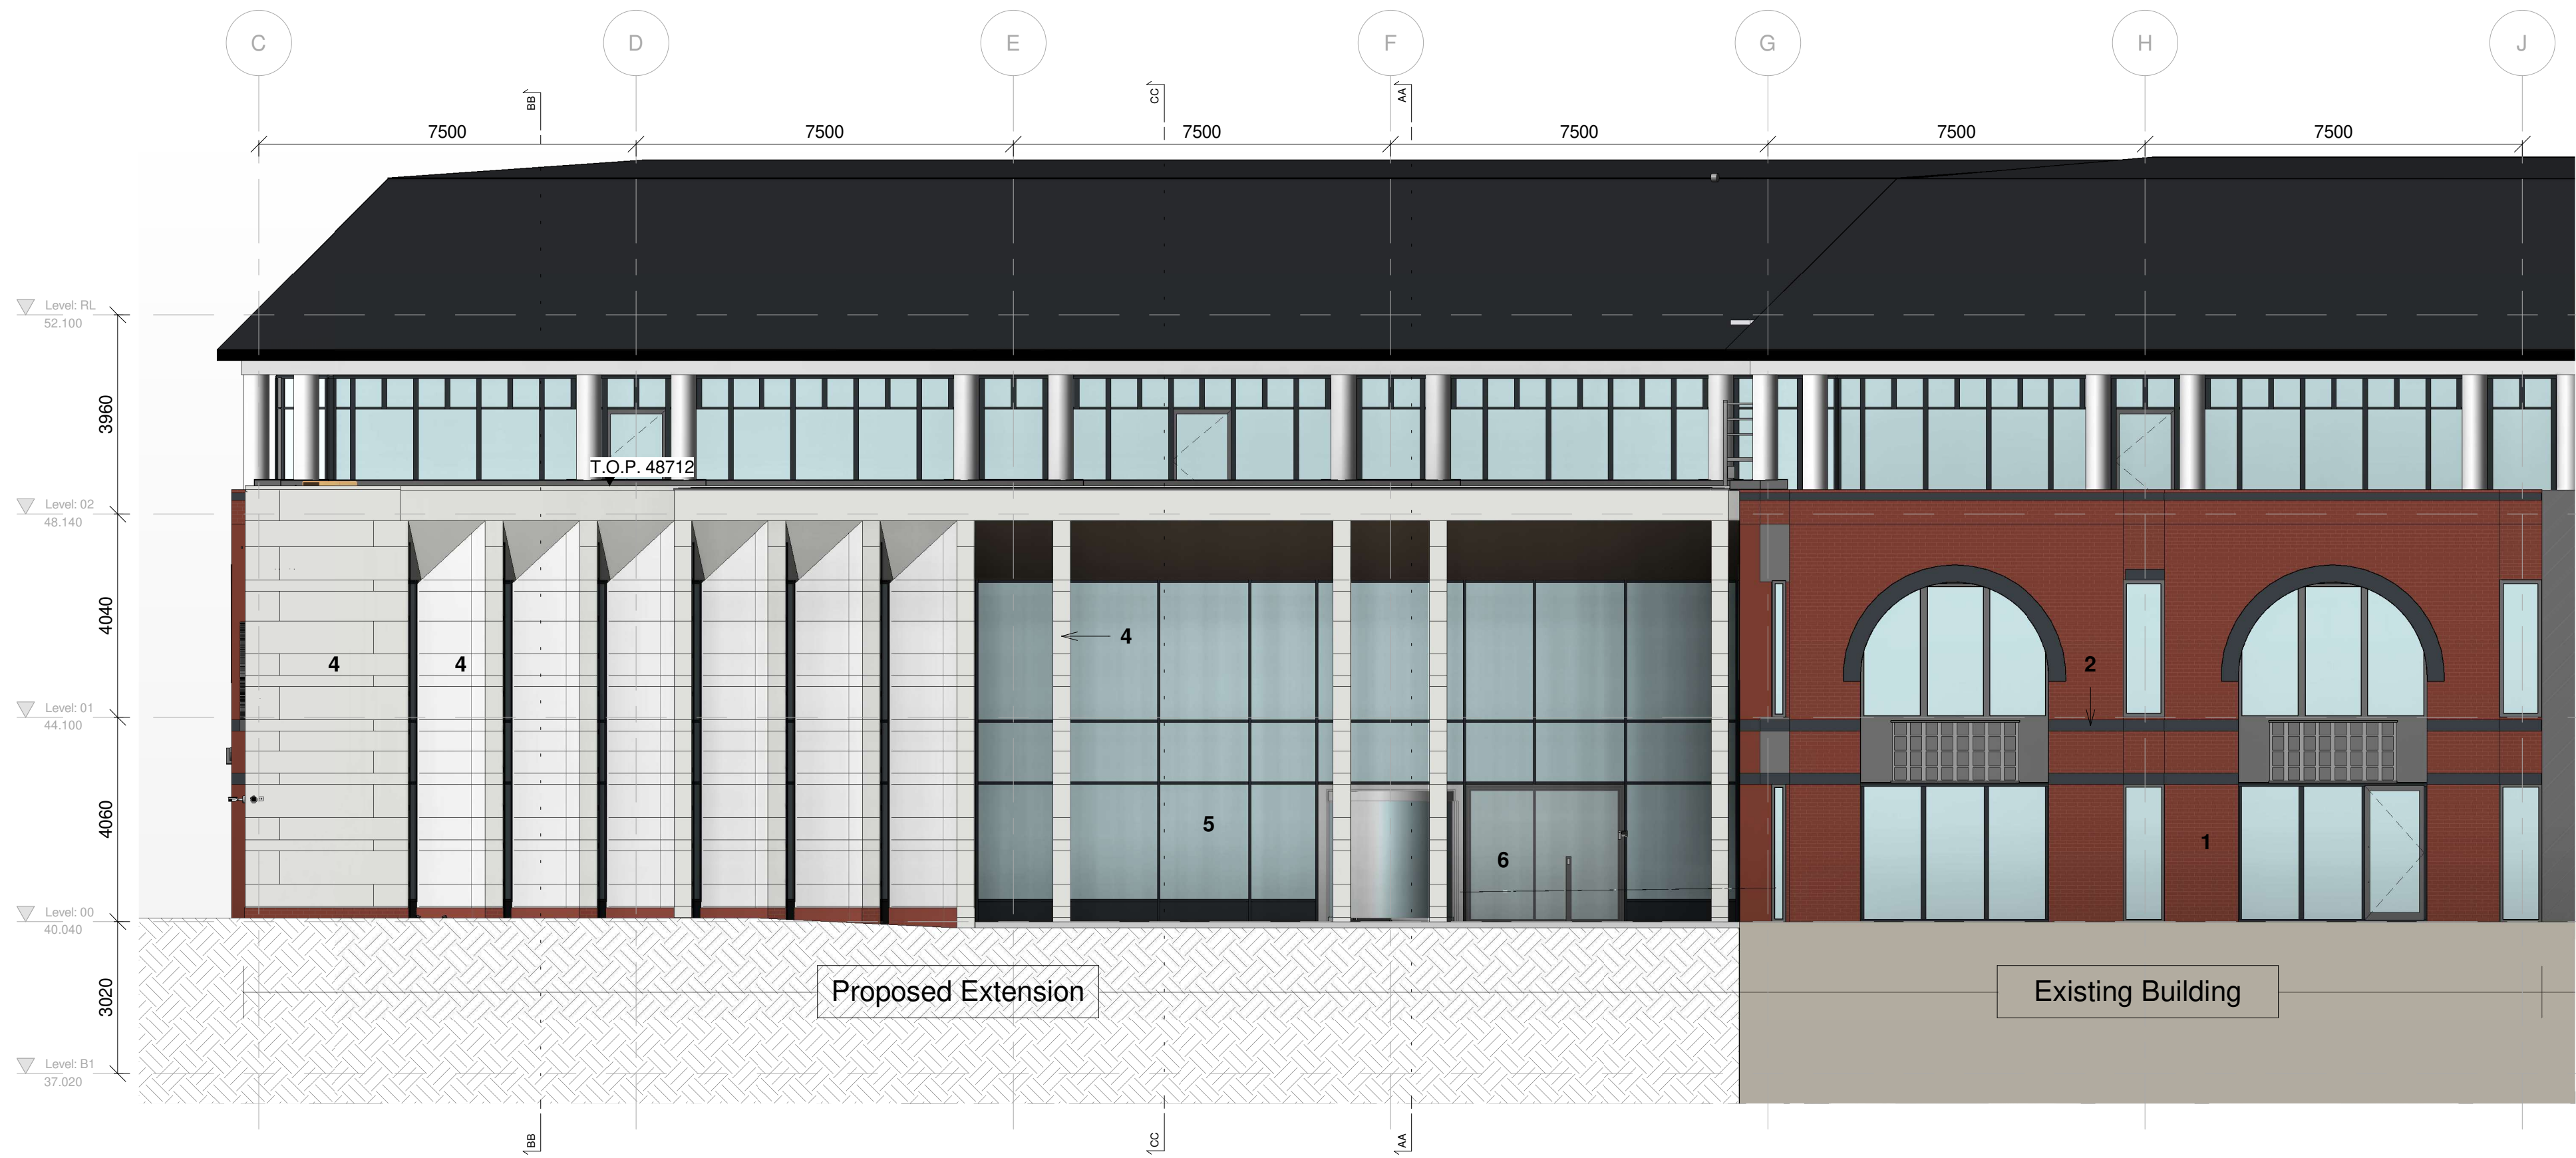


Elevation Legend

- Existing Building - Red Brick
- Existing Building - Grey Brick
- Existing Building - Out of Scope
- PPC Aluminium cassette rainscreen cladding system
Manufacturer : Valcan - Vitradual
Colour Option 1 : 9210 Frost White
Colour Option 2: 9137 Dark Grey Metallic
- Aluminum Capped Curtain Wall System
Manufacturer: Technal
Colour: RAL 7016 Anthracite Grey
- Glazed Revolving Door and Sliding Pass Door
Manufacturer : ASSA ABLOY
Colour : RAL 7016
- Cartwheeling boys statue fixed into recess

1 GA Elevation - North East
1 : 100



2 GA Elevation - South East
1 : 100

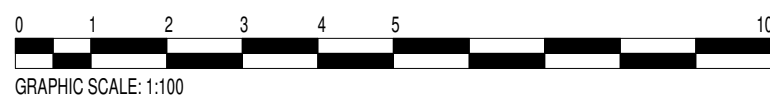

C00	11.02.2025	For Planning	AR
C02	16.12.2024	Updated following receipt of more detailed information on sculpture	HB
C01	23.08.2024	Issue For Construction. Amendments following comments from MSC.	IM
P02	26.07.2024	Issue For Tender	IM
P01	17.05.2024	First Issue	AO
REV	DATE	DESCRIPTION	BY



ORIGINATOR

CPMG

Nottingham: 13 St Peter's Gate, Nottingham, NG1 2JF
London: 28 Rosebery Avenue, Farringham, EC1R 4RN
Birmingham: Spaces, Level 1, The Mailbox, 3 Wharfside Street, Birmingham, B1 1RD
China: 168 Wuxing Road, Qianjiang New District, Hangzhou
India: 308, Transbay, Sakinaka, Pune, 411045

Let's create something remarkable. responsible. real.

enquiries@cpmg-architects.comcpmg-architects.com

PROJECT

Reading Library Relocation

Building Model

DRAWING TITLE

PM_40_40_27: Elevation Drawings

GENERAL ARRANGEMENT: ELEVATIONS

GA Elevations - North East and South East

DRAWING STATUS				
PLANNING				
CLIENT REFERENCE	DRAWN BY	DATE	SCALE	MEDIA
MSC	IM	23.08.2024	1:100	A1
PROJECT - ORIGINATOR - BREAKDOWN - FORM - DISCIPLINE - NUMBER				REVISION
RLR-CPM-32-1ZZ-D-A-20100				C03

Copyright of CPMG Architects Limited 2024. All rights reserved. No part of this publication may be reproduced, stored in any retrieval system or transmitted in any form or by any means without prior permission of CPMG Architects Limited. Do not scale from drawing, use figured dimensions only. All dimensions to be checked on site.

ISO 9001:2015 Quality Management ISO 14001:2015 Environmental Management
BS EN ISO 19650:2018 Information Management