



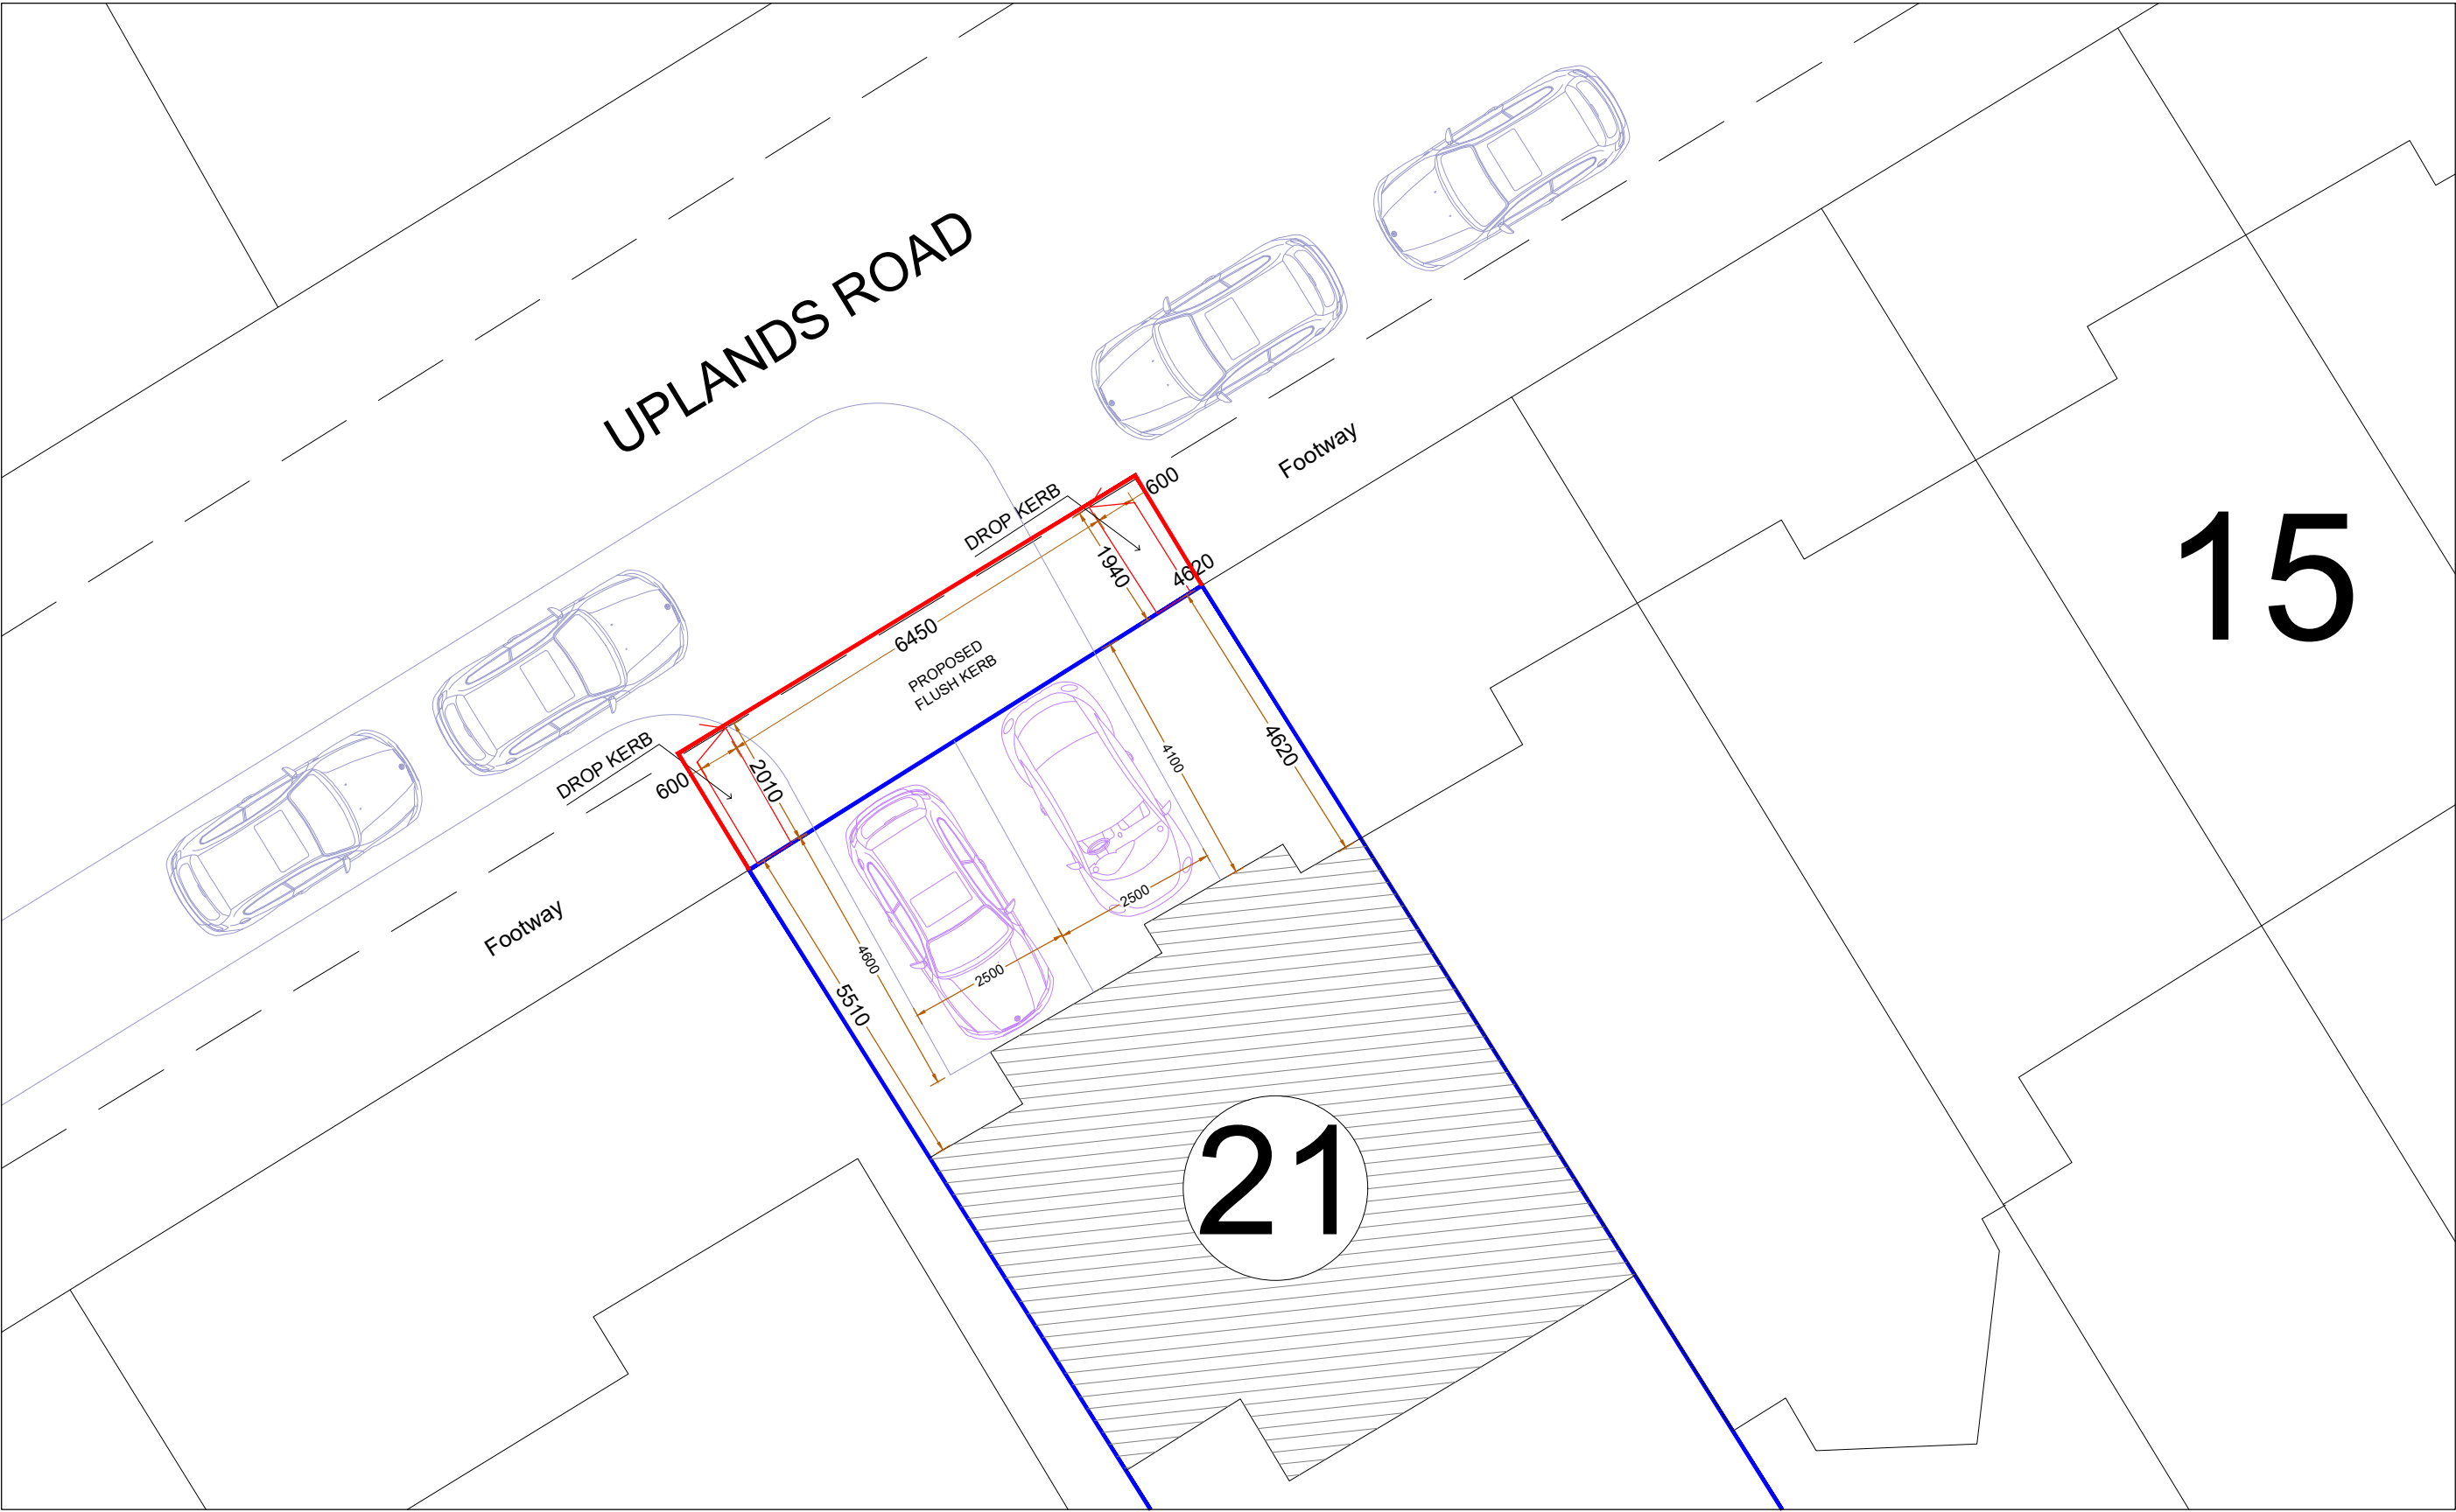


15



21

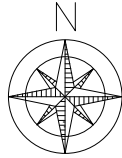

A	23.01.25	DA ISSUE	GK	BY	
SCALE 1:100@A3					

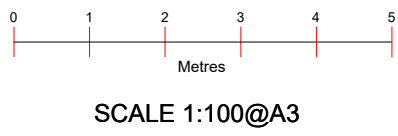

Project : Drop Kerb		Sheet Title : Proposed Plans	Address : 21 Uplands Road Caversham Reading RG4 7JG
Date :	23/01/25	Sheet no :00	Applicant : Nicholas Liffen

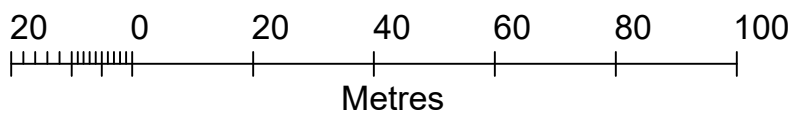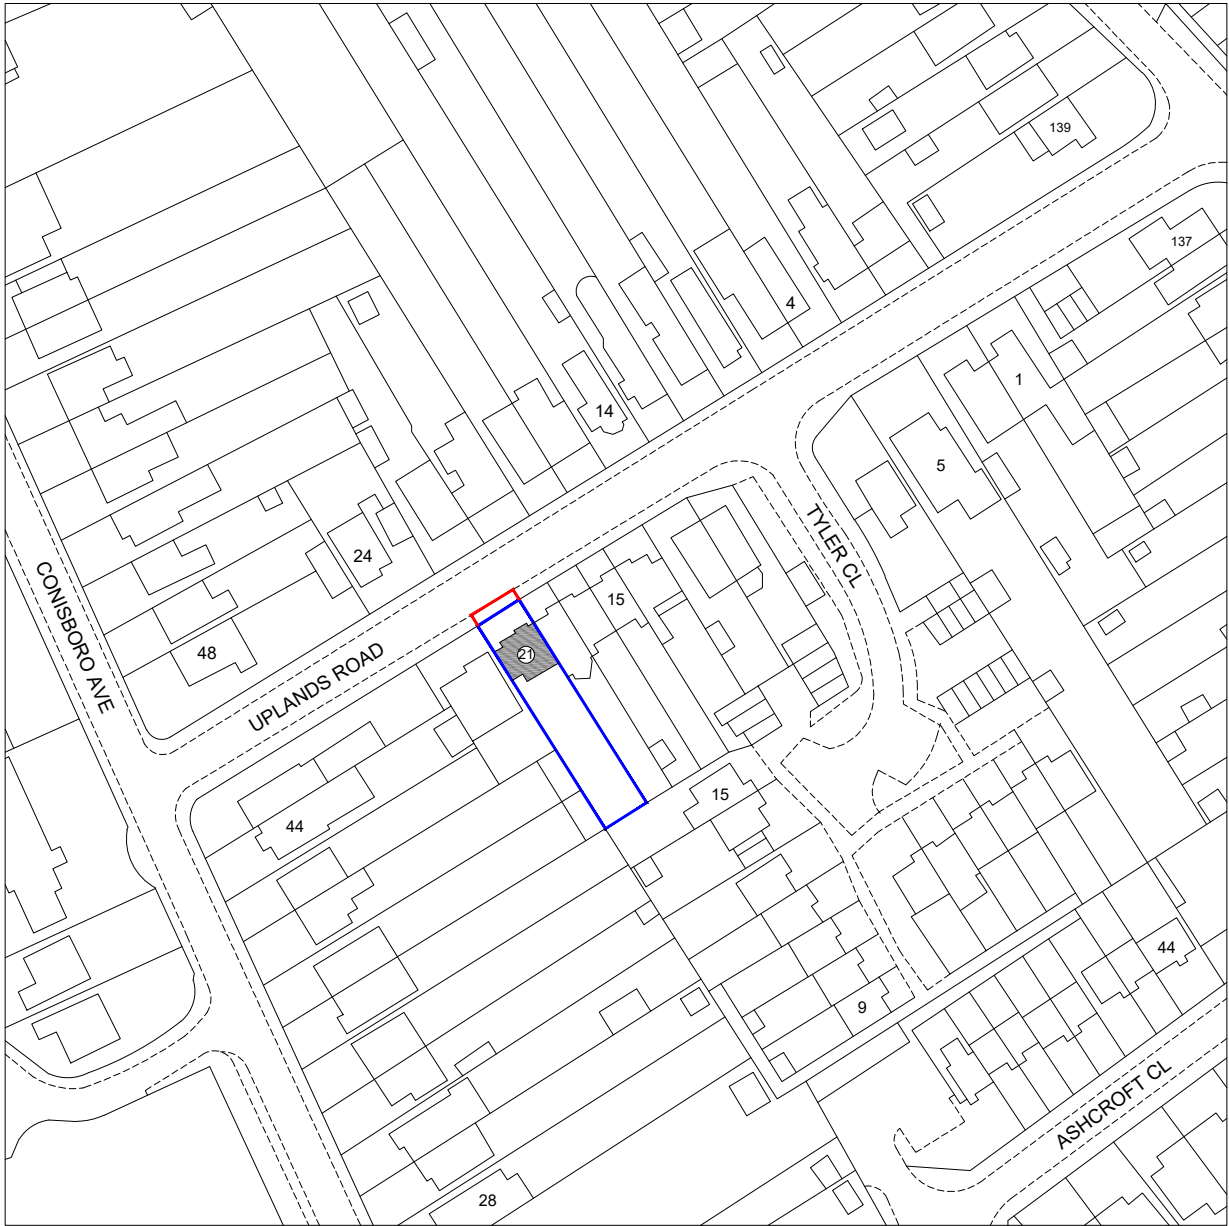

ADDRESS:

21 Uplands Road
Caversham
Reading RG4 7JG

SCALE:

1:1250@A4



NORTH