




Plan

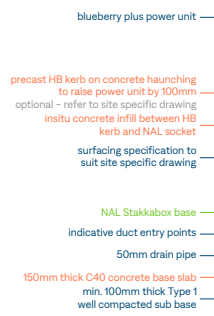

Front Sectional Elevation

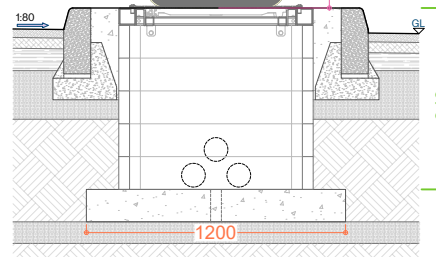


Side Sectional Elevation

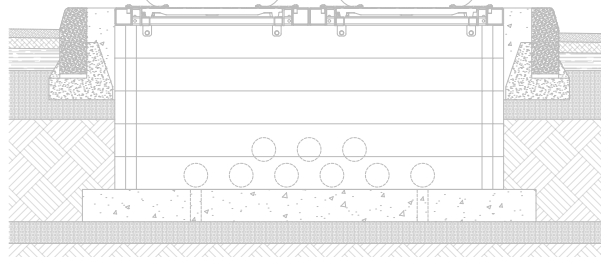


Side Sectional Elevation




Isometric View
Single Power Unit Base

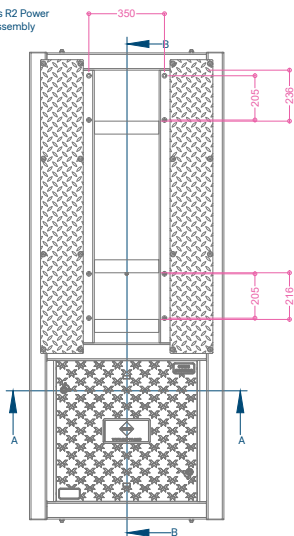


Plan Elevatio

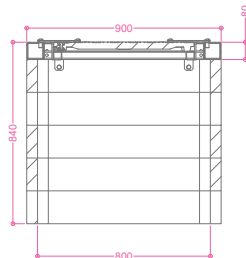

Section A

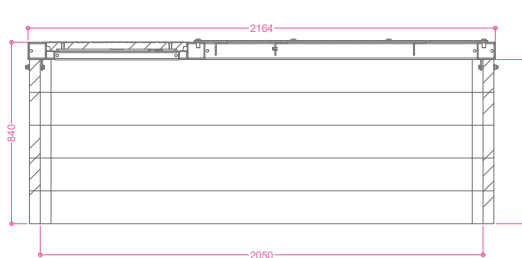

Section B

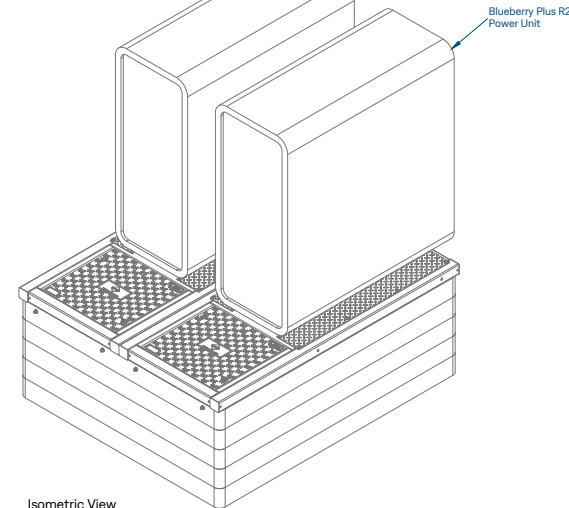

Isometric View
Two Power Units Base

D	18/02/25	AJ	Disclaimer revised
C	03/07/24	MT	Minor revision
B	06/03/24	MT	NAL unit modified
A	26/01/24	MT	Minor revision
rev	date	by	description

Drawing Title:
EV Equipment
Power Units



Unit 1, Maxted Corner, Maxted Road, Hemel Hempstead, HP2 7
+44 20 8421 2411 support@PoGoCharge.com

STANDARDS

Date: January 2024	Drawn By: MT	Size: A3
Scale: 1:35	Drawing Number: SI24-SD-12-01	Rev: D

