




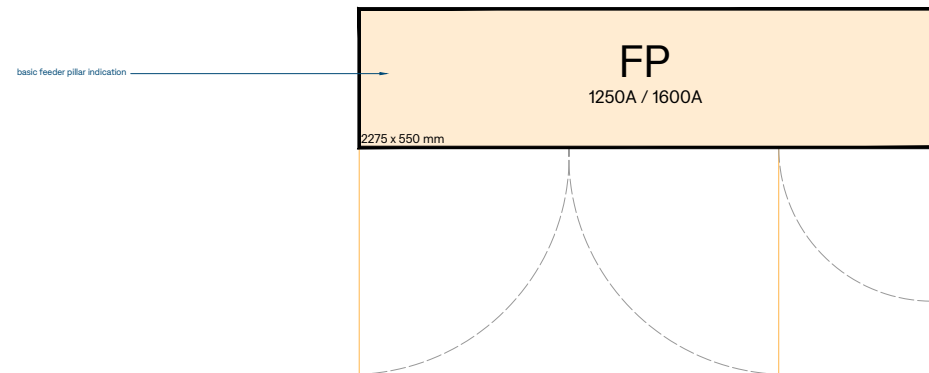


Key

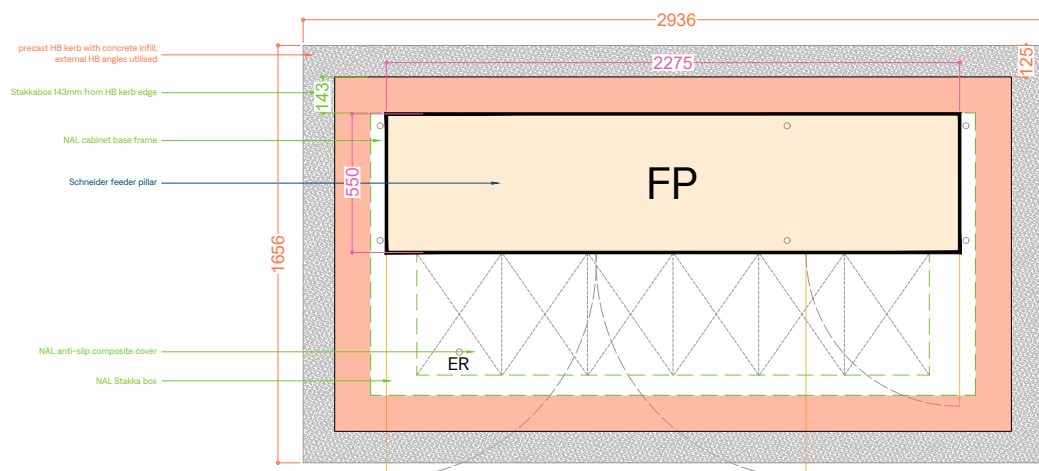

Plan

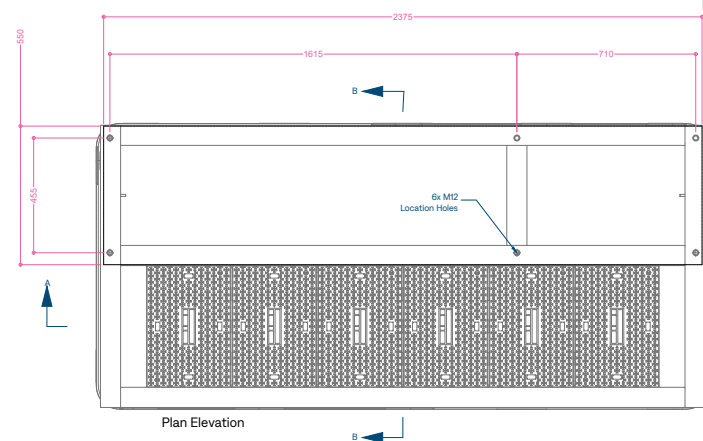


Plan Elevation

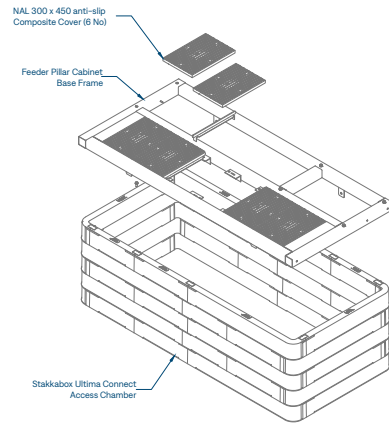


Exploded view
feeder pillar omitted for clarity


NAL Cabinet Base System – Schneider LV Pillar Cabinet Base

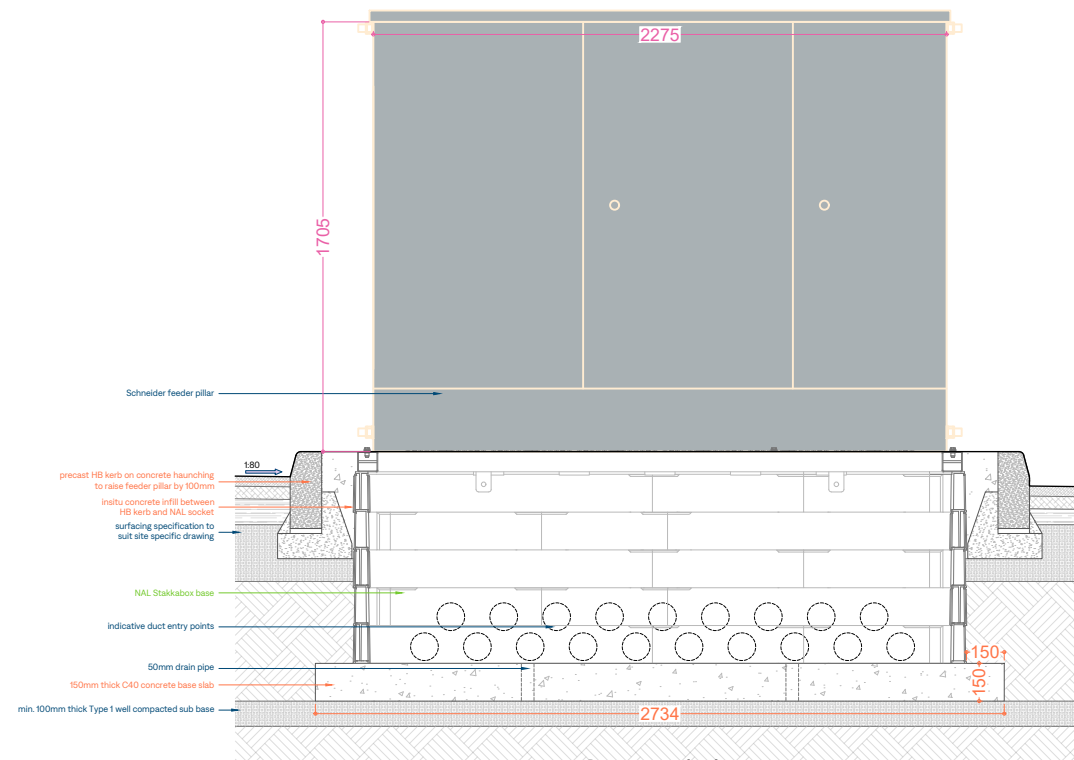


Front Sectional Elevation

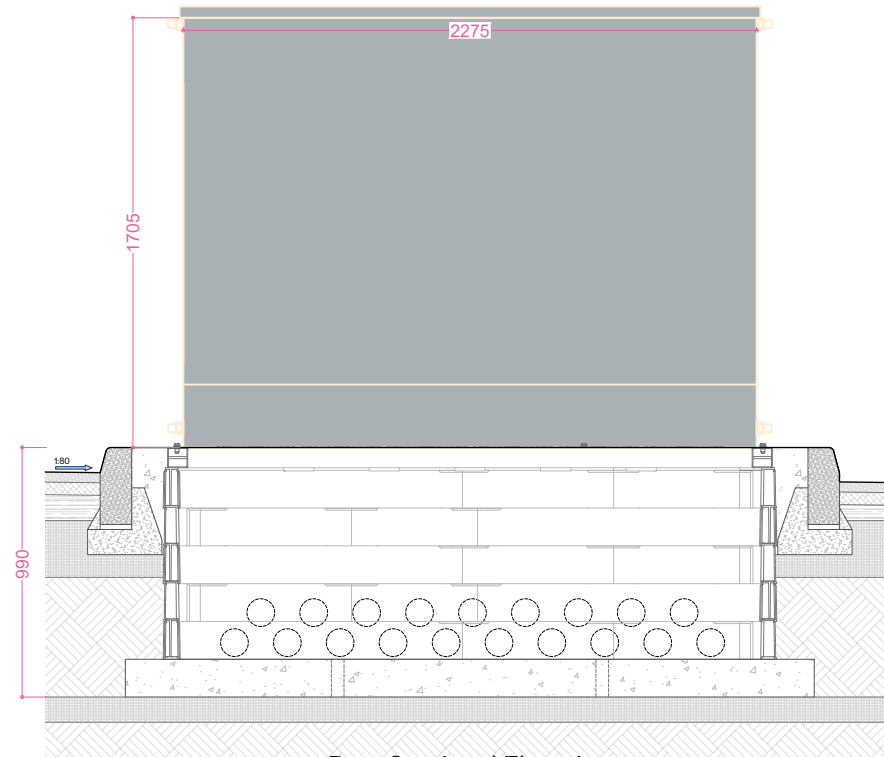


Rear Sectional Elevation

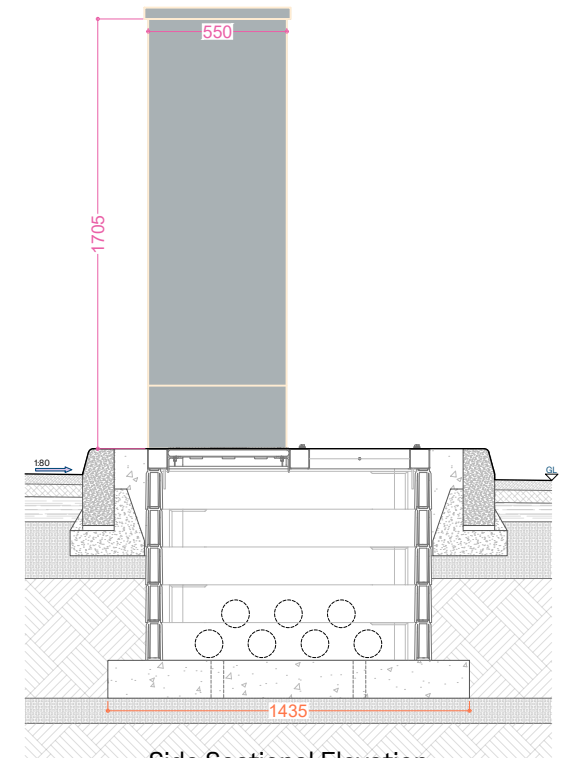


Side Sectional Elevation

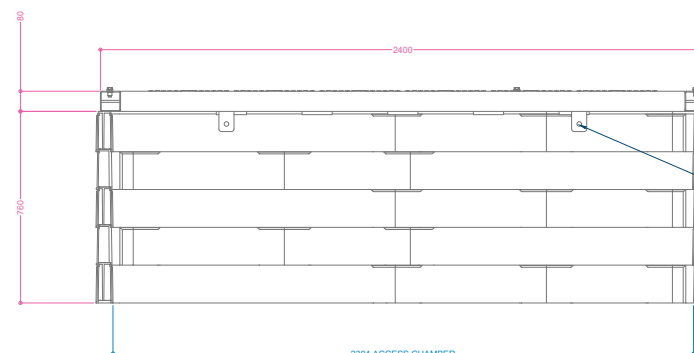

Section AA
feeder pillar omitted for clarity

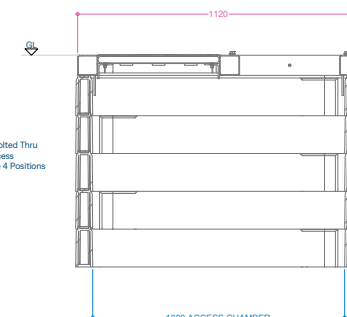

Section BB
feeder pillar omitted for clarity

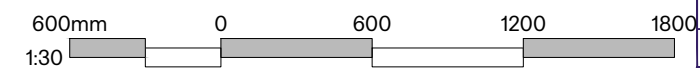

C	18/02/25	AJ	Disclaimer revised
B	03/07/24	MT	Minor revision
A	06/06/24	MT	Minor revision
rev	date	by	description

Drawing Title:
EV Equipment
Schneider Feeder Pillar
1250A & 1600A



Stage: **STANDARDS**

Date: January 2024	Drawn By: MT	Size: A3
Scale: 1:30	Drawing Number: SI24-SD-12-04	Rev: C