
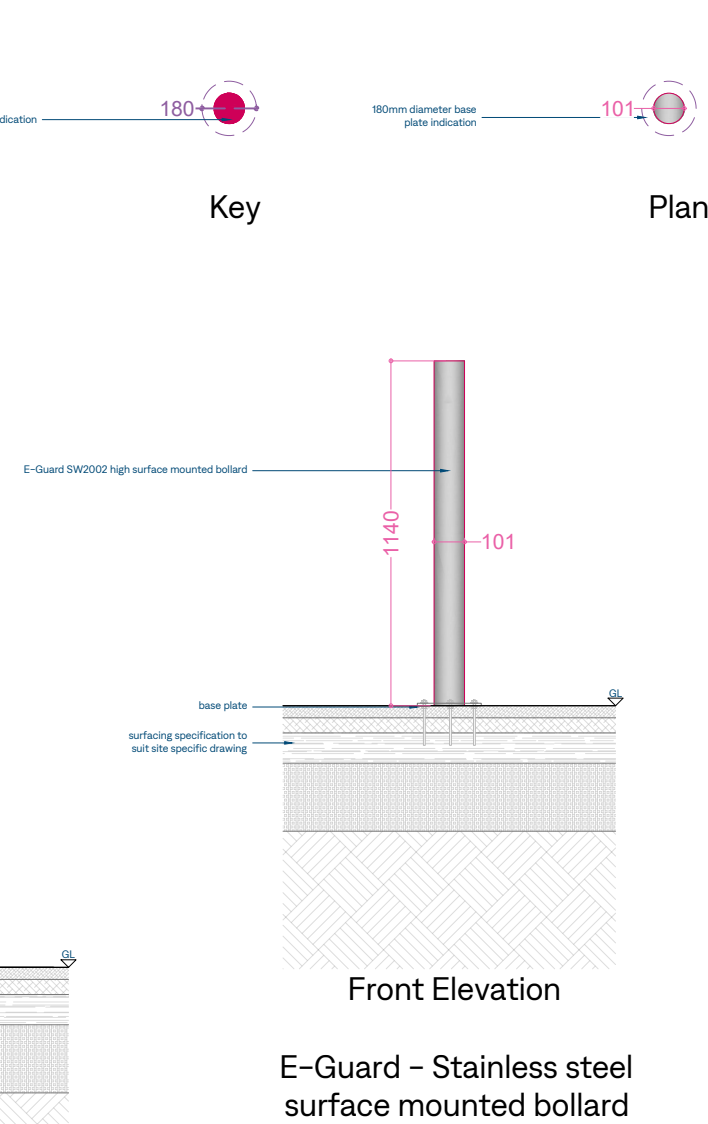
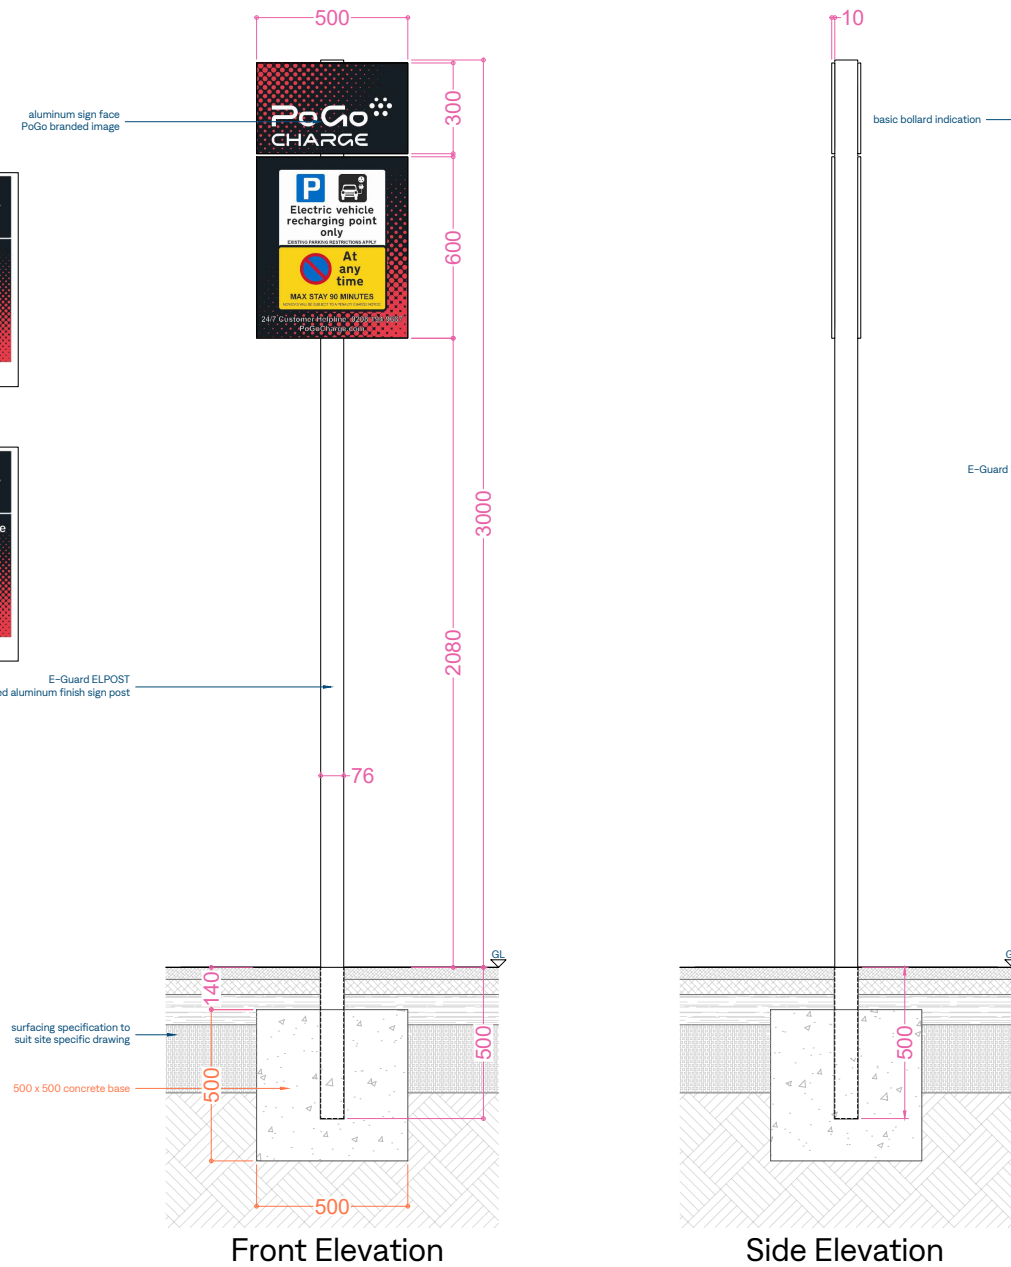
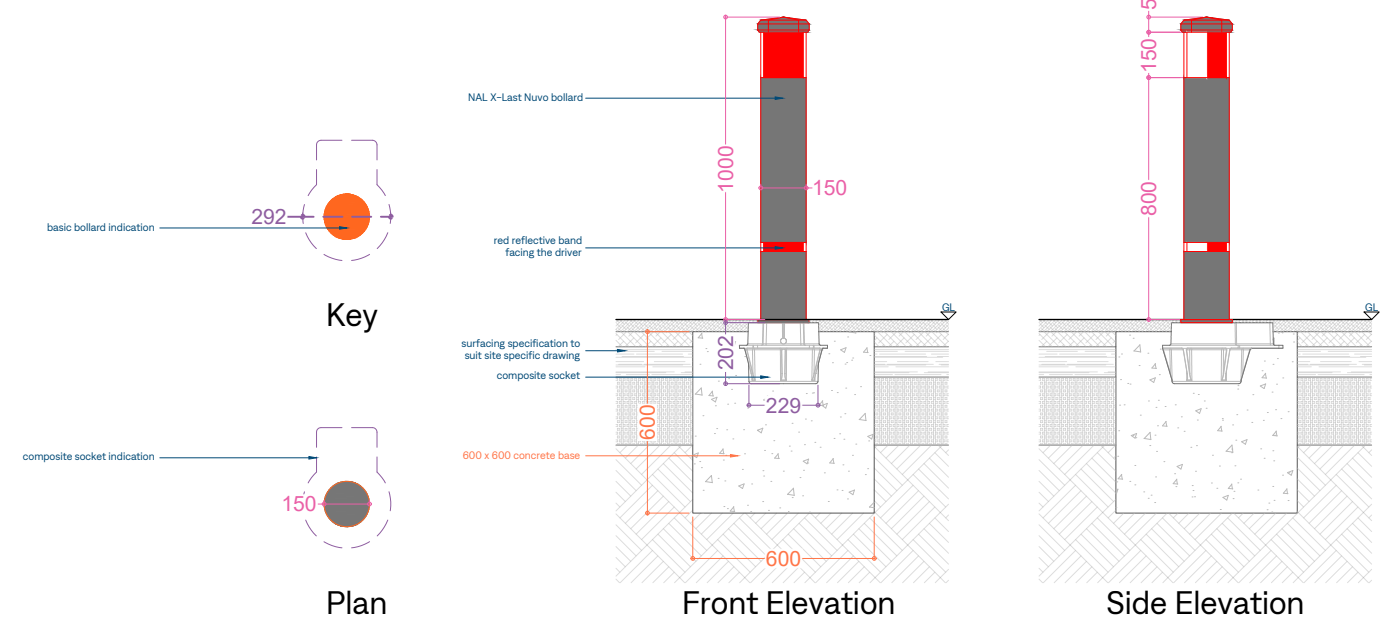


NAL - X-Last series
composite socket

B	18/02/25	AJ	Disclaimer revised
A	21/10/24	AJ	Minor revision
rev	date	by	description
Drawing Title: EV Equipment Proposed Signage and Bollards			
Stage: STANDARDS			
Date: May 2024			
Scale: 1:25			
Drawing Number: SI24-SD-13-05		Rev: B	
Drawn By: MT		Size: A3	

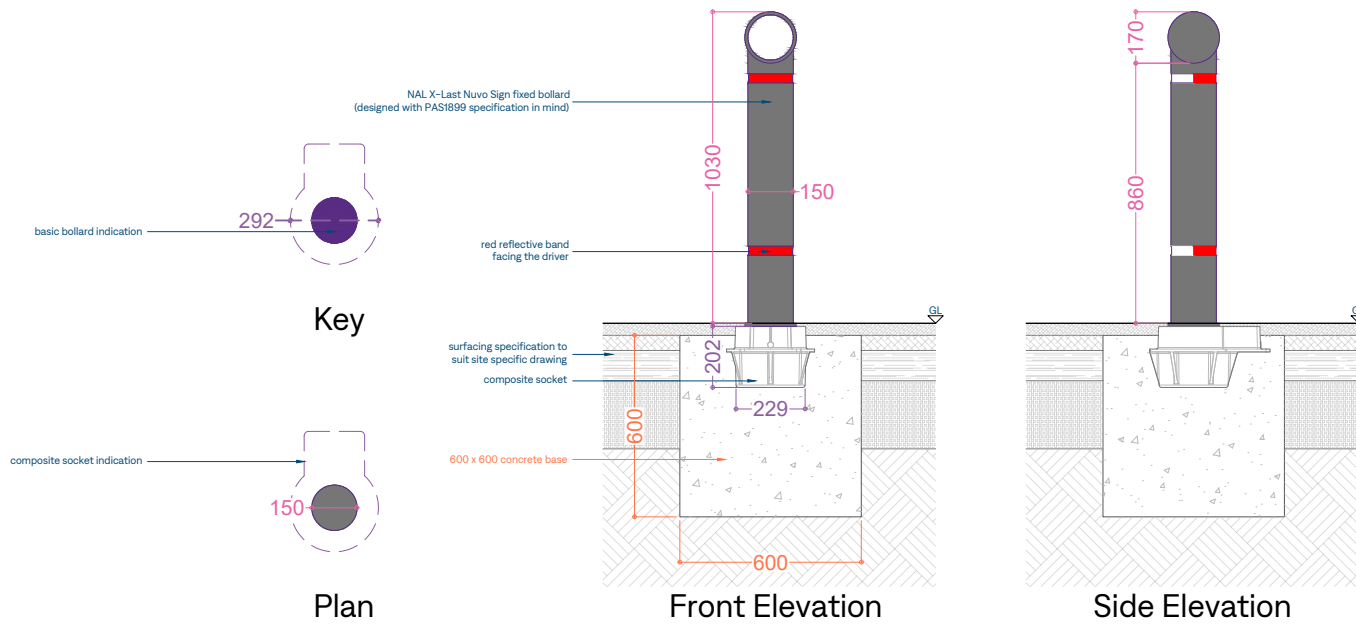