




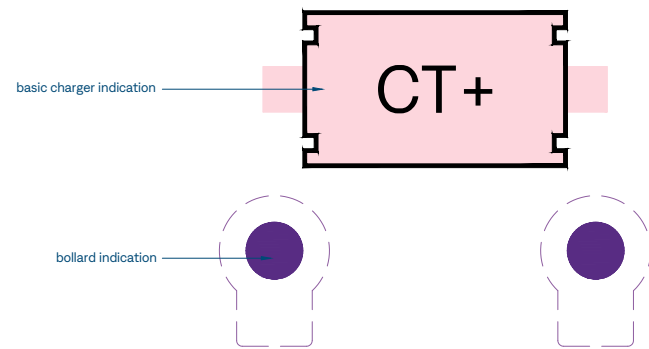


Key

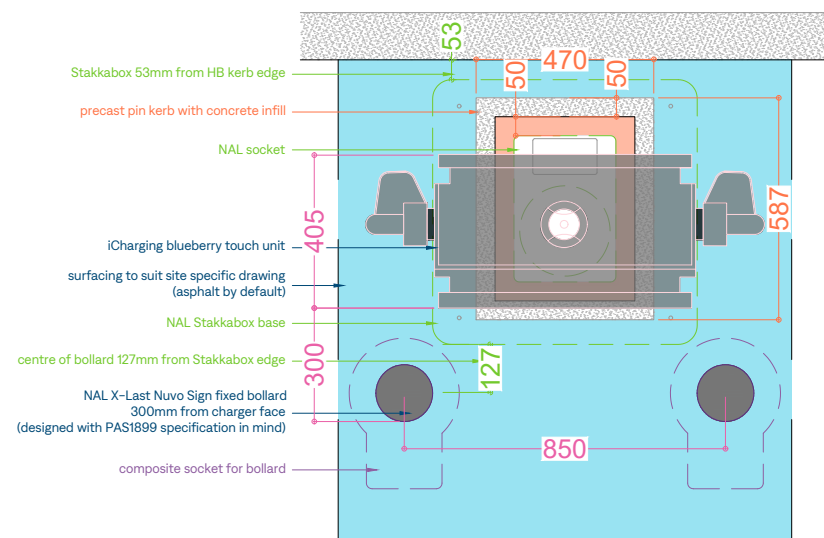


Plan

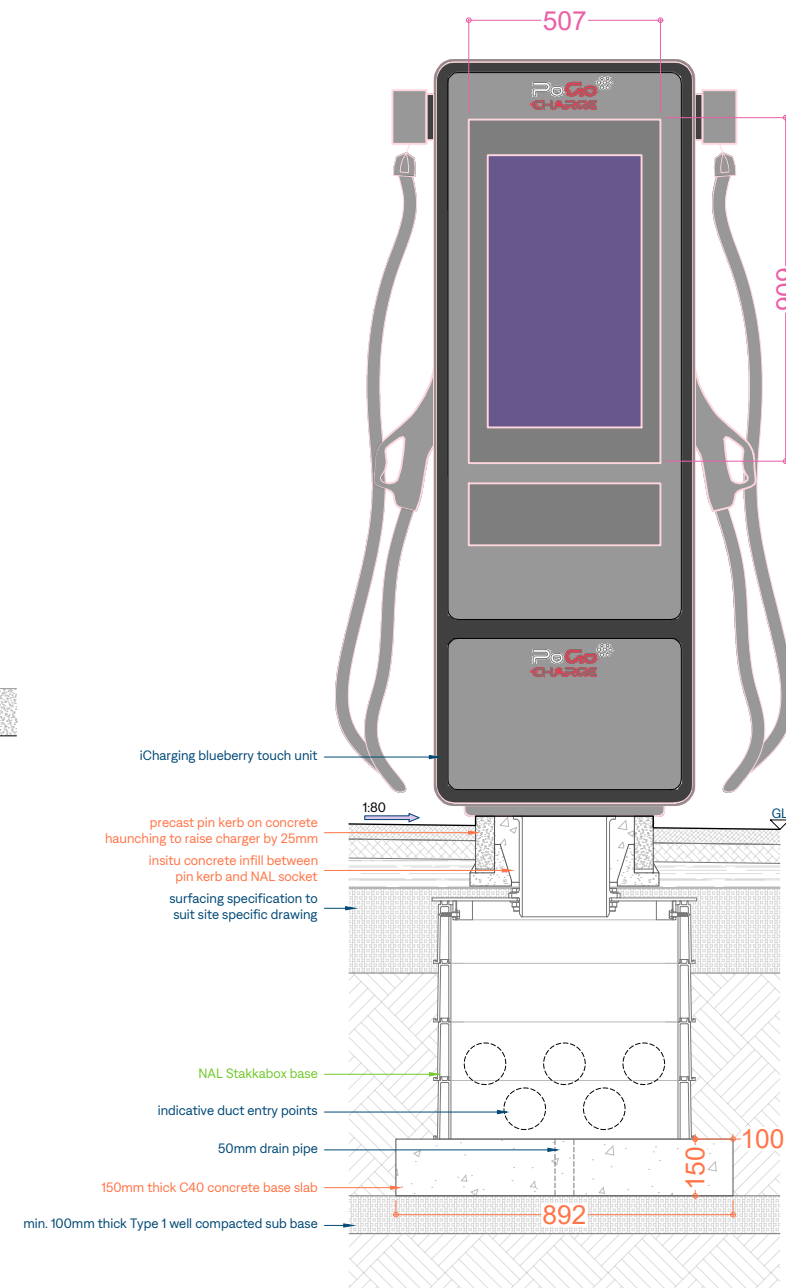


Front Sectional Elevation

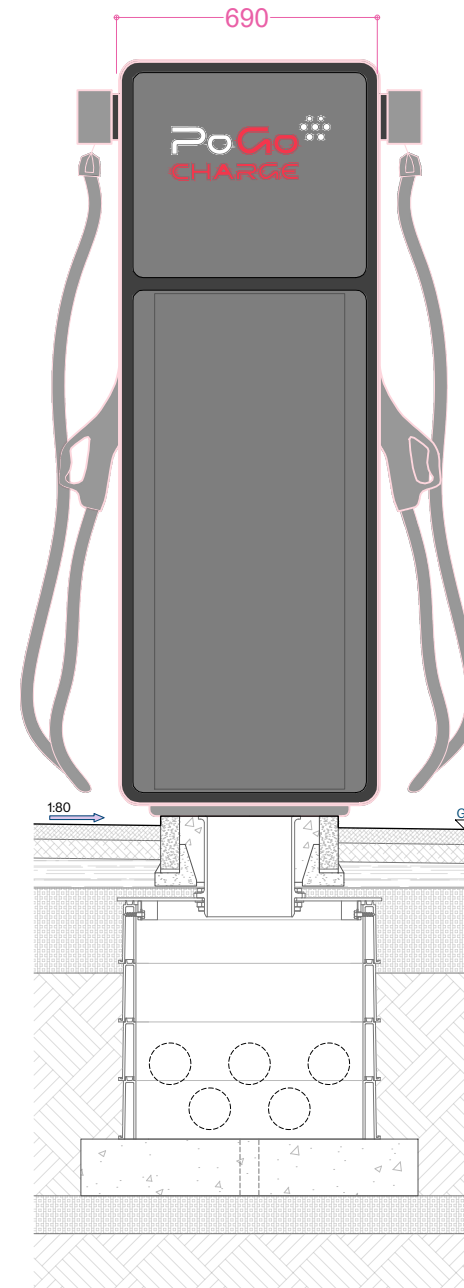


Rear Sectional Elevation

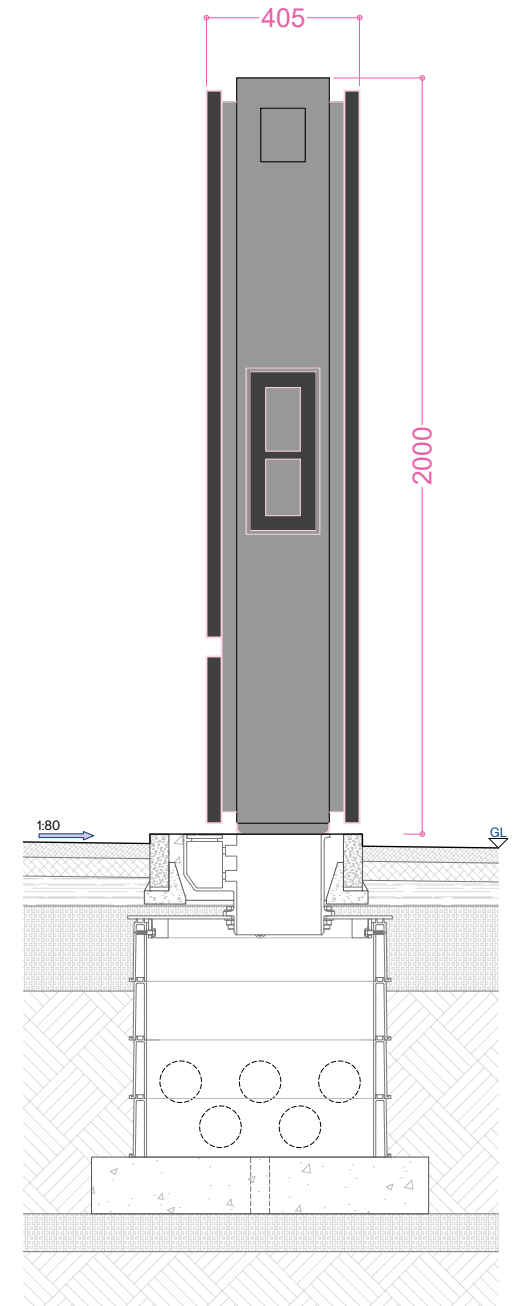


Side Sectional Elevation

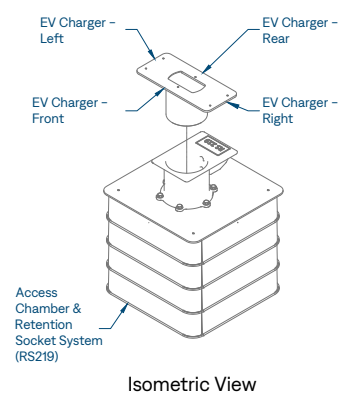


Isometric View

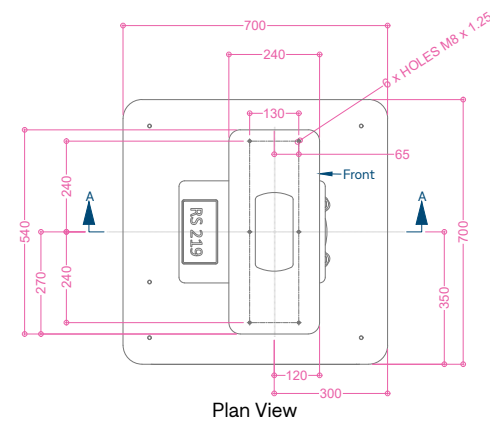

Plan View

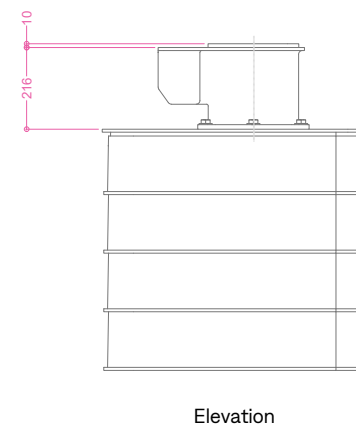


Elevation

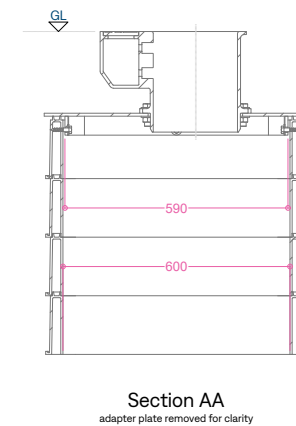

Section AA
adapter plate removed for clarity

NAL EV HPC Foundation – iCharging Blueberry Touch

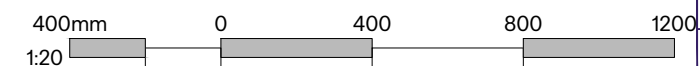

F	18/02/25	AJ	Disclaimer revised
E	21/10/24	AJ	Minor revision
D	02/08/24	MT	Minor revision
C	27/05/24	MT	Bollards switched to X-Last
B	01/04/24	MT	Distance of the bollards modified
A	01/03/24	MT	PoGo branding updated
rev	date	by	description

Drawing Title: EV Chargers iCharging Blueberry Touch 50KW – 600KW			
 Unit 1, Maxted Corner, Maxted Road, Hemel Hempstead, HP2 7RA +44 20 8421 2411 support@PoGoCharge.com			
Stage: STANDARDS			
Date: January 2024	Drawn By: MT	Size: A3	Rev: F
Scale: 1:20	Drawing Number: SI24-SD-11-01		