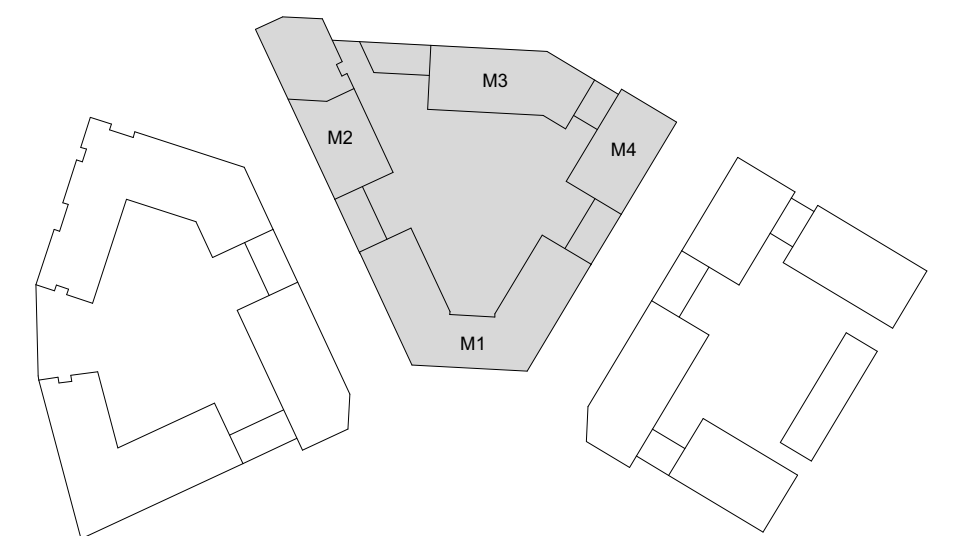
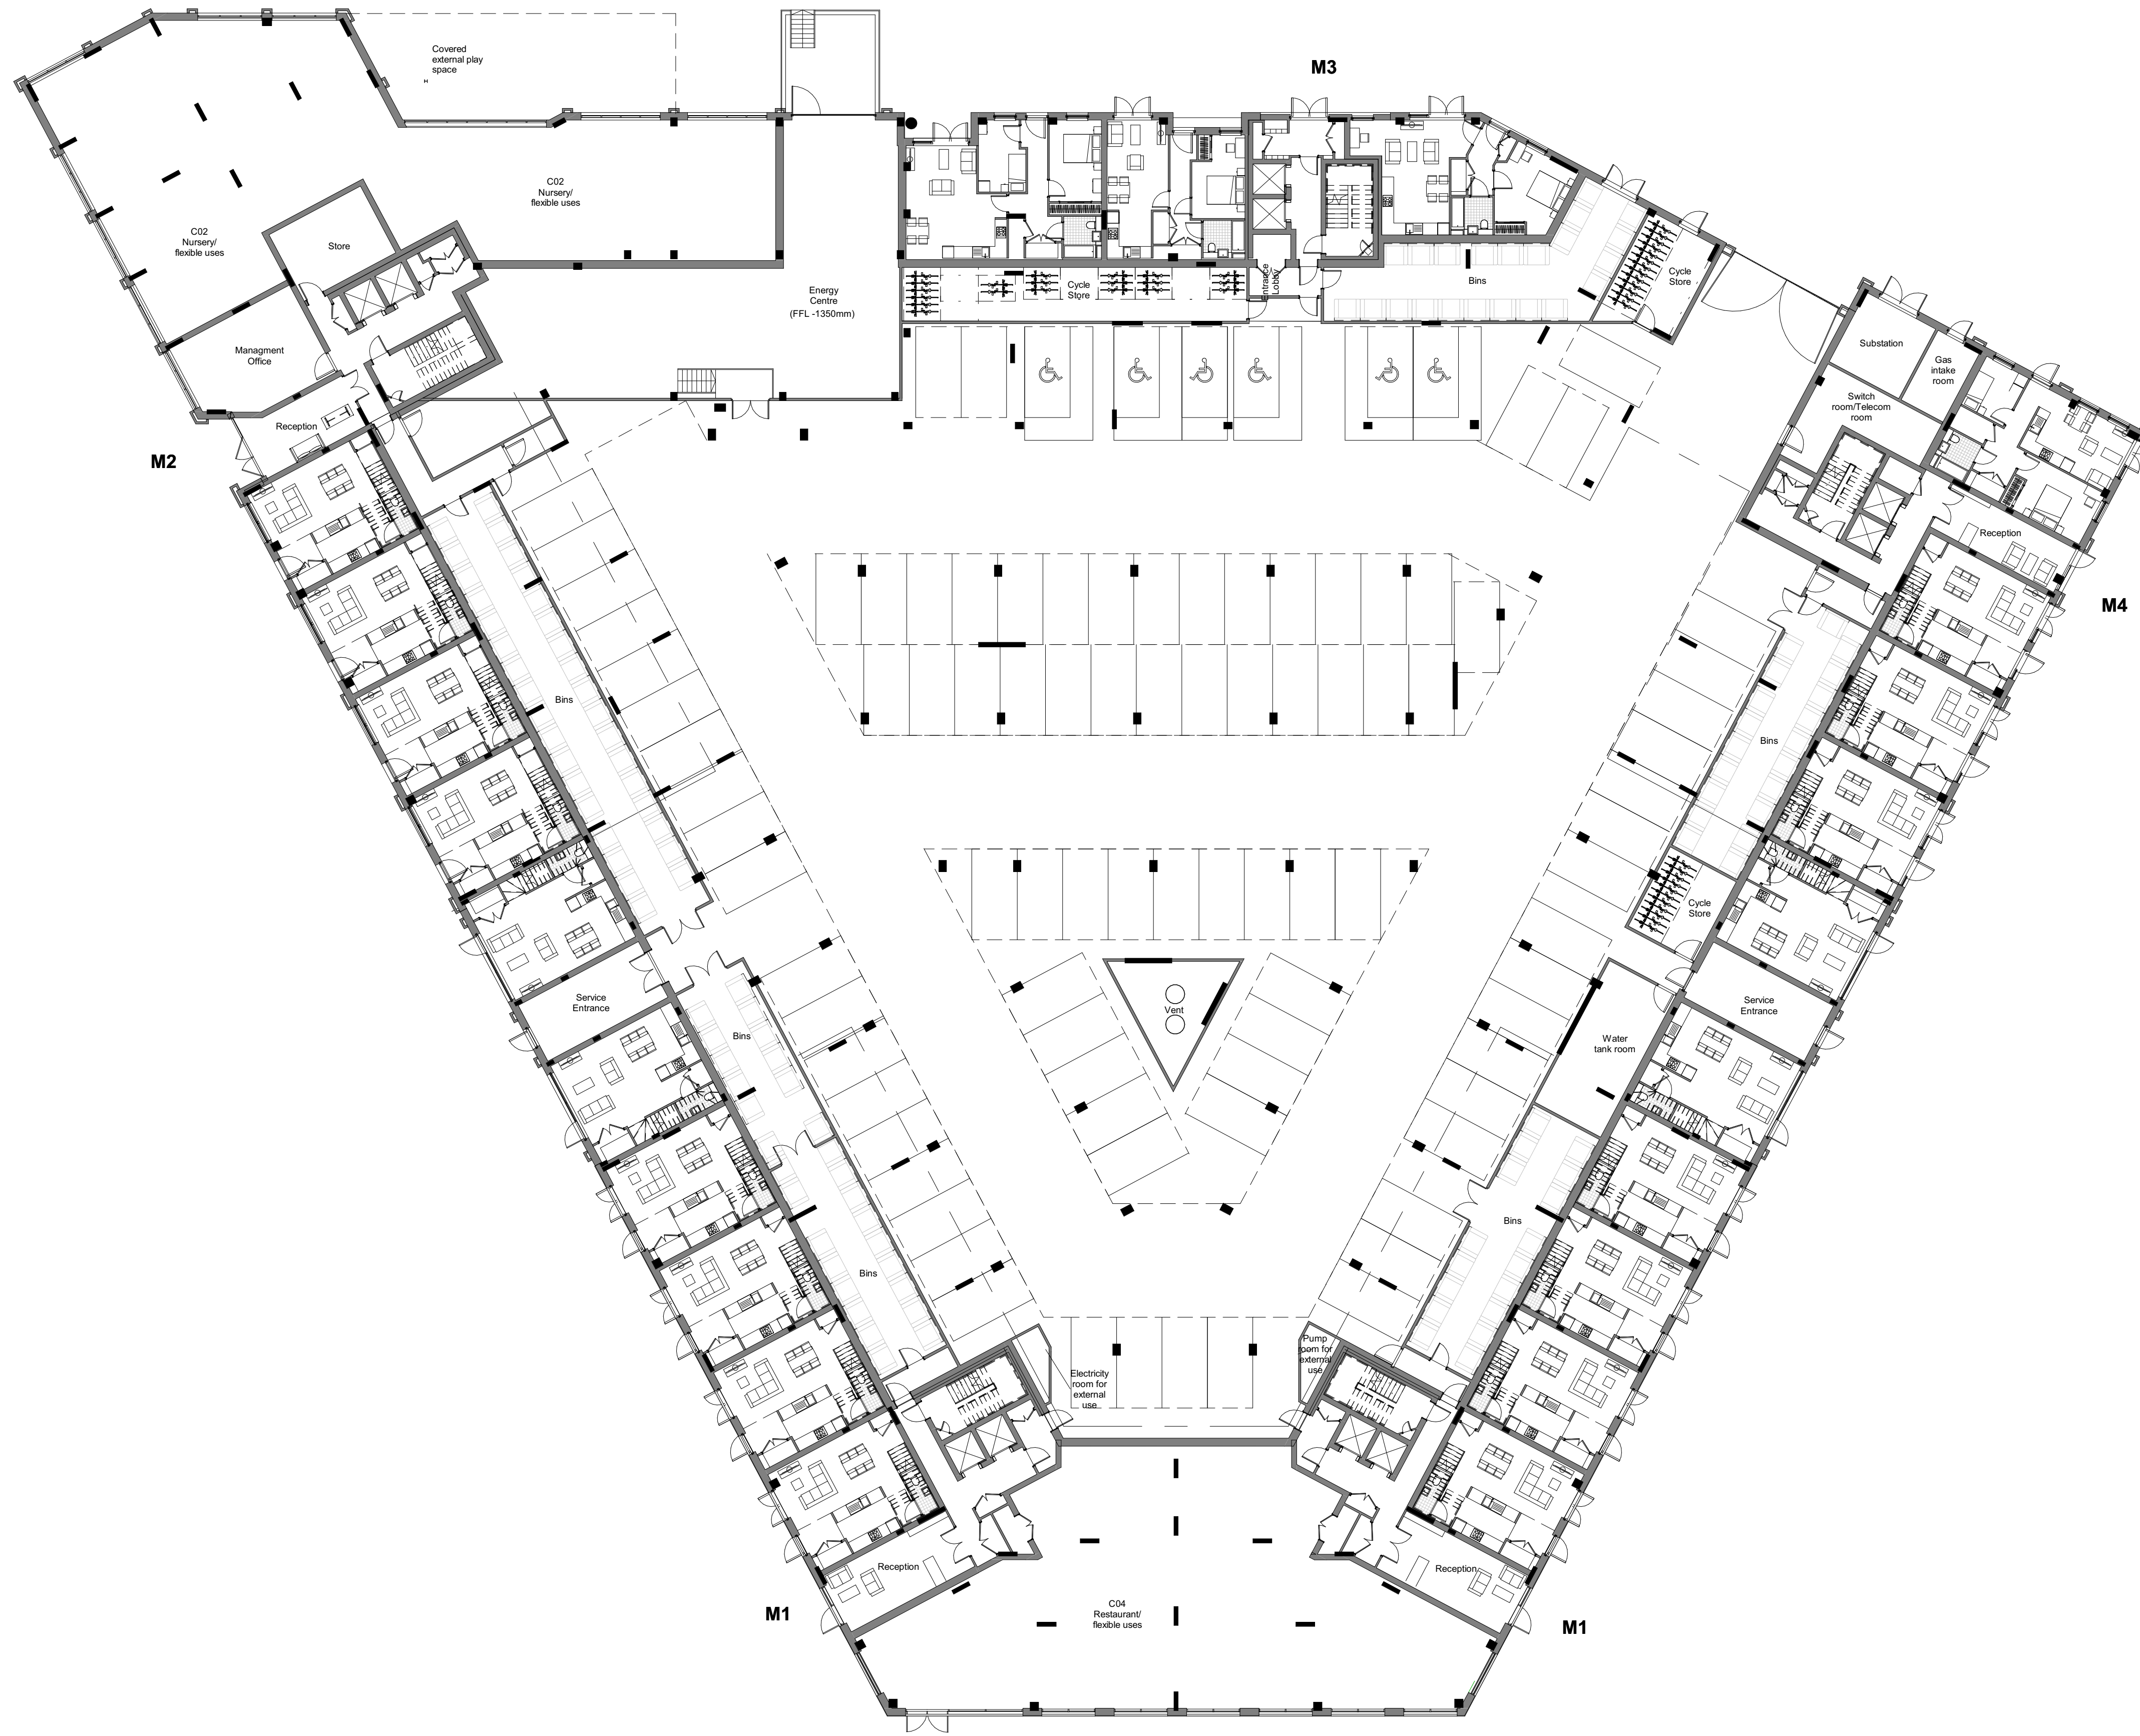


0m 5m 10m 15m

CDM REGULATIONS 2015. All current drawings and specifications for the project must be read in conjunction with the Designer's Hazard and Environment Assessment Record. All intellectual property rights reserved.

Rev	Date	Description
A	27/01/17	First Issue
B	22/03/17	For submission
C	13/07/17	Cycle Storage Revised
D	07/02/20	Cores updated to reduce travel distances
E	07/07/21	Energy Centre Minor Update

Dwn	Ckd	Drawn	KR
FR	CS	Checked	CS
FR	CS	Date	Jan 2017
GS	RS	Scale @ A1	As indicated
AC	RS		

Kenavon Drive
Middle Block
Ground Floor

AA5990-2140
REV D
FOR PLANNING

PRP