



Accommodation Schedule (Areas GIA)			
Name	Floor Level	Tenure	Area
M1	Level 0	Private	340.3 m²
M1	Level 0	Shared Ownership	135.4 m²
M1	Level 1	Private	864.5 m²
M1	Level 1	Shared Ownership	134.6 m²
M1	Level 2	Private	935.3 m²
M1	Level 3	Private	937.8 m²
M1	Level 4	Private	937.5 m²
M1	Level 5	Private	937.4 m²
M1	Level 6	Private	884.5 m²
			6107.1 m²
M1 Commercial	Level 0	Restaurant (A3)	338.8 m²
			338.8 m²
M1 Common	Level 0	Private	151.3 m²
M1 Common	Level 0	Private, Shared Ownership	188.4 m²
M1 Common	Level 1	Private	75.9 m²
M1 Common	Level 1	Private, Shared Ownership	75.5 m²
M1 Common	Level 2	Private	151.3 m²
M1 Common	Level 3	Private	152.0 m²
M1 Common	Level 4	Private	152.1 m²
M1 Common	Level 5	Private	152.2 m²
M1 Common	Level 6	Private	152.0 m²
			1250.7 m²
M2	Level 0	Private	121.3 m²
M2	Level 0	Shared Ownership	180.2 m²
M2	Level 1	Private	185.9 m²
M2	Level 1	Rented	119.4 m²
M2	Level 1	Shared Ownership	487.8 m²
M2	Level 2	Private	272.6 m²
M2	Level 2	Rented	117.0 m²
M2	Level 2	Shared Ownership	384.2 m²
M2	Level 3	Private	584.8 m²
M2	Level 3	Shared Ownership	71.2 m²
M2	Level 4	Private	636.4 m²
M2	Level 5	Private	637.5 m²
M2	Level 6	Private	637.6 m²
M2	Level 7	Private	255.8 m²
M2	Level 8 Arrival	Private	256.3 m²
M2	Level 9 Arrival	Private	256.6 m²
M2	Level 10 Arrival	Private	230.7 m²
			5395.2 m²
M2 Commercial	Level 0	Nursery (D1)	305.9 m²
			305.9 m²
M2 Common	Level 0	Private, Shared Ownership	197.6 m²
M2 Common	Level 1	Private, Shared Ownership, Rented	113.8 m²
M2 Common	Level 2	Private, Shared Ownership, Rented	100.2 m²
M2 Common	Level 3	Private, Shared Ownership	100.0 m²
M2 Common	Level 4	Private	99.7 m²
M2 Common	Level 5	Private	100.0 m²
M2 Common	Level 6	Private	100.1 m²
M2 Common	Level 7	Private	63.1 m²
M2 Common	Level 8 Arrival	Private	62.8 m²
M2 Common	Level 9 Arrival	Private	62.8 m²
M2 Common	Level 10 Arrival	Private	62.8 m²
			1063.2 m²
M3	Level 0	Rented	265.2 m²
M3	Level 1	Rented	600.7 m²
M3	Level 2	Rented	622.8 m²
M3	Level 3	Rented	619.1 m²
M3	Level 4	Rented	615.9 m²
M3	Level 5	Rented	619.1 m²
M3	Level 6	Rented	526.1 m²
			3868.9 m²
M3 Common	Level 0	Rented	58.7 m²
M3 Common	Level 1	Rented	119.7 m²
M3 Common	Level 2	Rented	100.2 m²
M3 Common	Level 3	Rented	100.2 m²
M3 Common	Level 4	Rented	100.2 m²
M3 Common	Level 5	Rented	100.2 m²
M3 Common	Level 6	Rented	99.8 m²
			678.8 m²
M4	Level 0	Private	46.9 m²
M4	Level 0	Rented	152.0 m²
M4	Level 0	Shared Ownership	70.0 m²
M4	Level 1	Rented	117.1 m²
M4	Level 1	Shared Ownership	305.5 m²
M4	Level 2	Shared Ownership	385.9 m²
M4	Level 3	Shared Ownership	385.9 m²
M4	Level 4	Shared Ownership	383.1 m²
M4	Level 5	Shared Ownership	383.1 m²
M4	Level 6	Shared Ownership	381.8 m²
M4	Level 7	Shared Ownership	404.9 m²
			3016.1 m²
M4 Common	Level 0	Private, Shared Ownership, Rented	146.4 m²
M4 Common	Level 1	Shared Ownership, Rented	66.3 m²
M4 Common	Level 2	Shared Ownership	66.3 m²
M4 Common	Level 3	Shared Ownership	66.3 m²
M4 Common	Level 4	Shared Ownership	66.3 m²
M4 Common	Level 5	Shared Ownership	66.3 m²
M4 Common	Level 6	Shared Ownership	66.0 m²
M4 Common	Level 7	Shared Ownership	67.3 m²
			611.1 m²
M Carpark	Level 0	Car park	2583.3 m²
M Carpark	Level 0	Disabled Car park	148.8 m²
			2732.1 m²
M Cycle Store	Level 0	Cycle Store	98.0 m²
			98.0 m²
M Plant	Level 0	Areas not accessed	380.9 m²
			380.9 m²
			25846.7 m²



Level 0
1 : 500

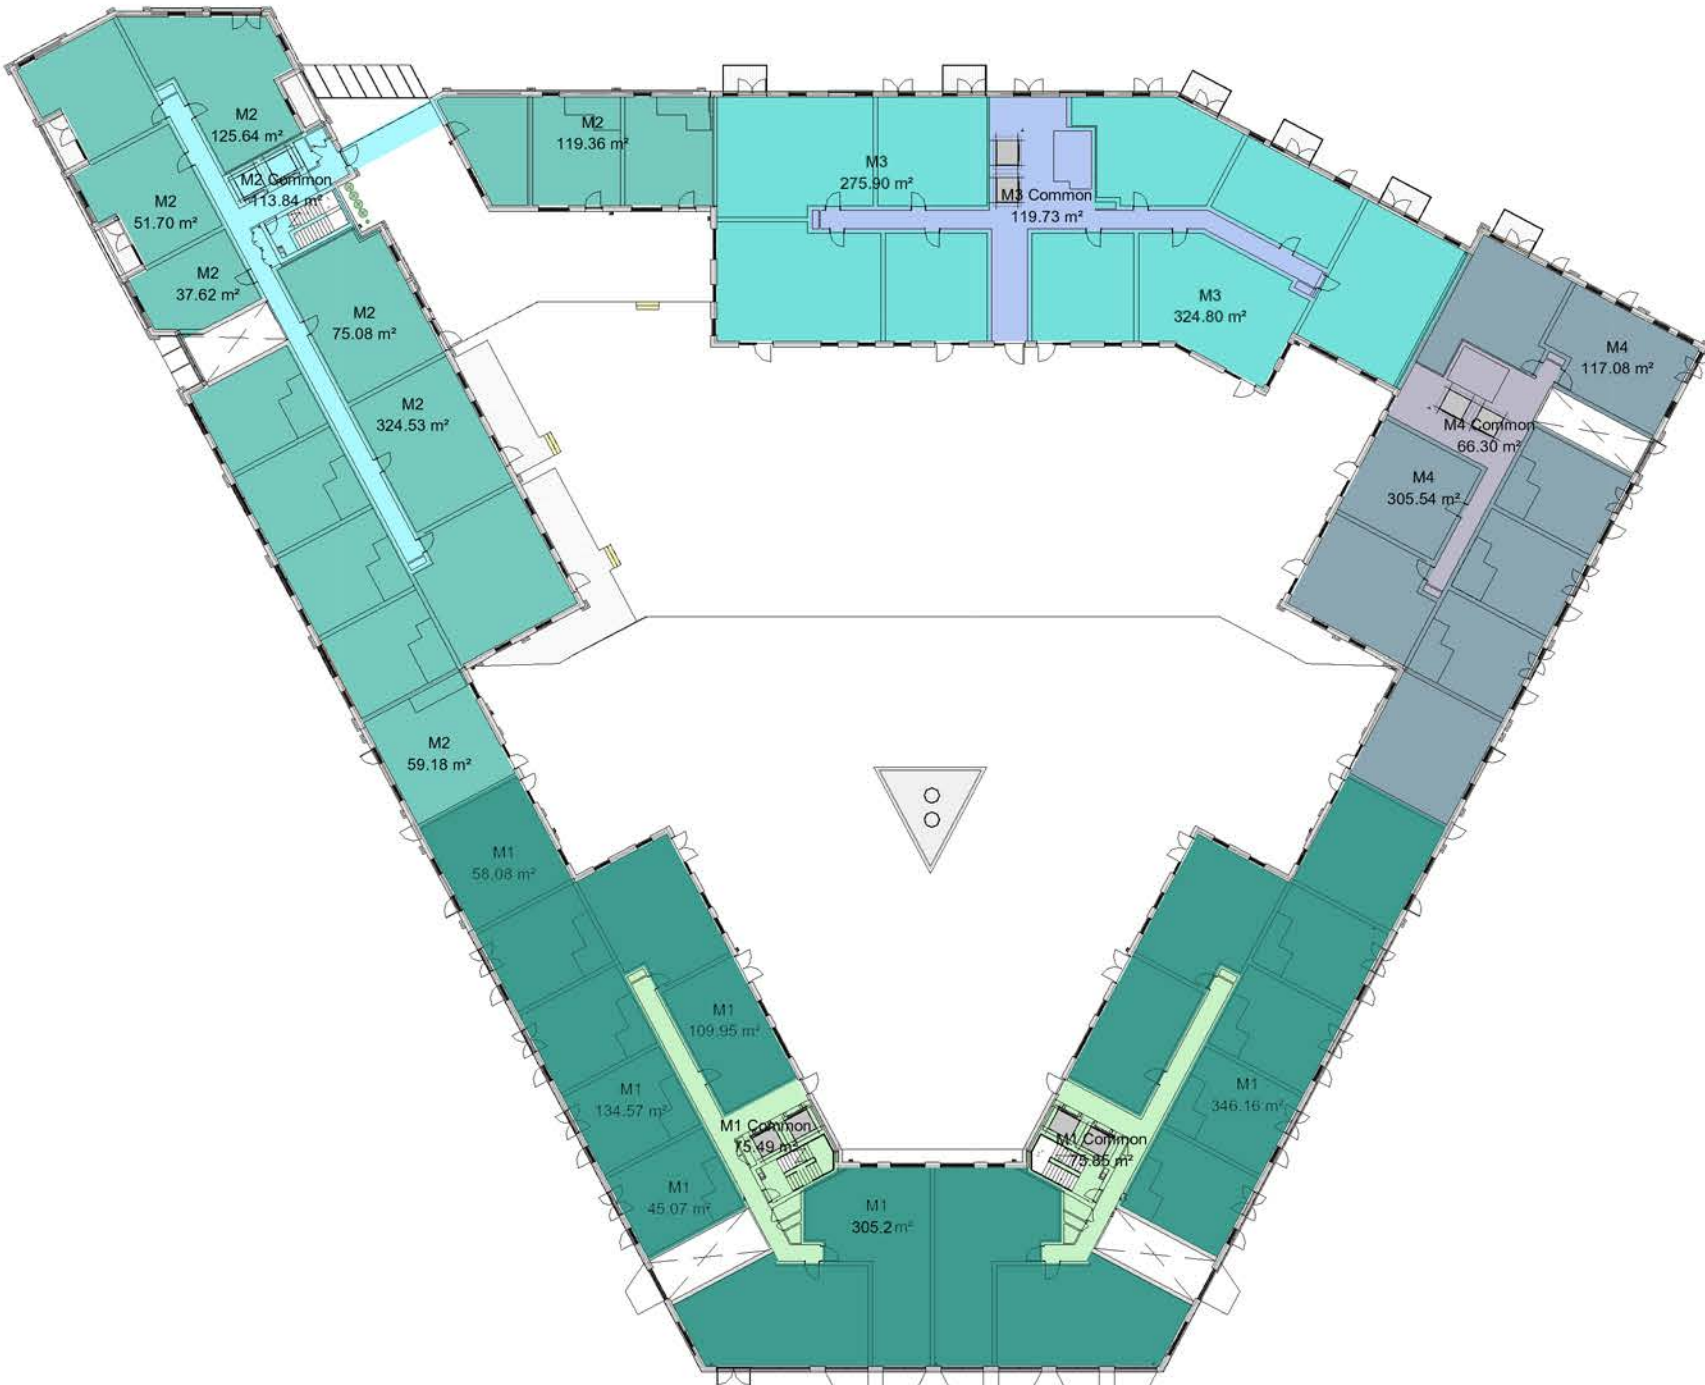


Level 1
1 : 500

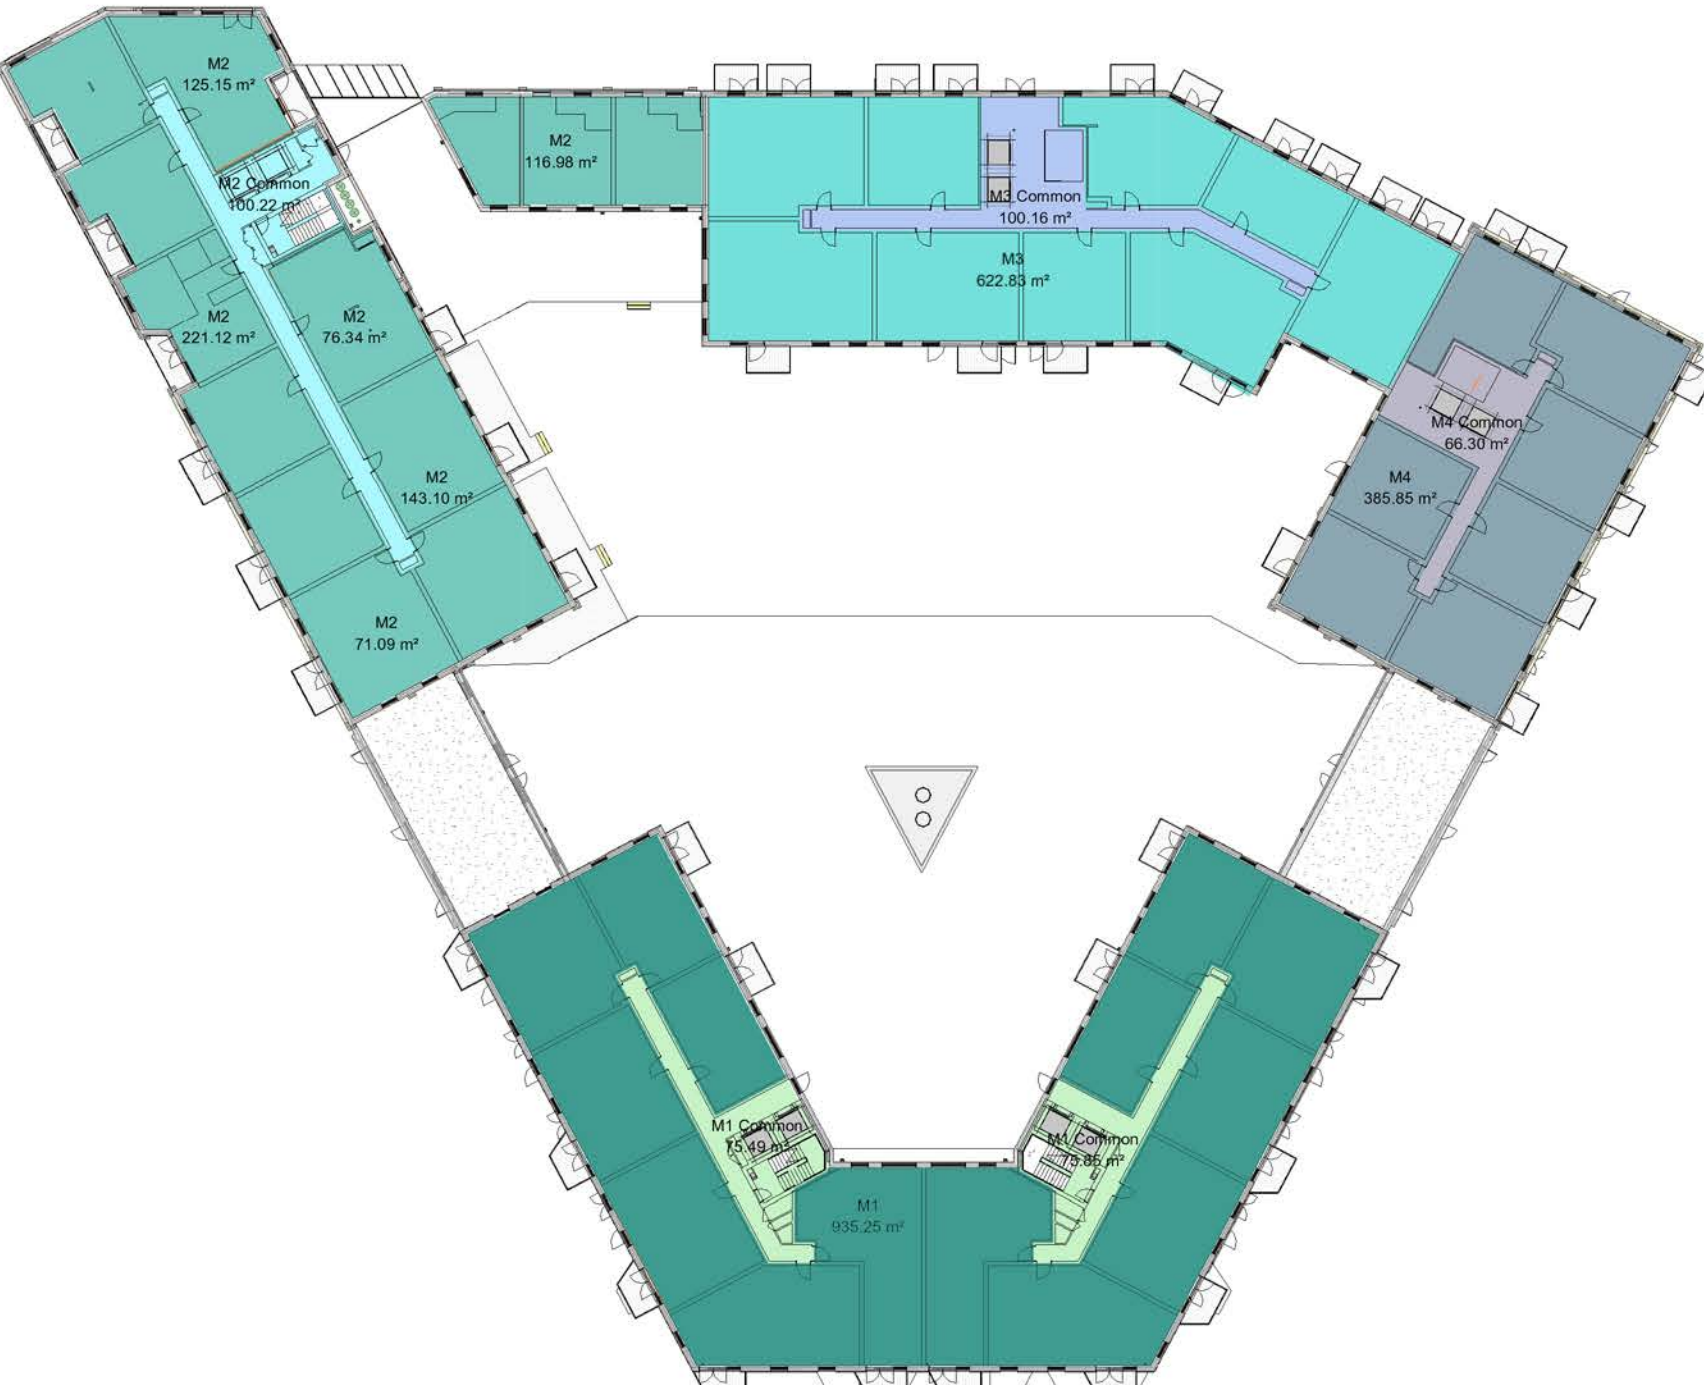


Level 2 to Level 5
1 : 500



Level 6
1 : 500

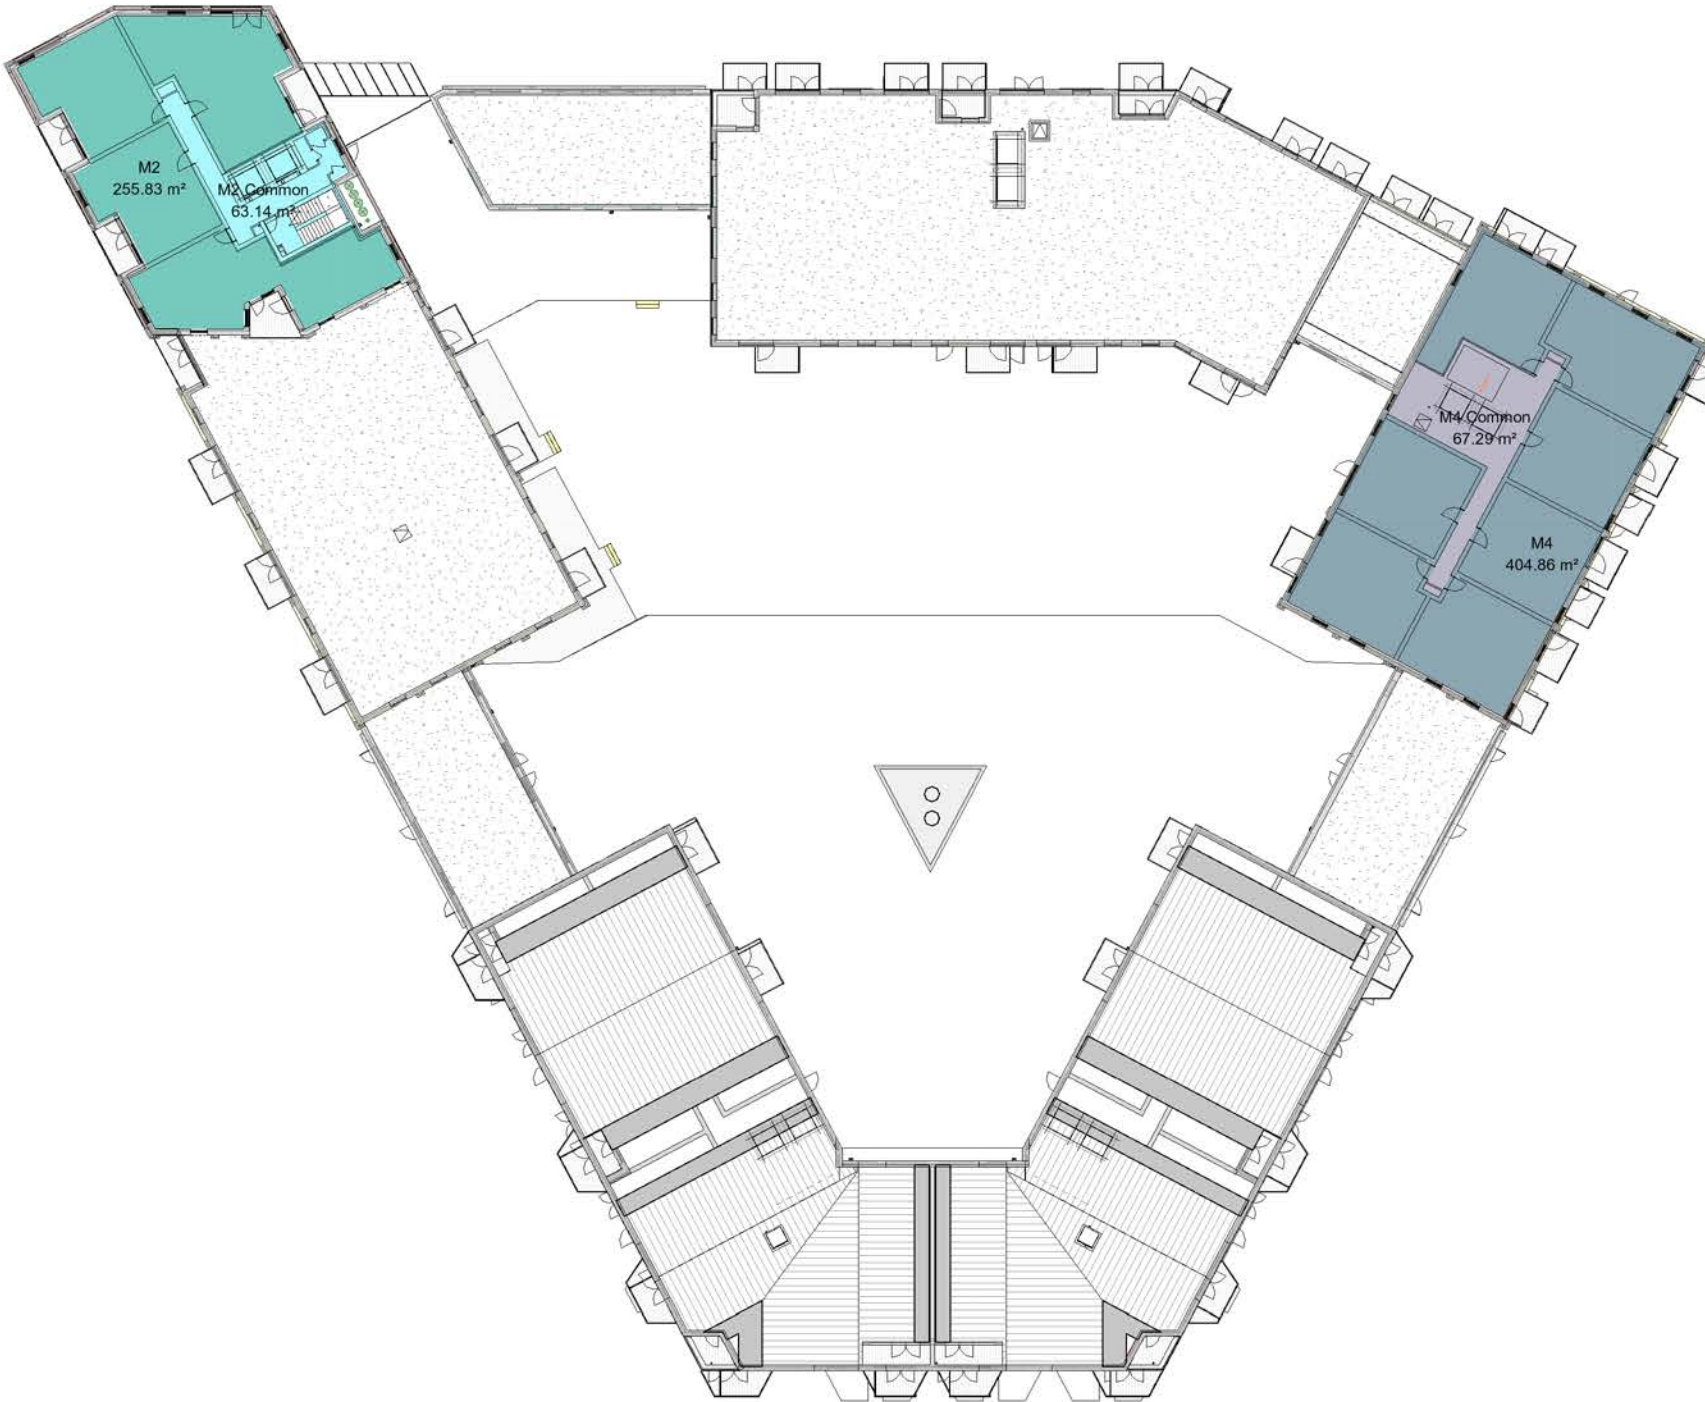

Level 7
1 : 500

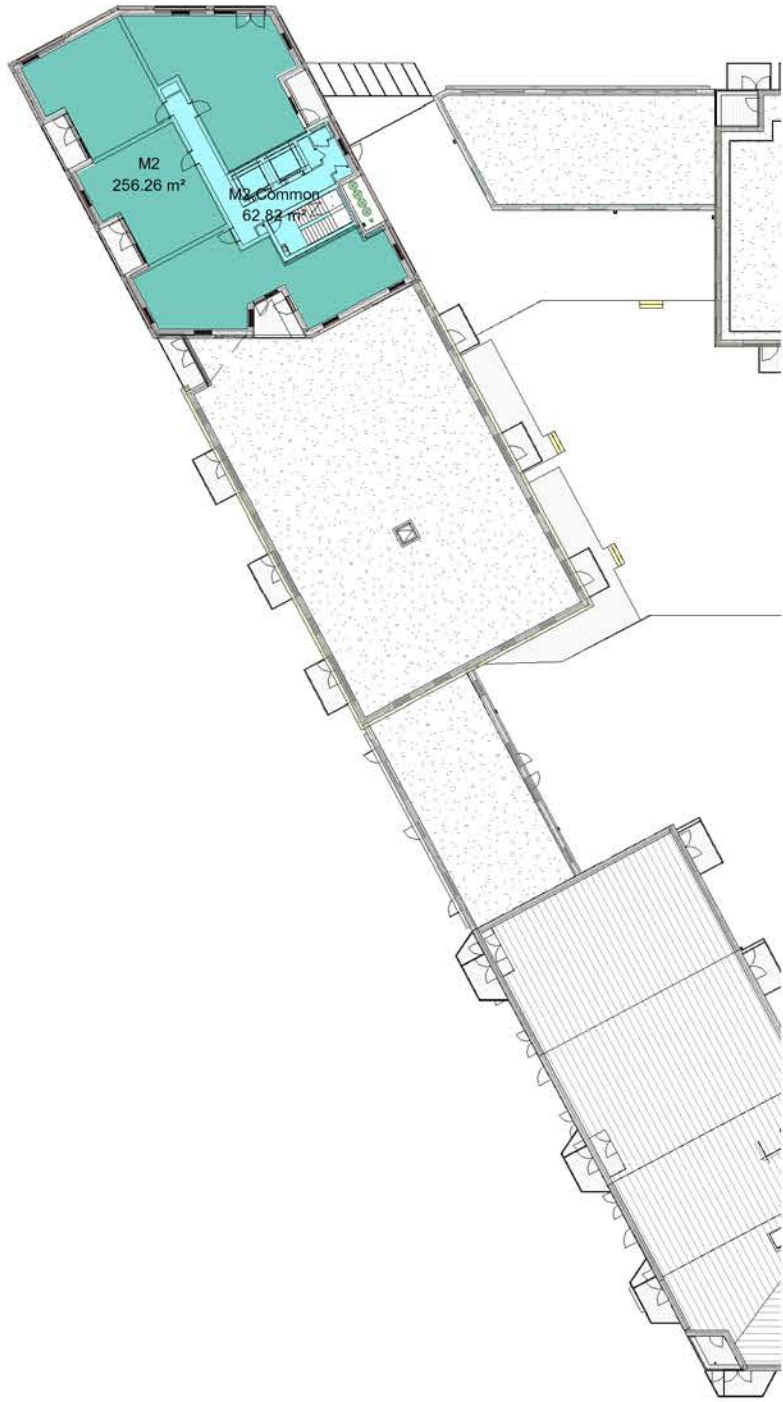

Level 8 to Level 10
1 : 500

Key Middle Block GIA

- M1
- M1 Commercial
- M1 Common
- M2
- M2 Commercial
- M2 Common
- M3
- M3 Common
- M4
- M4 Common
- M Carpark
- M Cycle Store
- M Plant