
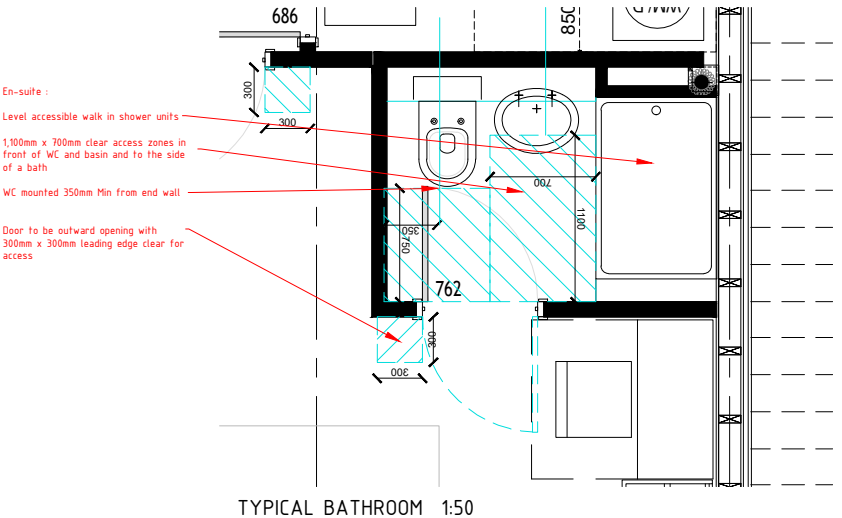
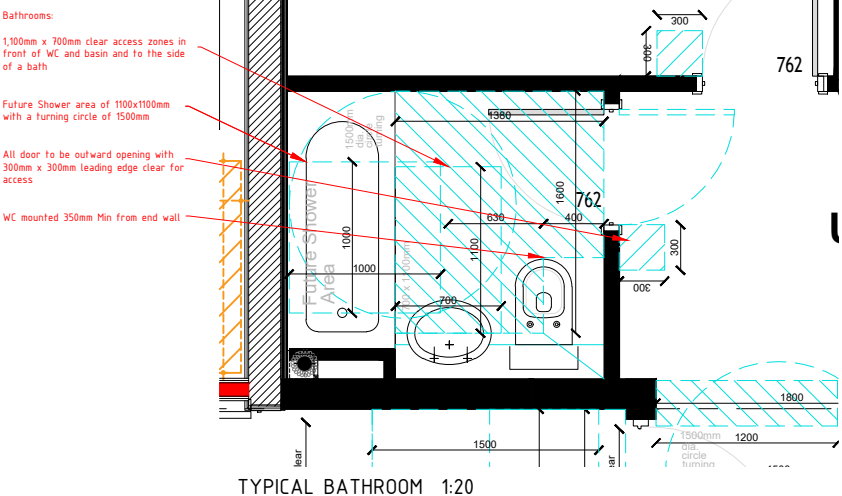
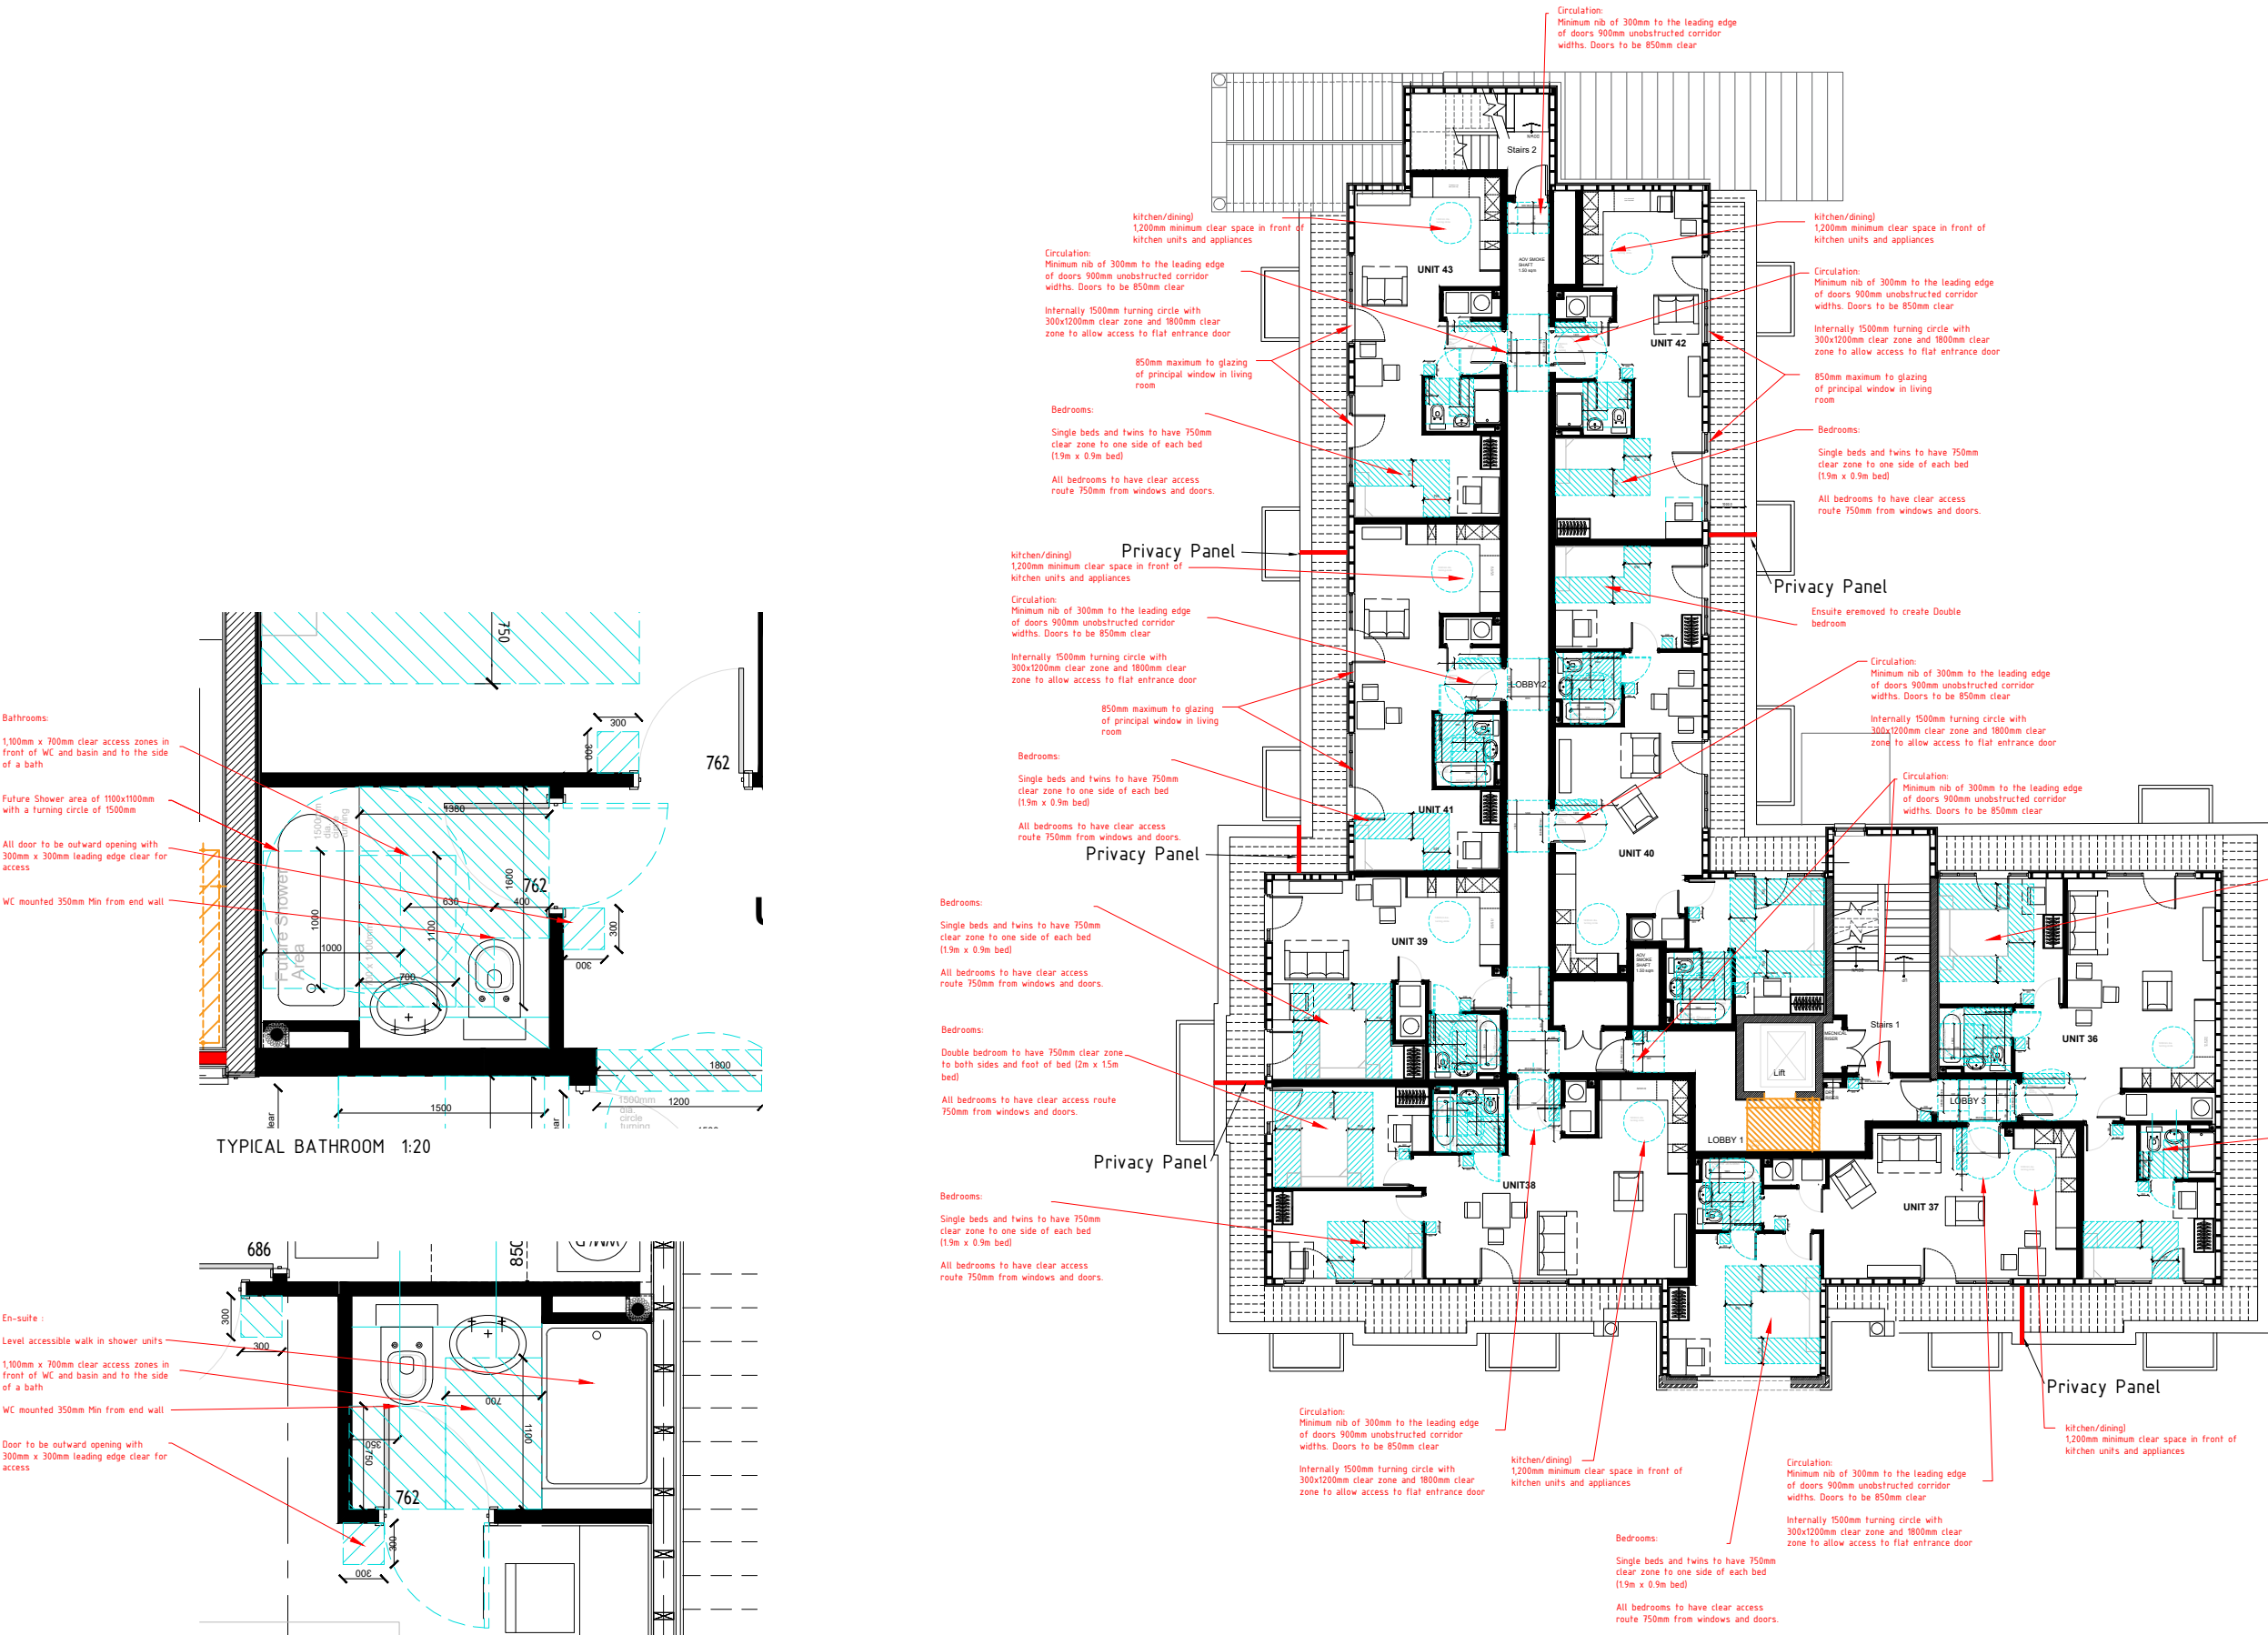


| N/A Per Apartment |      |           |            |             |
|-------------------|------|-----------|------------|-------------|
| Floor             | Unit | Unit Type | Area (sqm) | Area (sqft) |
| TF                | 36   | 2B 4P     | 70.79sqm   | 761.95sqft  |
| TF                | 37   | 1B 2P     | 56.15sqm   | 604.38sqft  |
| TF                | 38   | 2B 3P     | 68.52sqm   | 737.59sqft  |
| TF                | 39   | 1B 1P     | 38.90sqm   | 418.77sqft  |
| TF                | 40   | 2B 4P     | 67.86sqm   | 730.43sqft  |
| TF                | 41   | 1B 1P     | 42.66sqm   | 459.22sqft  |
| TF                | 42   | 1B 1P     | 40.77sqm   | 438.84sqft  |
| TF                | 43   | 1B 1P     | 41.28sqm   | 444.38sqft  |
| Total             |      |           | 426.94sqm  | 4587.94sqft |

M4 (2) CATEGORY 2 : ACCESSIBLE AND ADAPTABLE DWELLINGS COMPLIANT

SERVICES & CONTROLS  
In accordance with App. Doc M4(2) paragraphs 2.30  
Consumer Unit are mounted so that switches are between 1350mm & 1450mm above floor level.  
Switches, Sockets, Stovecontrols & controls have their centreline between 450mm & 1200mm above floor level & min 300mm from an inside corner.  
The handle to at least one window in principal Living area is located between 450mm & 1400mm above floor level, unless window is fitted with remote opening device that is within this height range.  
Handles to all other windows are located between 450mm and 1400mm above floor level, unless fitted with a remote opening device that is within this height range.  
Either boiler timer controls and thermostats are mounted between 900mm and 1200mm above finished floor level on the boiler, or separate controllers (wired or wireless) are mounted elsewhere in an accessible location within the same height range.

All internal walls with in the apartment are non loadbearing and could be converted as required we also note the the size of the units are above the national space standards therefore allowing adaptability for M4 (2) CATEGORY 2 : ACCESSIBLE AND ADAPTABLE DWELLINGS COMPLIANT

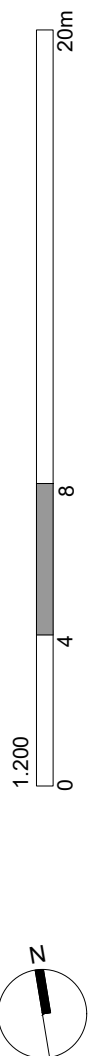

THIRD FLOOR