



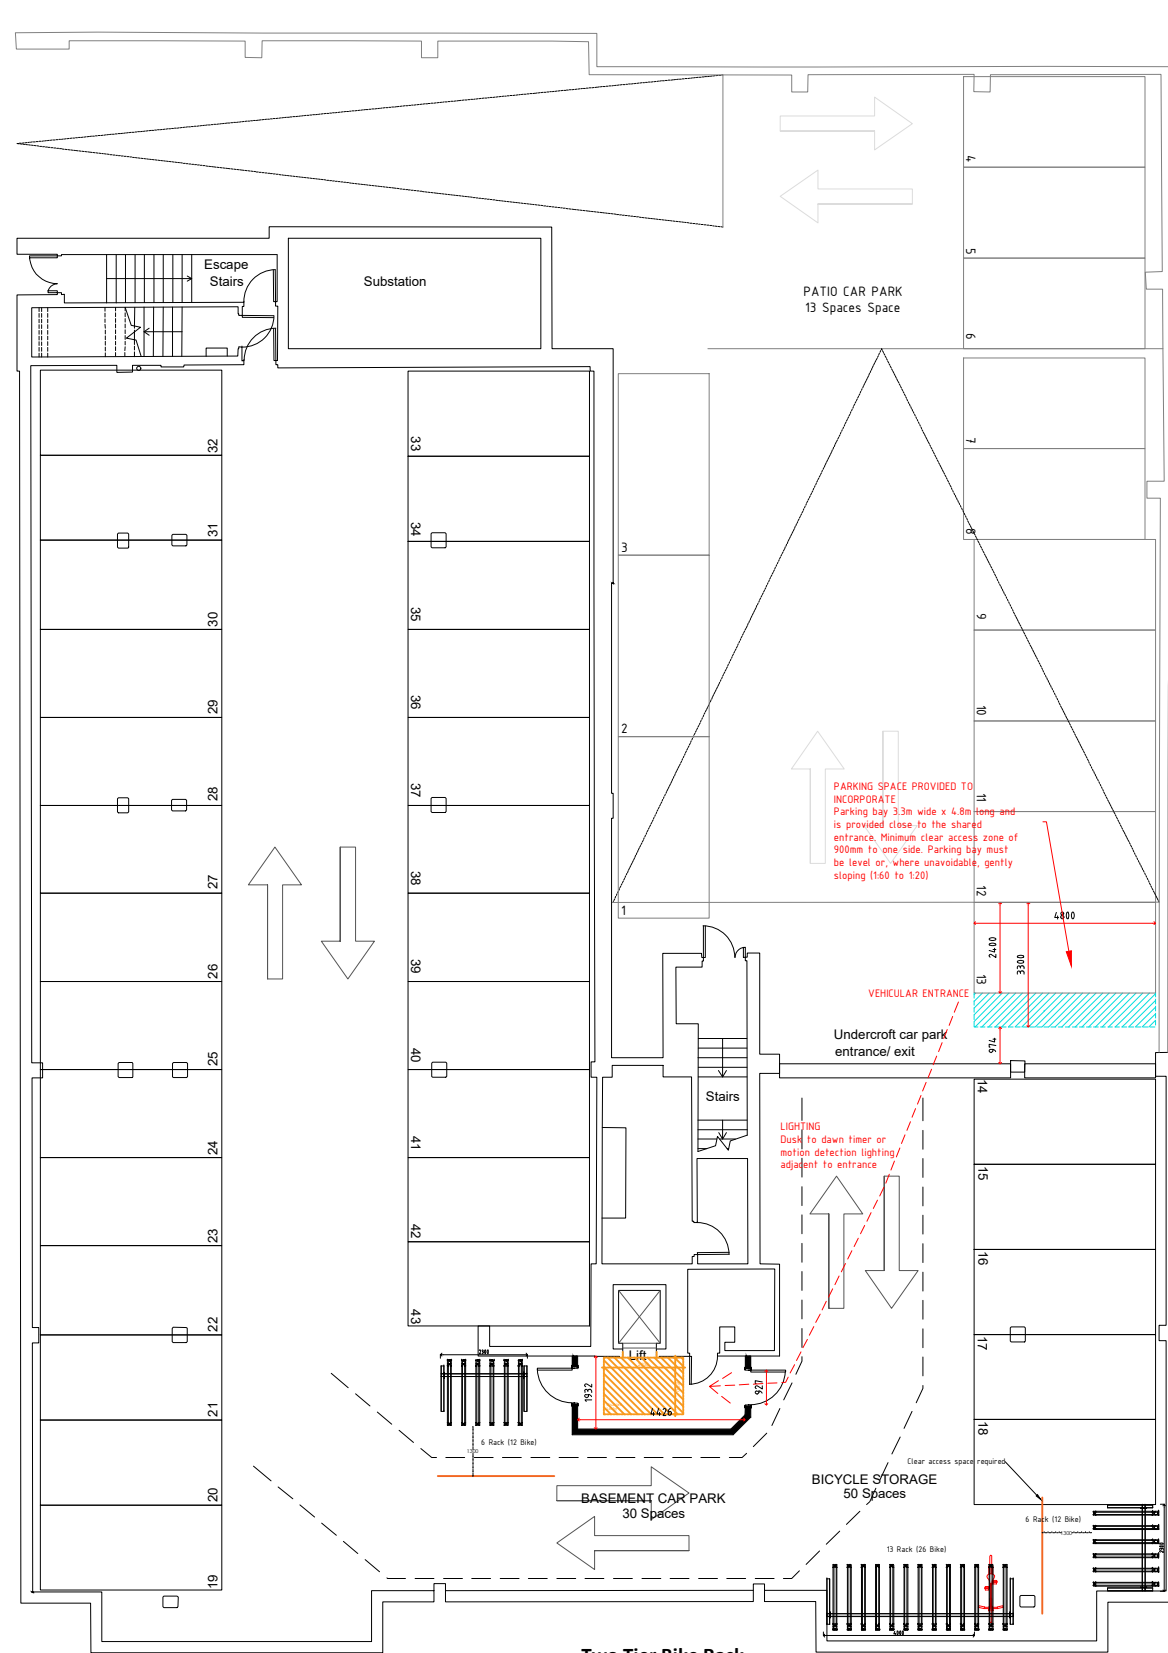

Two Tier Bike Rack
Josta® 2-Tier Bike Rack with Gas-Assisted Lifting

BASEMENT FLOOR

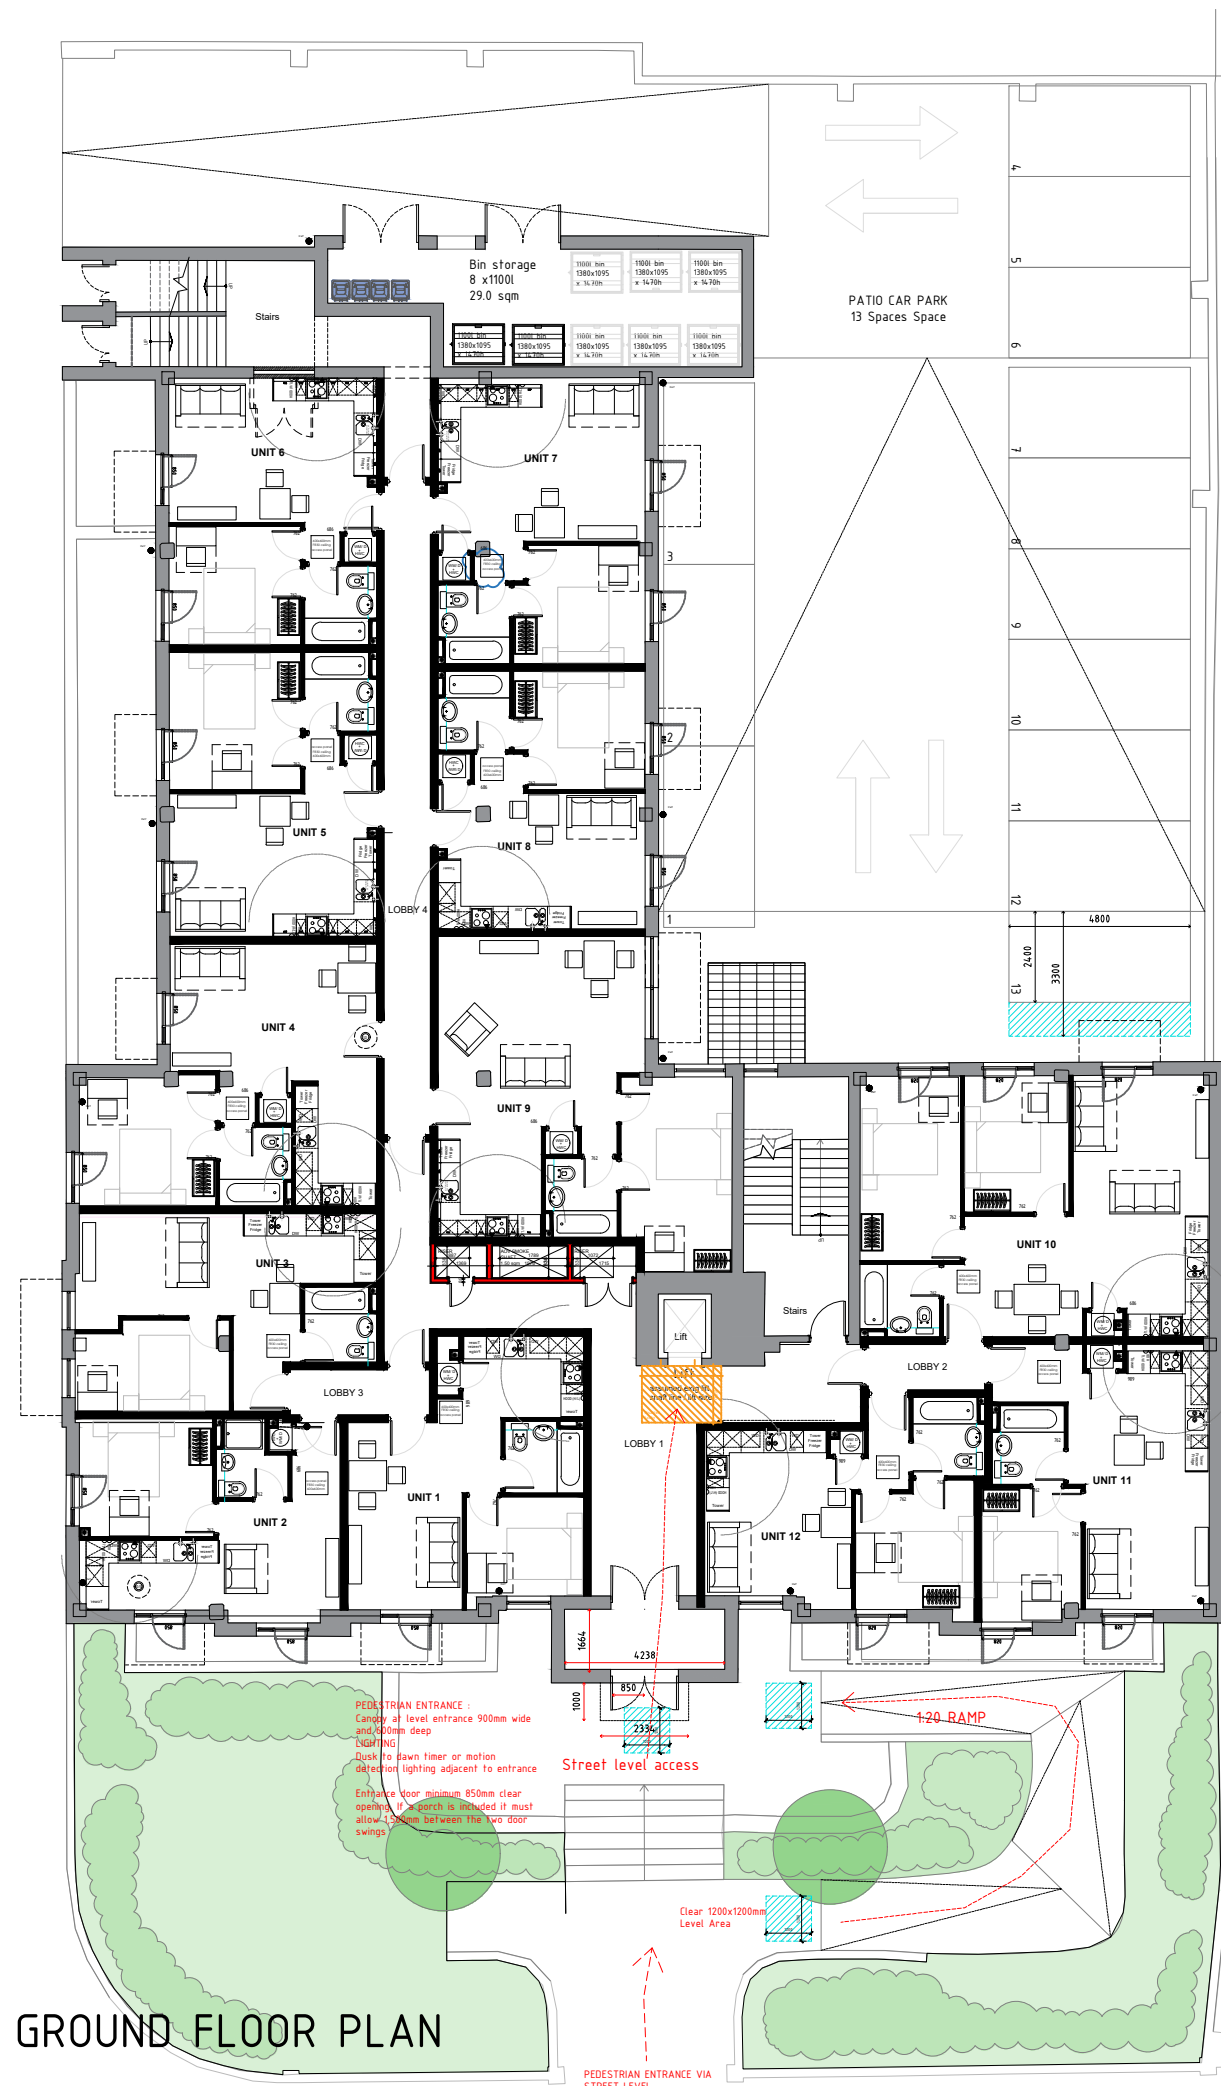

GROUND FLOOR PLAN

