



PRIVACY SCREEN DETAIL 1:20

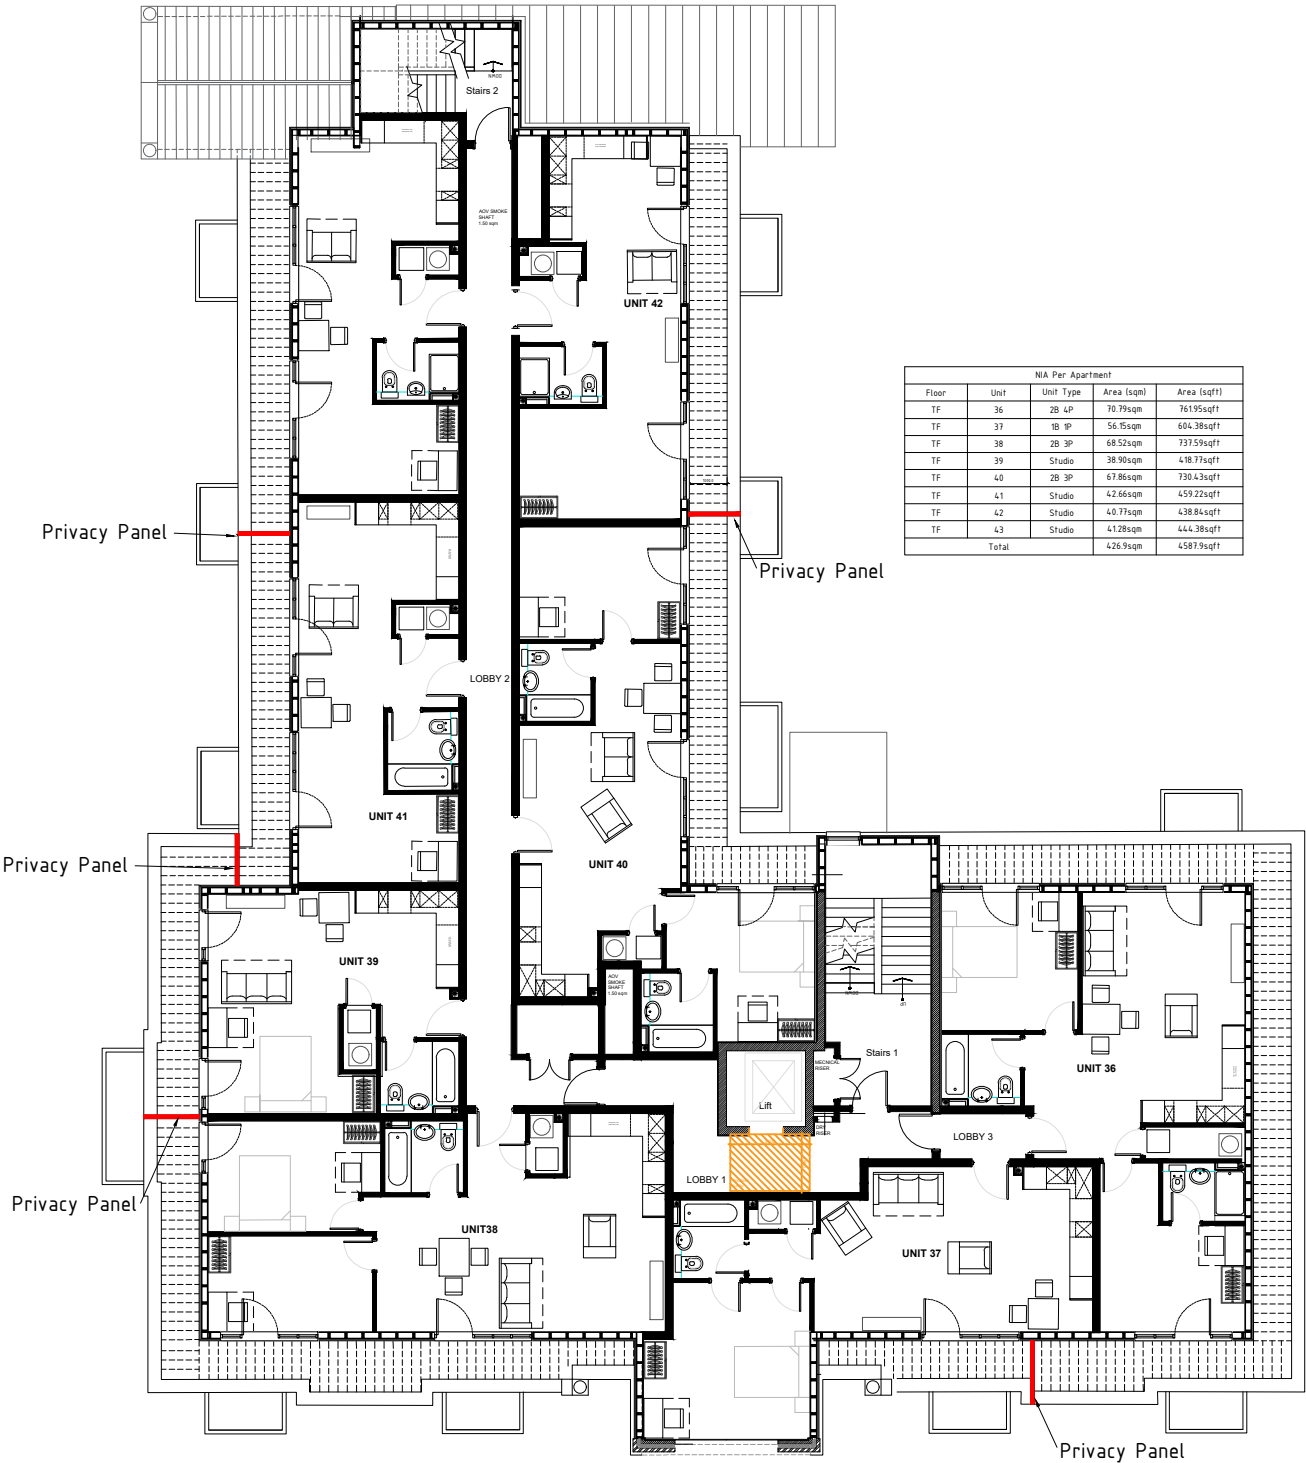

THIRD FLOOR

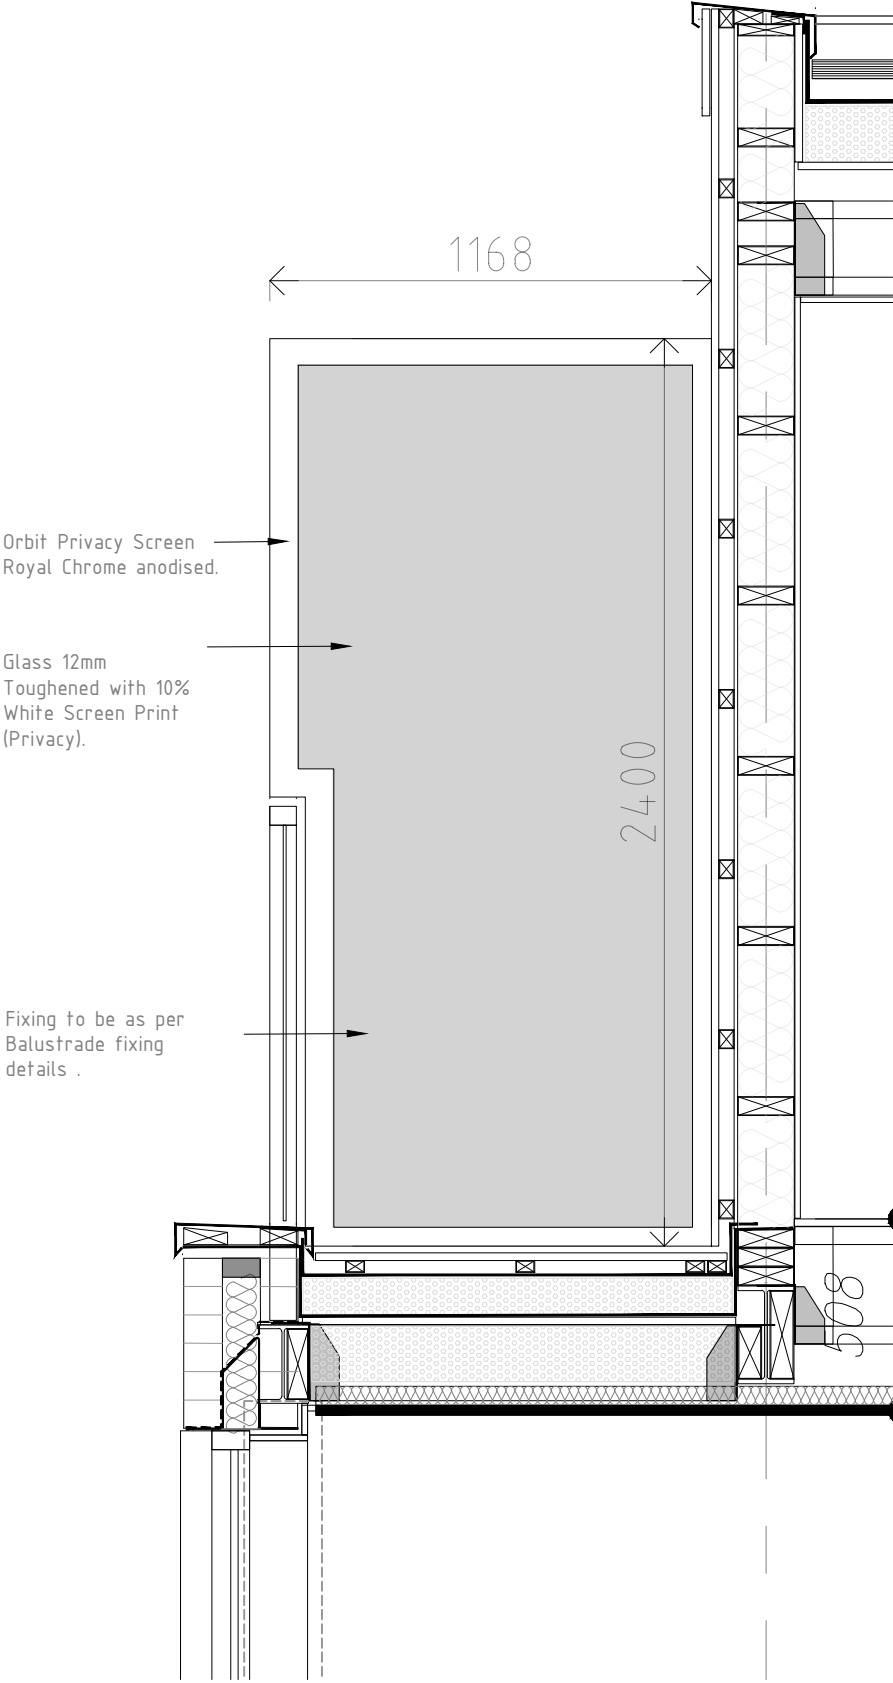